


Project **25 Horton Way**
 Project Number **161**
 Drawing Title **Ground as Proposed**
 Scale **Ref A3**
 Date **May 2022**
 Status **Planning**
 Drawn **AG**
 Revision **C**

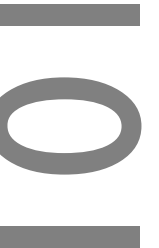


Revision no.	Date	Amendment
A	16.05.2022	Initial Issue
B	17.05.2022	Layout Altered
C	18.05.2022	Layout Altered

- General Notes:
1. All dimensions to be checked on site prior to construction or fabrication. Any discrepancies should be reported to design team.
 2. Where structural elements are shown this is for illustrative purposes only. All structural design is to be carried out by a suitably qualified structural engineer.
 3. All drawings are indicative of visual requirements and are subject to change dependant on detail design and specification.
 4. All dimensions are in mm unless otherwise specified.
 5. All work to conform to current building regulations and all current construction legislation, if divergences from statutory requirements are shown these should be reported immediately.
 6. All drawings are to be read in conjunction with specifications and drawings of all other consultants.
 7. This drawing may have been produced using survey information by others, the accuracy of which Goss & Partners LLP can not guarantee. All dimensions are to be checked and confirmed onsite by the contractor prior to construction.



Block Plan as Proposed 1:500

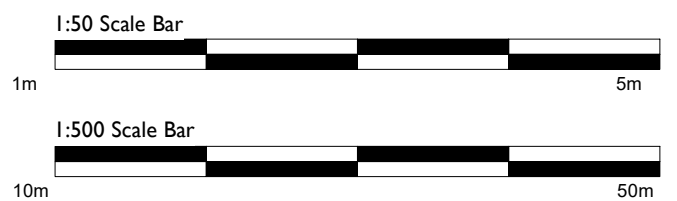


© Goss & Partners LLP 2022

The Old Barn, Clewers Lane, Waltham Chase SO32 2LP
 +44(0)1489 307201 info@gossandpartners.co.uk

www.gossandpartners.co.uk

Goss & Partners LLP is a limited liability partnership registered in England & Wales, with partnership no. OC433925

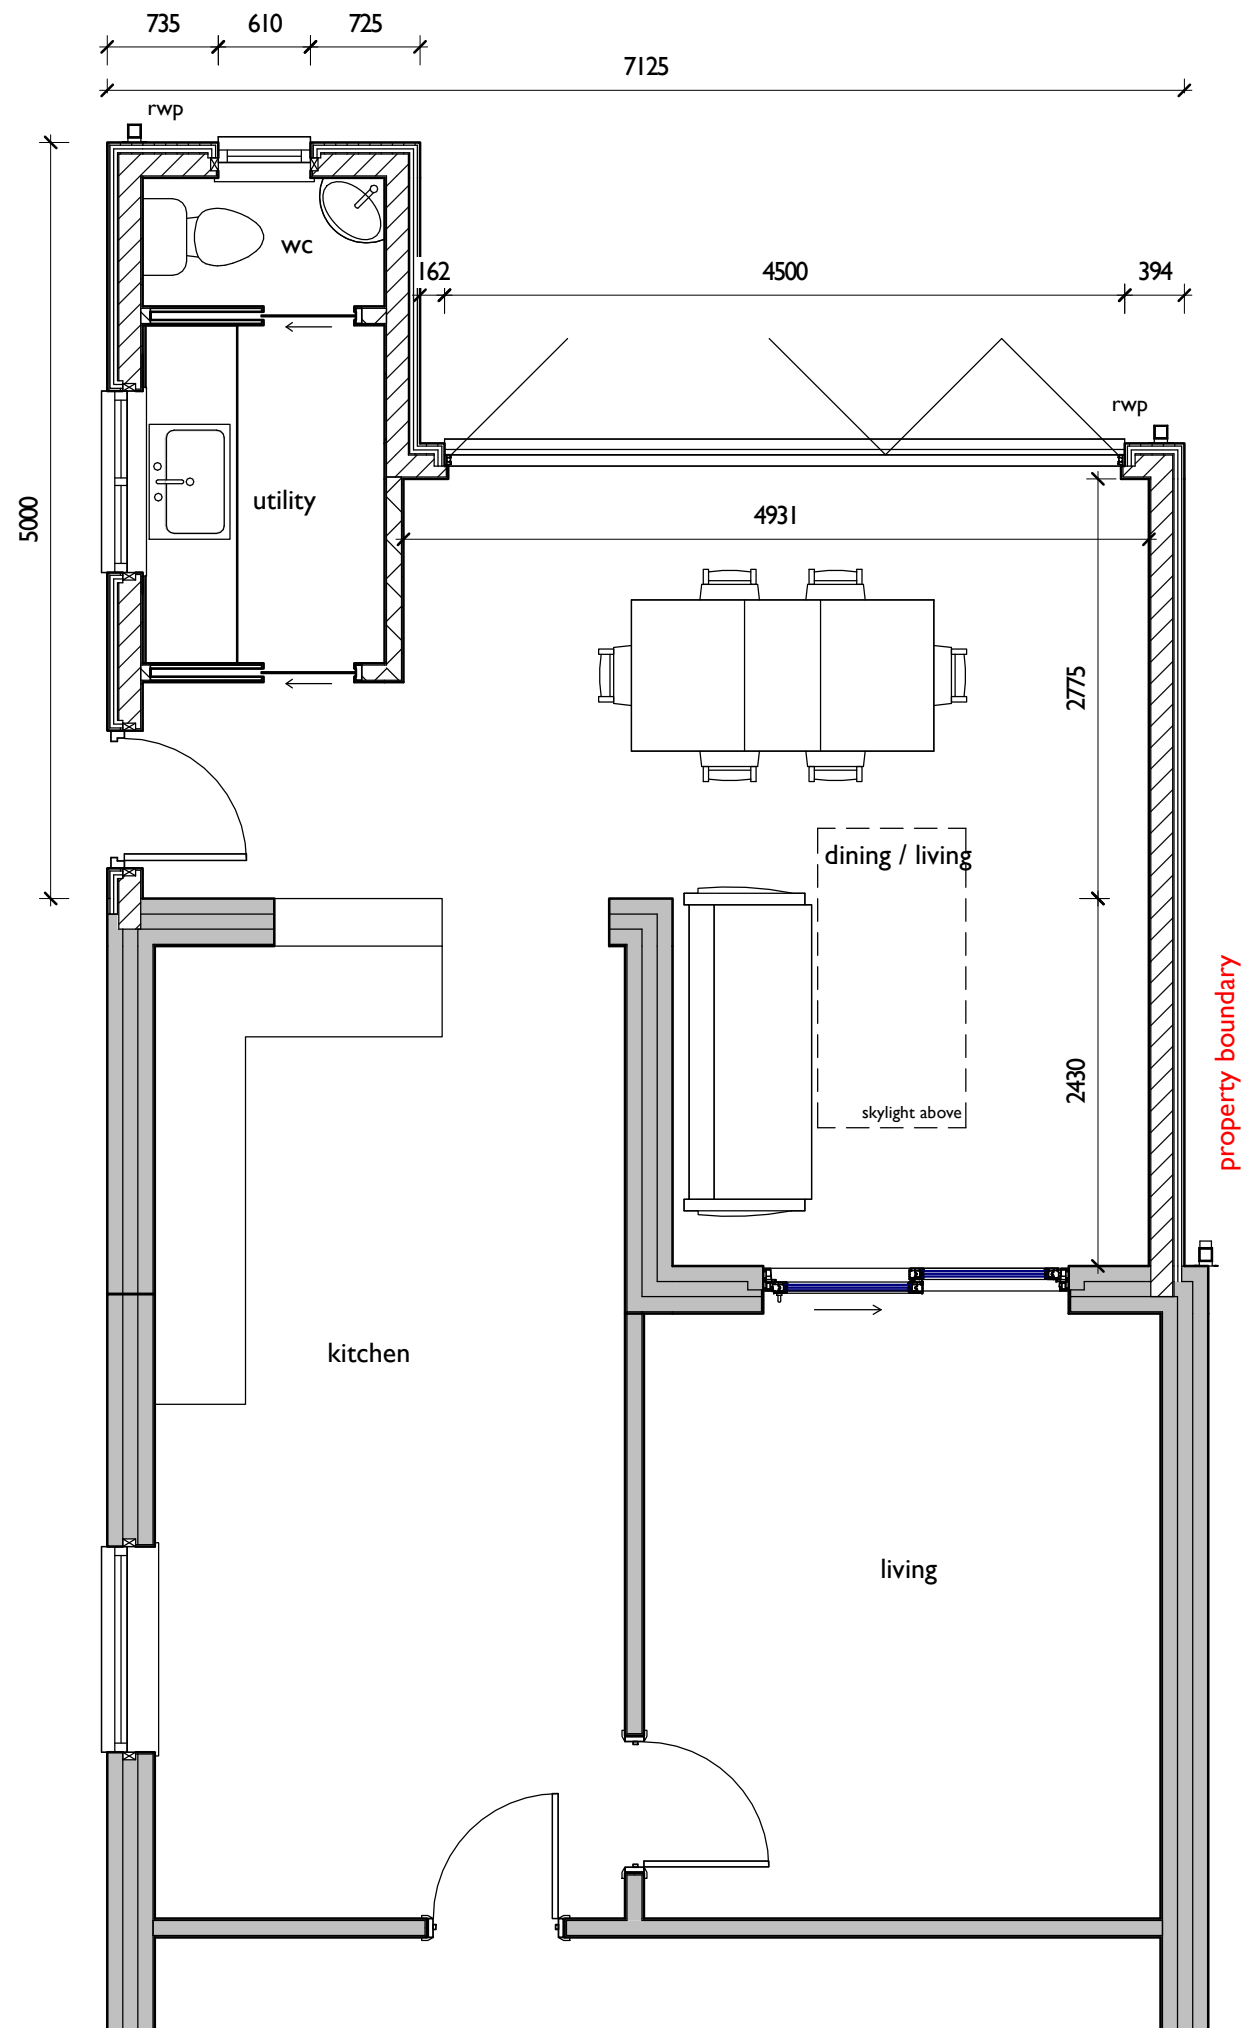

Ground Floor as Proposed 1:50