




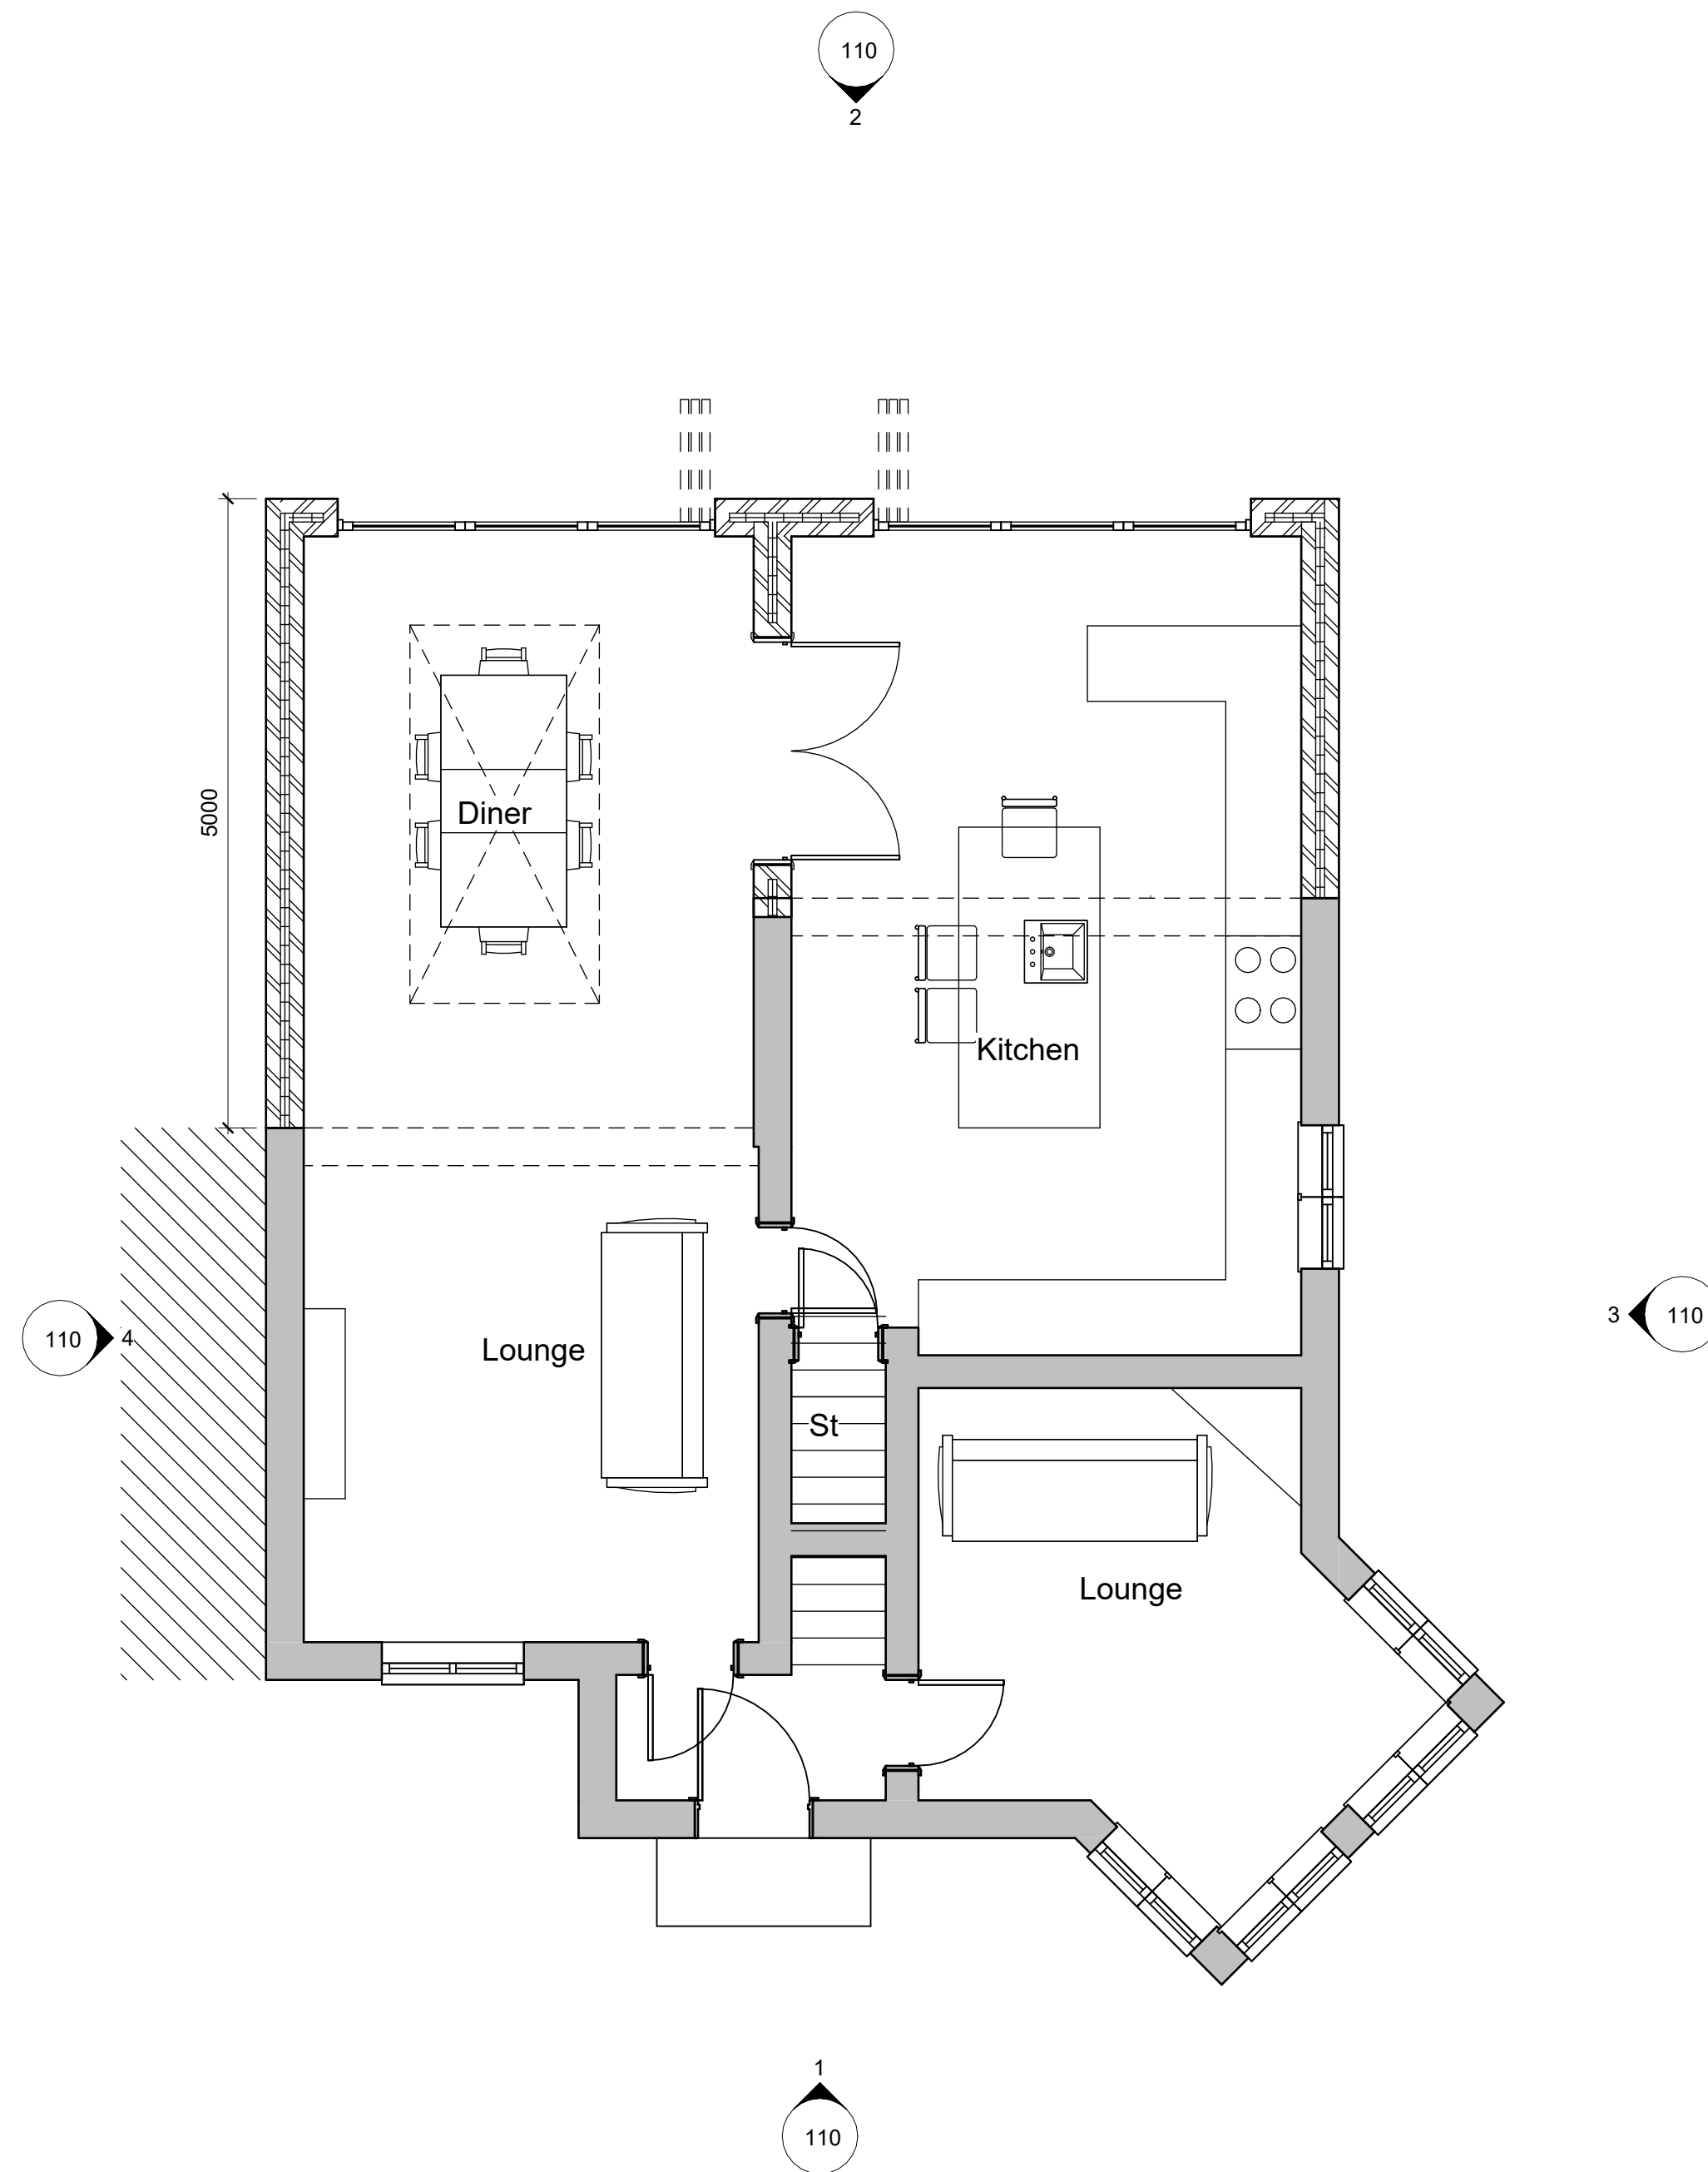

1 Proposed Ground Floor
1 : 50

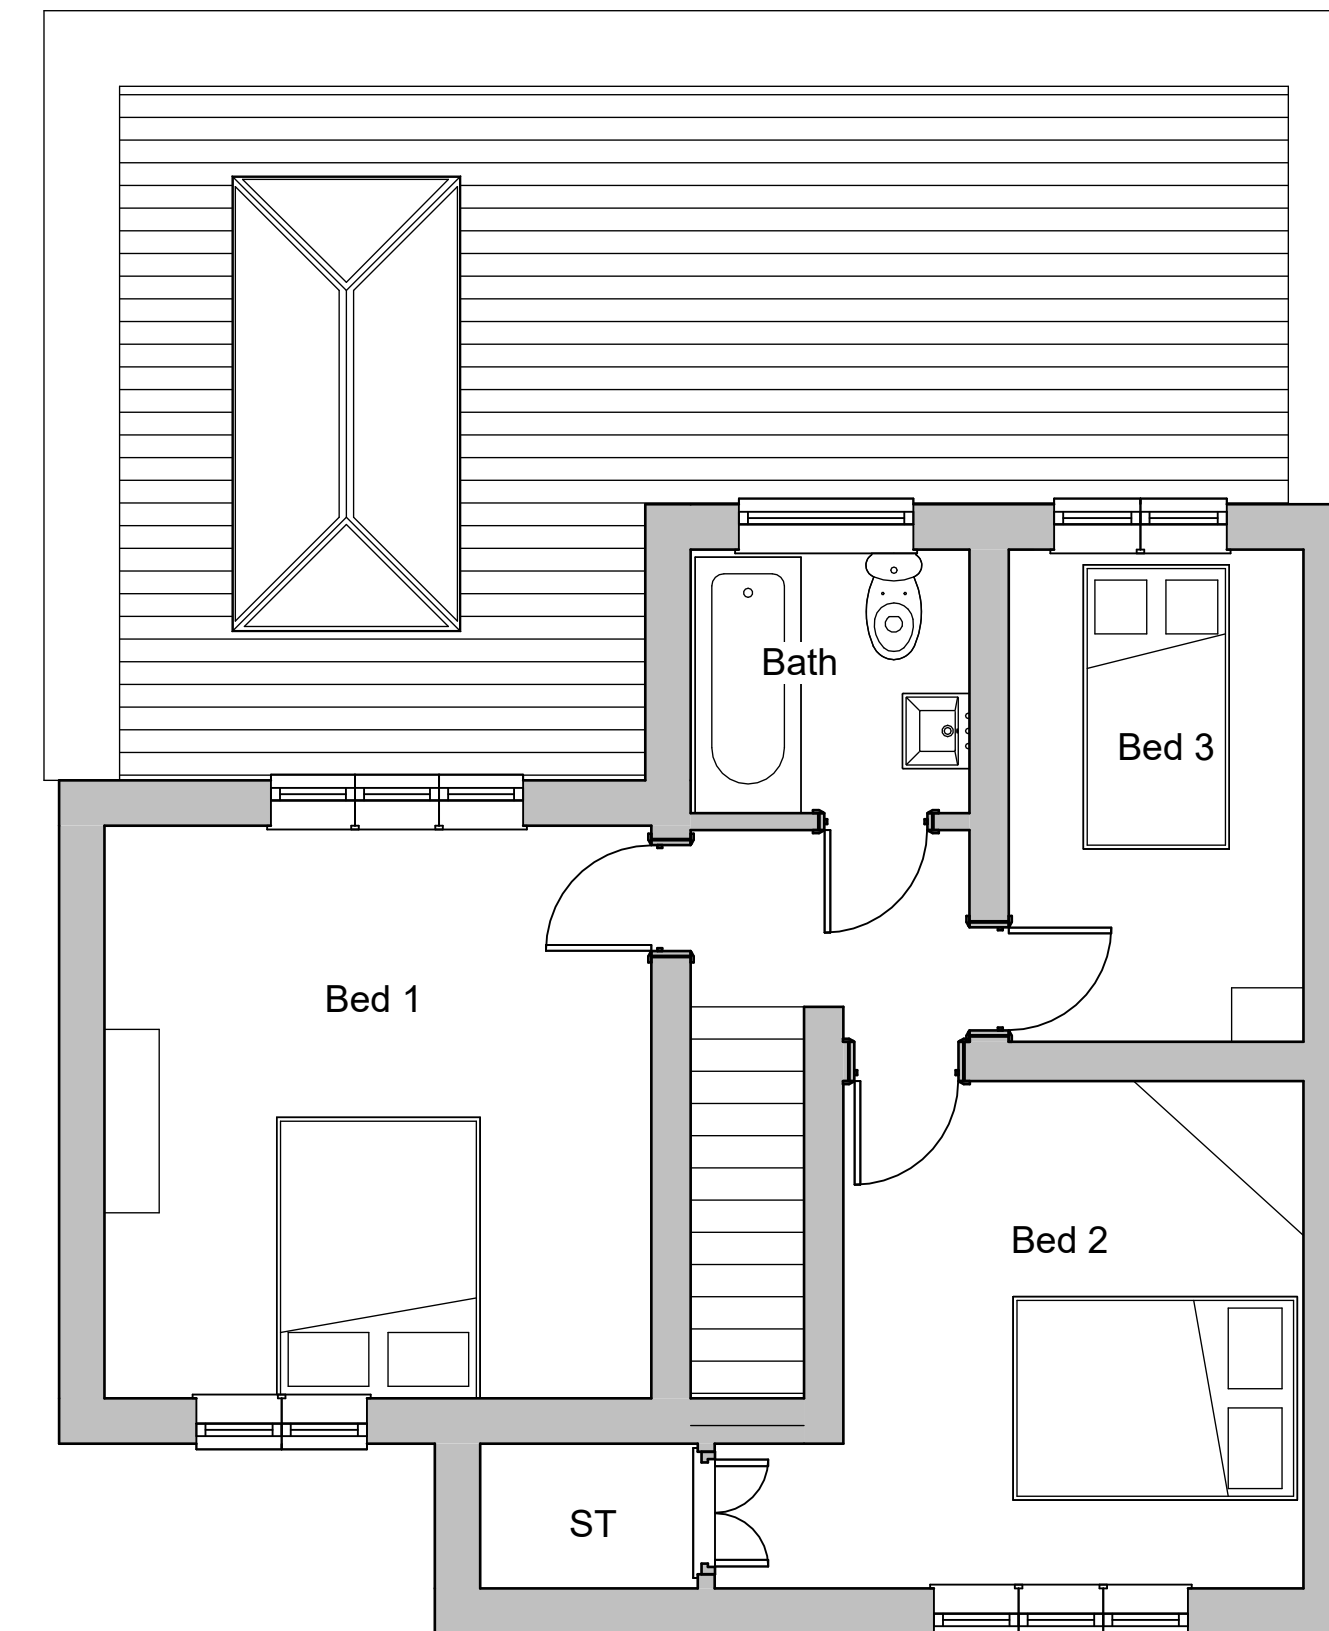

2 Proposed First Floor
1 : 50

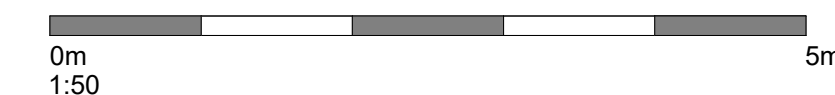

Rev	Description	Date

studioAH
ARCHITECTS

1 Roebuck Close
New Milton
Hampshire
BH25 6AJ
+44 7496 950 456
abdul@studioAH.co.uk

PROJECT

27 Derby Road,
Eastleigh, SO50 5FD

TITLE

Proposed Plans

CLIENT

B. Zada

DRAWN BY	CHECKED BY	DATE
AH	AH	23.05.22

SCALE (@ A1)	PROJECT NUMBER
1 : 50	1083

DRAWING NUMBER	REV
101	

DO NOT SCALE FROM THIS DRAWING. REPORT ANY DISCREPANCIES TO THE AUTHOR