




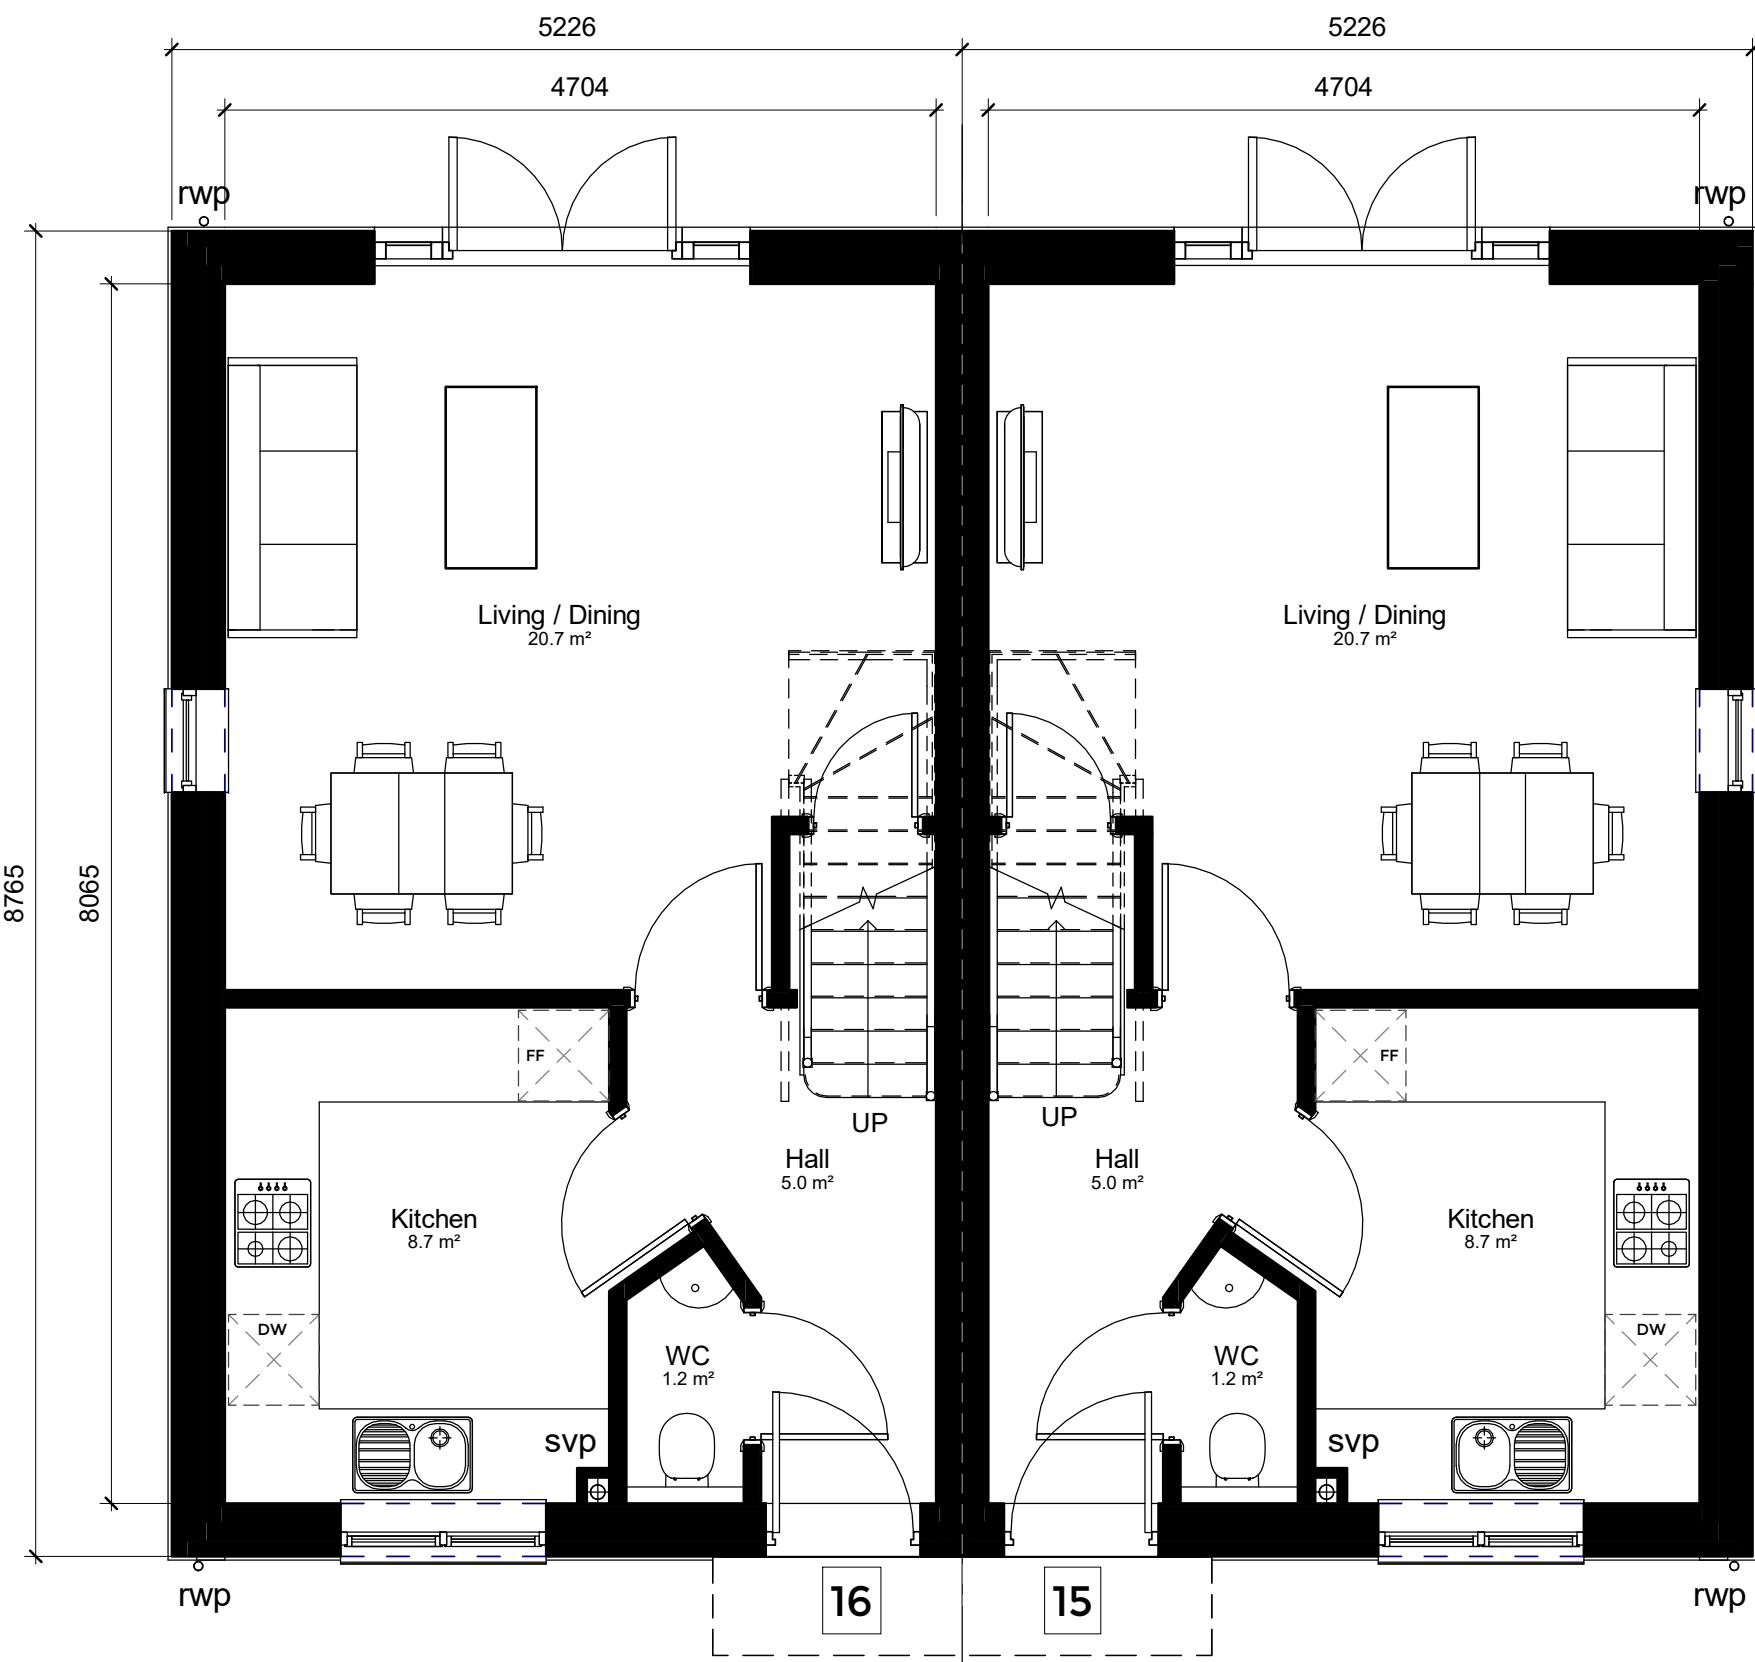

Ground Floor Plan Plots 15 & 16
1 : 50

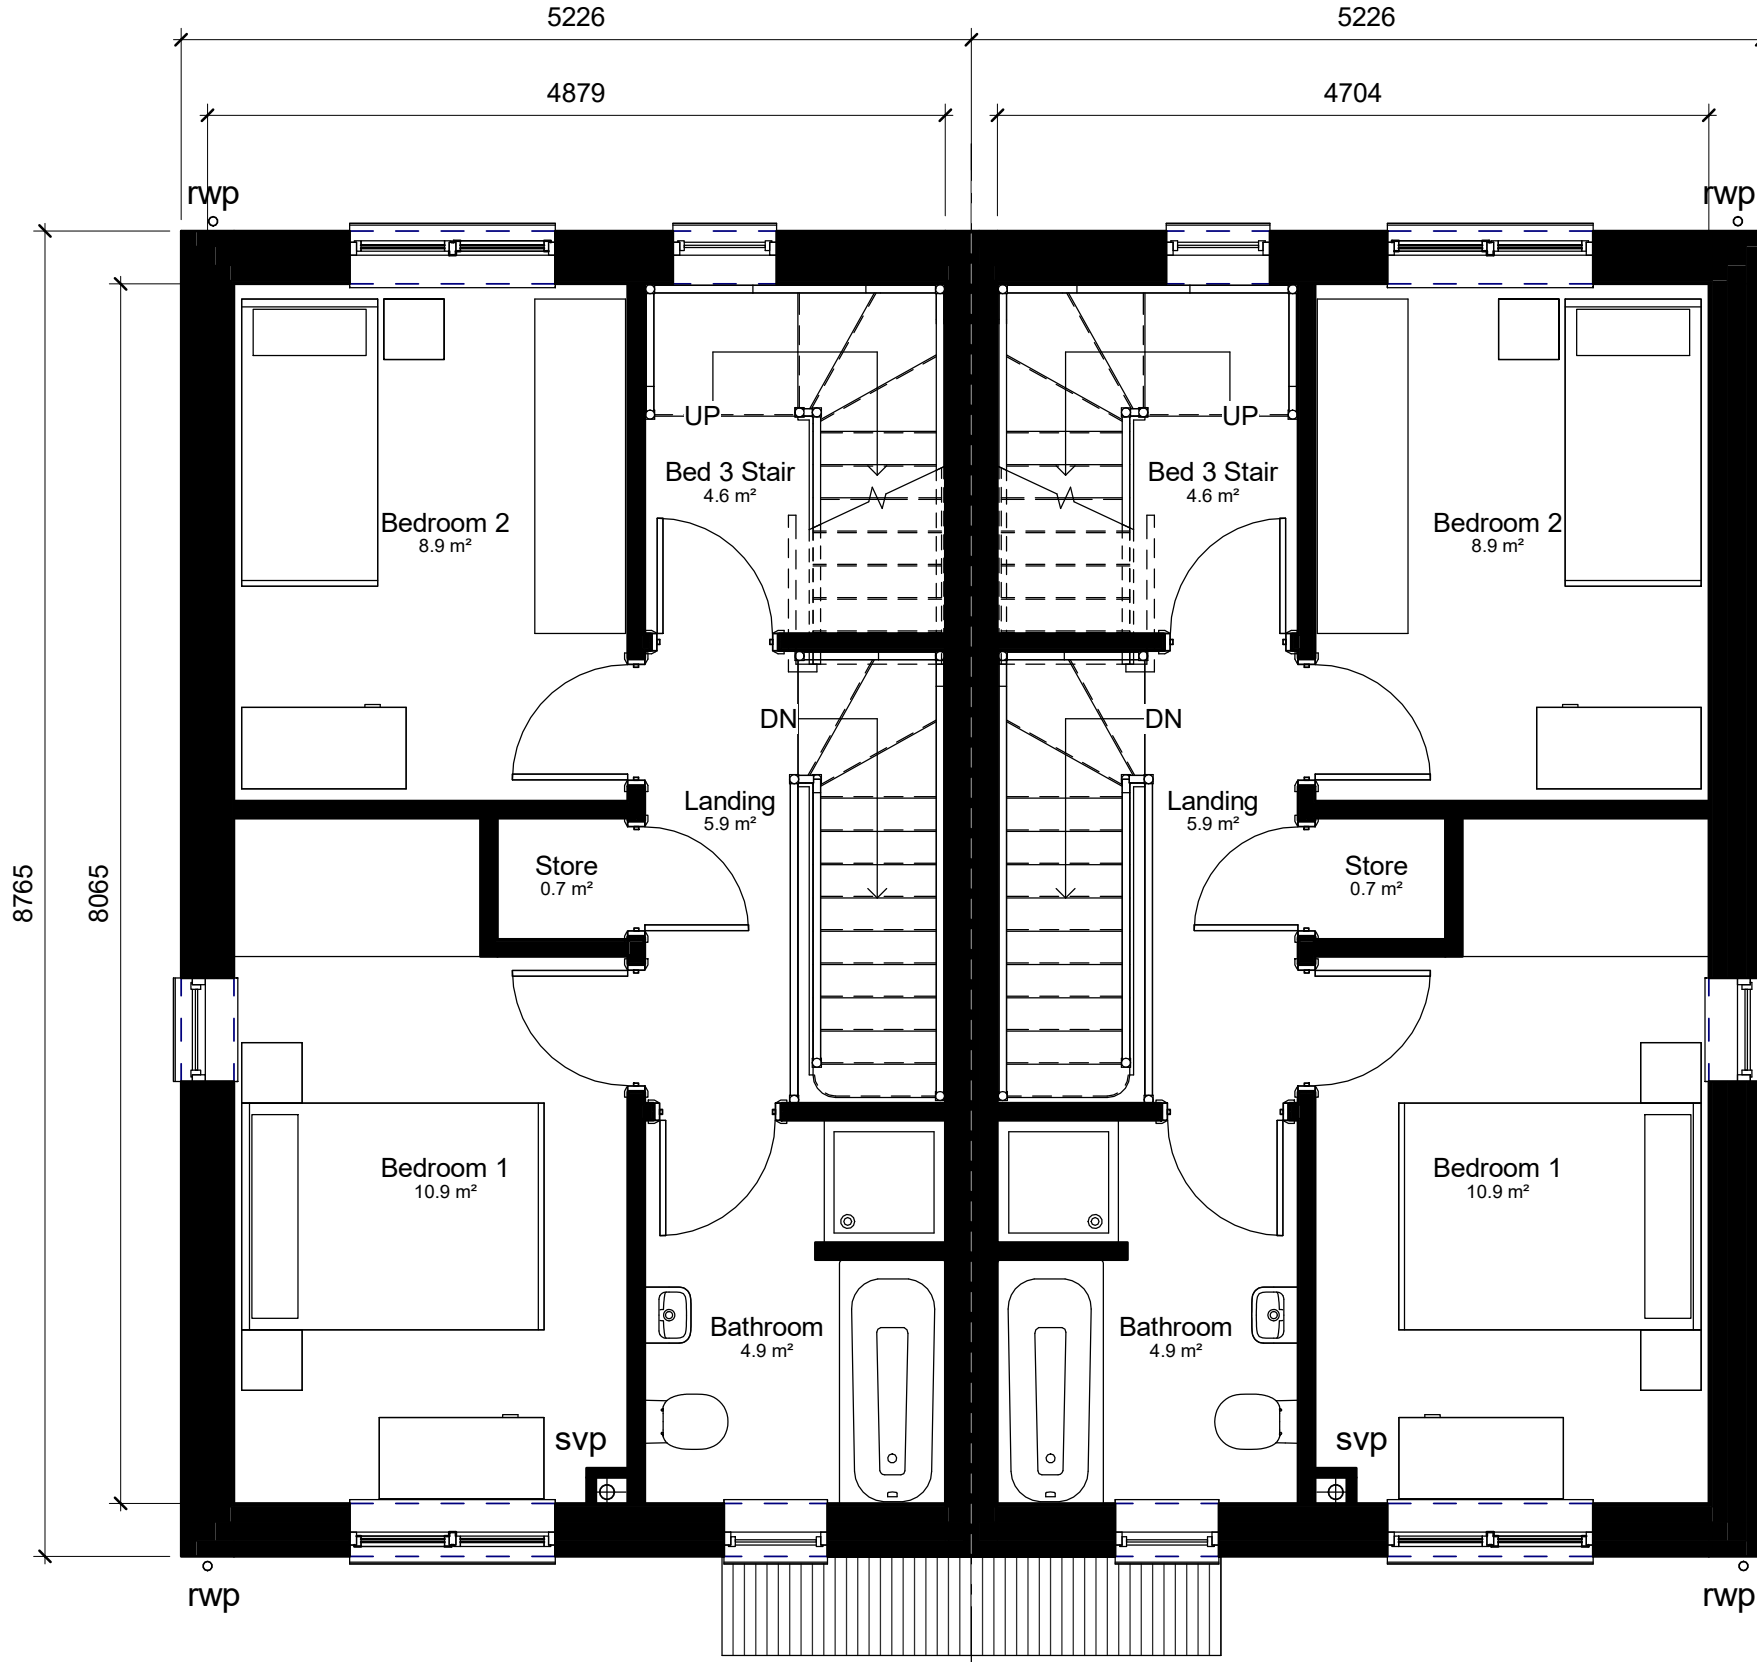

First Floor Plan Plots 15 & 16
1 : 50

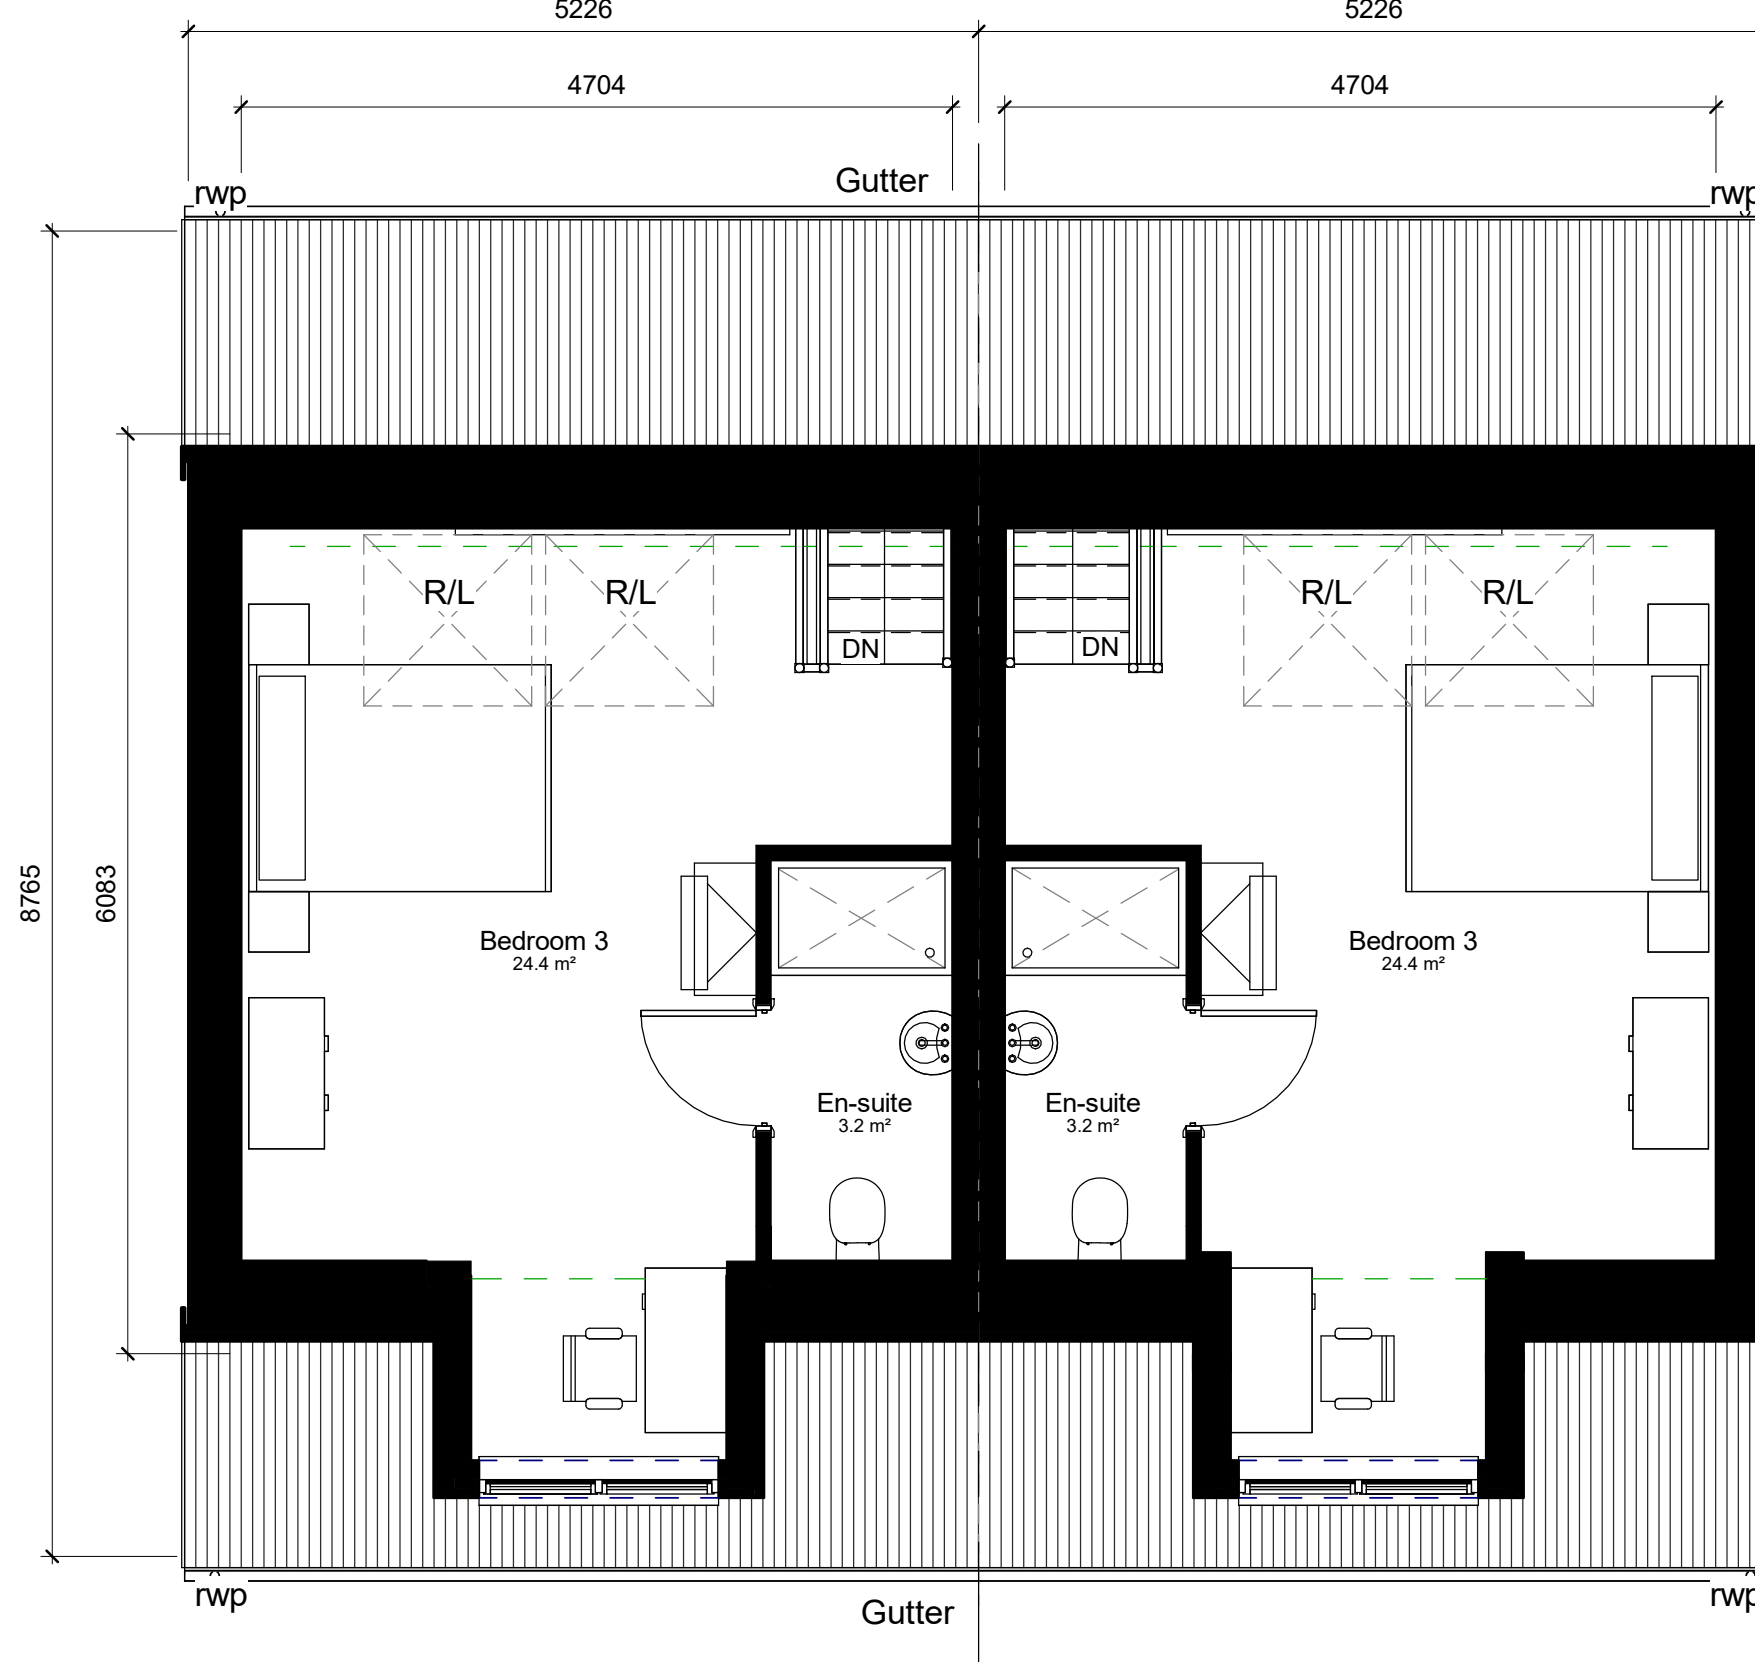

Second Floor Plan Plots 15 & 16
1 : 50

Notes

- Open Market House Type
- Layout applies to plots 15 & 16, refer to site plan for locations.
- Layouts designed to Nationally Described Space Standards (NDSS)
- Orientation of each plot varies. For orientation of each house type refer to site plan.
- All bathrooms to have obscure glazing.
- Refer to civil engineer's drawings for correct plot FFL

Gross Internal Areas - HT C_Semi_3B5P		
Name	Area - Metric	Area - Imperial
Ground Floor	38 m²	408 ft²
First Floor	38 m²	408 ft²
Second Floor	25 m²	269 ft²
Grand total	101 m²	1086 ft²

PLANNING



Rev.

Date

Description

Drawn

Check

BOYLE+SUMMERS
ARCHITECTURE AND MASTERPLANNING

Canute Chambers
Canute Road
Southampton
Hampshire
SO14 3AB

Client

Vested Outsourcing Partners Limited

Project

Providence Hill, Bursledon

Title

HOUSE TYPE C - 3B5P - Floor Plans

BS1192

BUR - BSL - C - ZZ - DR - A - 3001 - PL -

Project

Originator

Volume

Level

Type

Role

Series

Number

Suitability

Revision

B+S Ref.

21119

Date

MAY 2022

Scale @ A1

As indicated

Drawn

FN

Checked

AW

Tel: 023 8063 1432

www.boyleandsummers.co.uk

Other than for the purposes of planning, do not scale these drawings. Use written dimensions only. All dimensions to be checked on site prior to commencement of work.

This drawing is © Boyle+Summers Ltd and may not be reproduced, copied or altered in any way without written authority.