




Section A
1 : 100



Section B
1 : 100

Key Plan
NTS

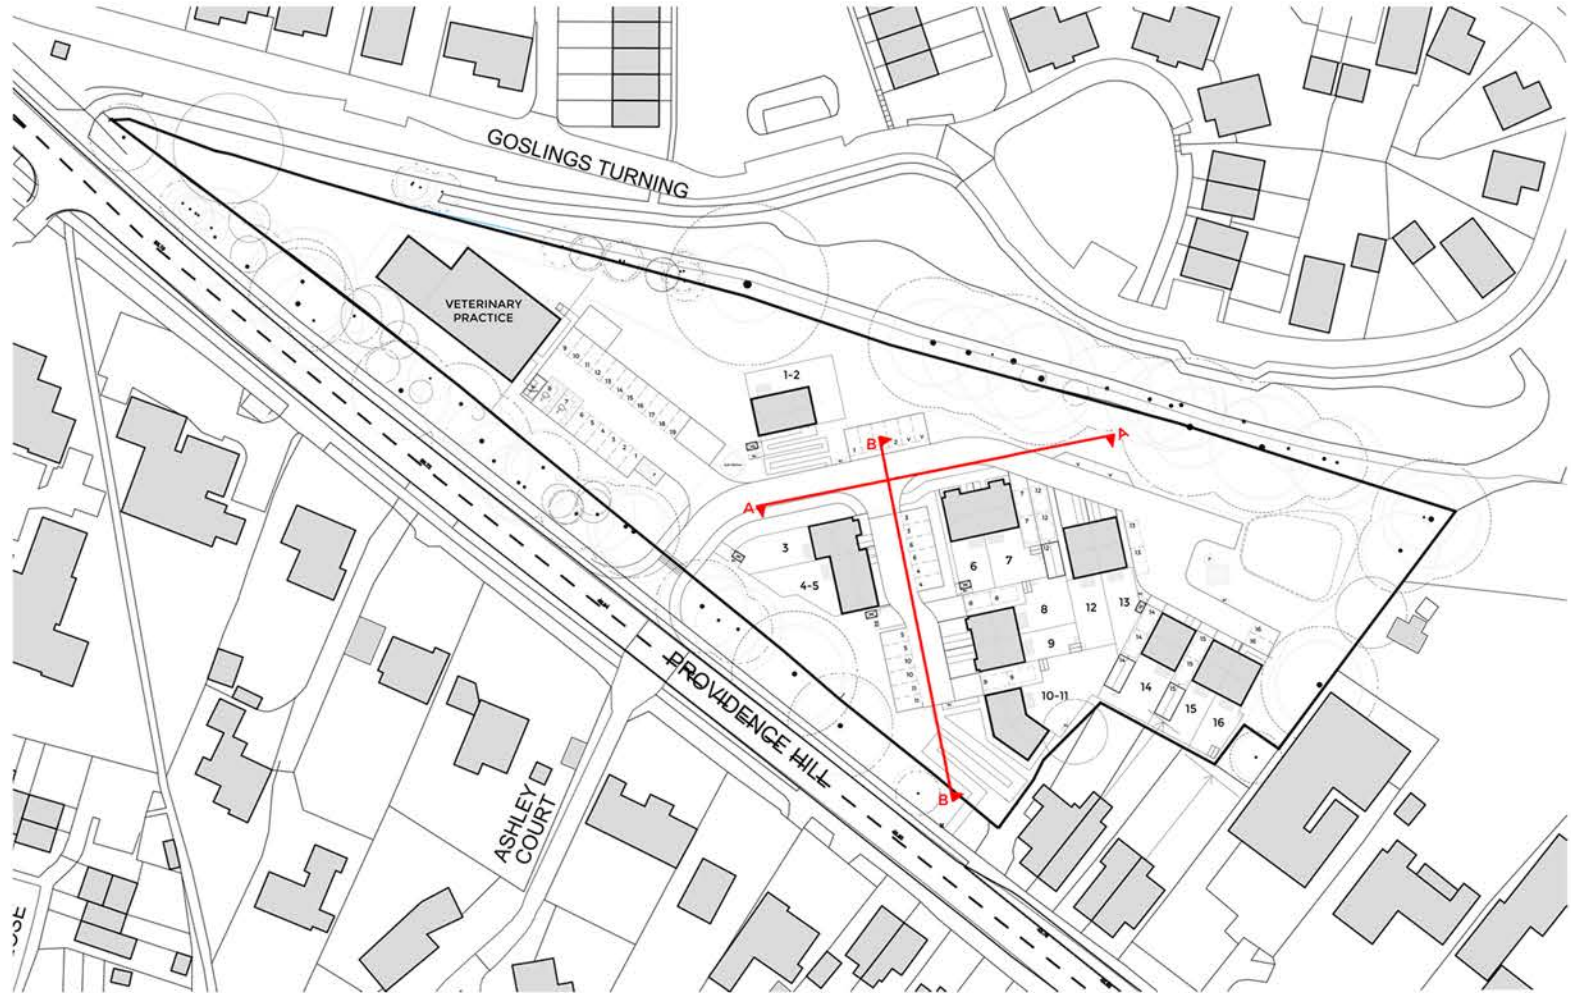

PLANNING



Rev.	Date	Description	Drawn	Check
 BOYLE + SUMMERS ARCHITECTURE AND MASTERPLANNING				
Canute Chambers Canute Road Southampton Hampshire SO14 3AB				
Client	Vested Outsourcing Partners Limited			
Project	Providence Hill, Bursledon			
Title	Section A and B			
B+S Ref.	Date	Scale @ A1	Drawn	Checked
21119	MAY 2022	1 : 100	SJ	AW
Tel: 023 8063 1432 www.boyleandsummers.co.uk				
Other than for the purposes of planning, do not scale these drawings. Use written dimensions only. All dimensions to be checked on site prior to commencement of work.				
This drawing is © Boyle+Summers Ltd and may not be reproduced, copied or altered in any way without written authority.				