



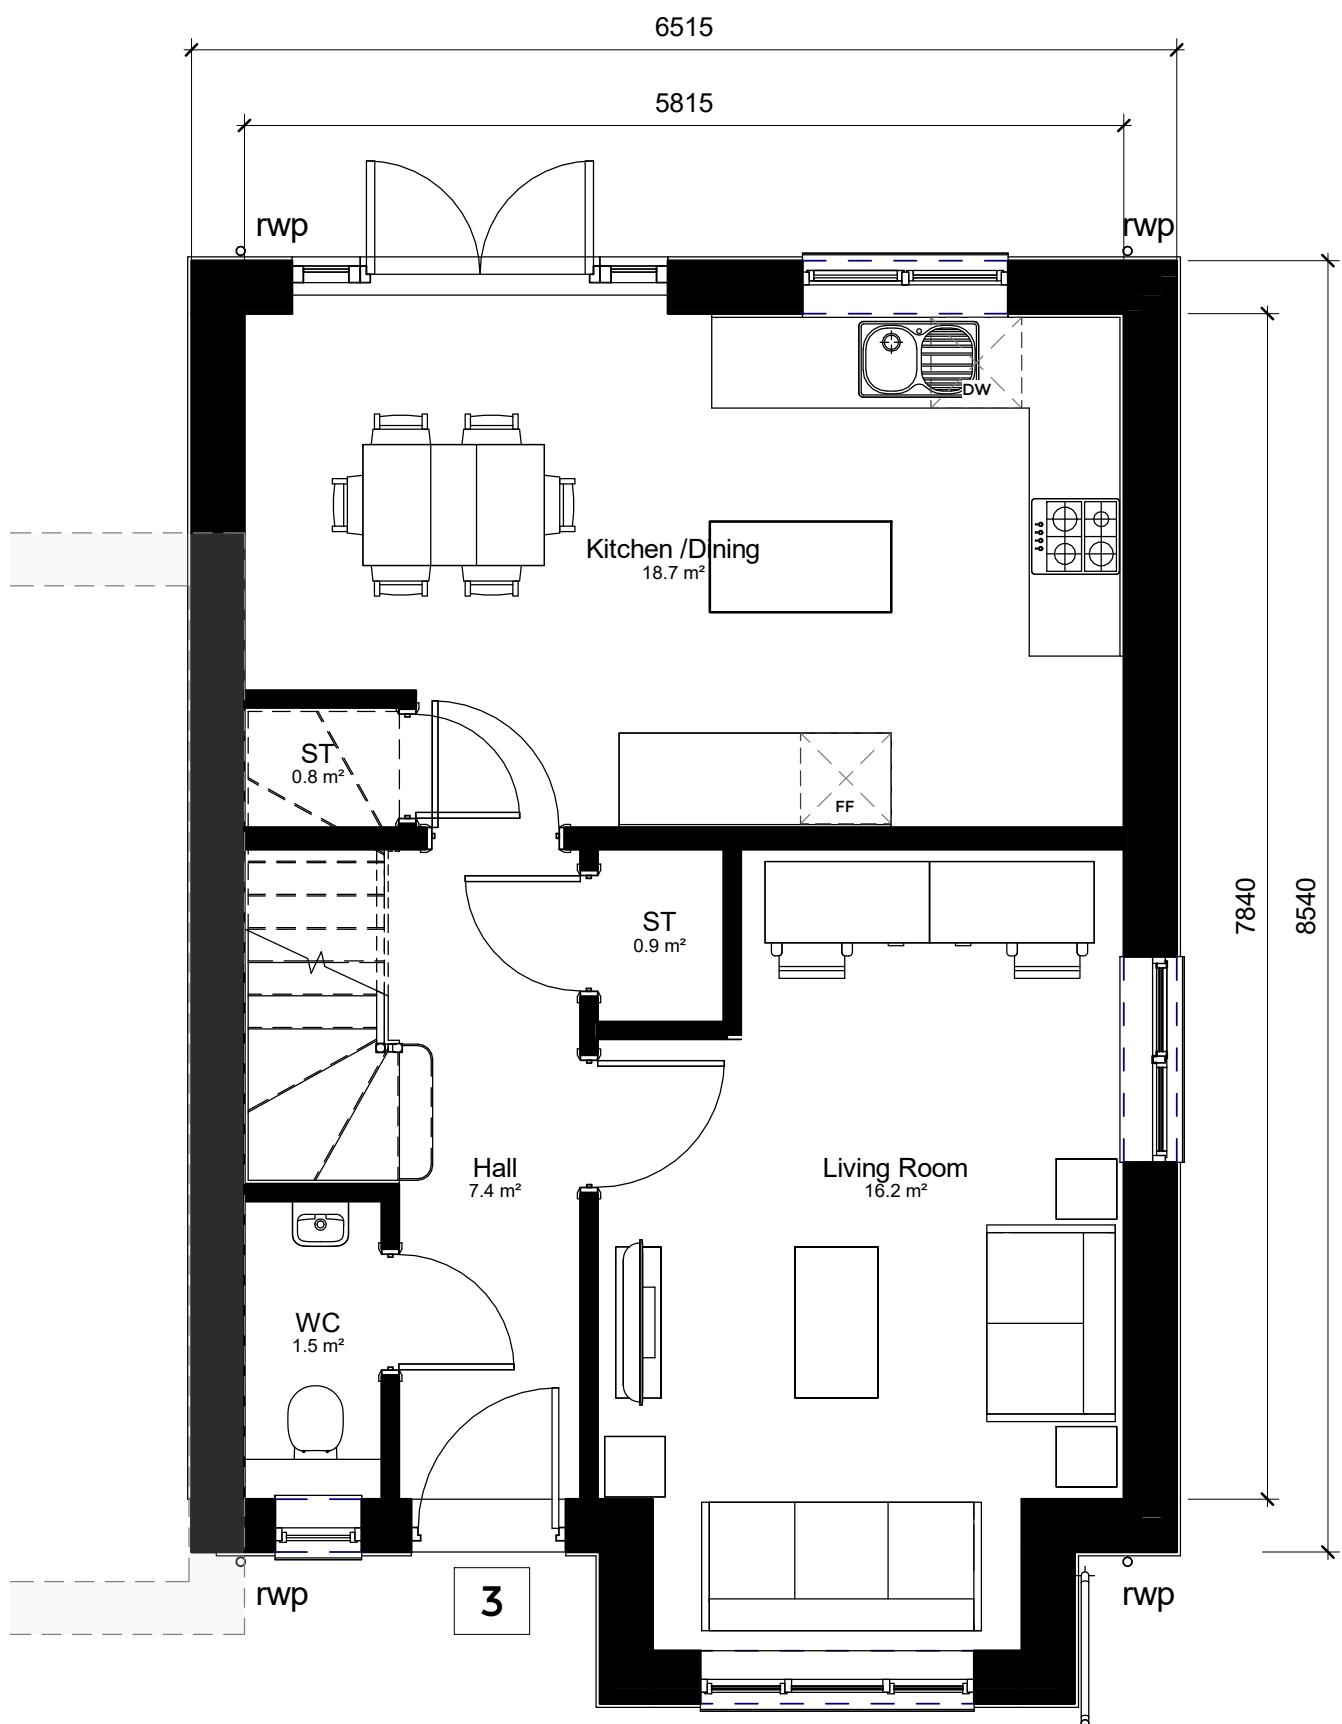

Ground Floor Plan_Plot 3
1 : 50

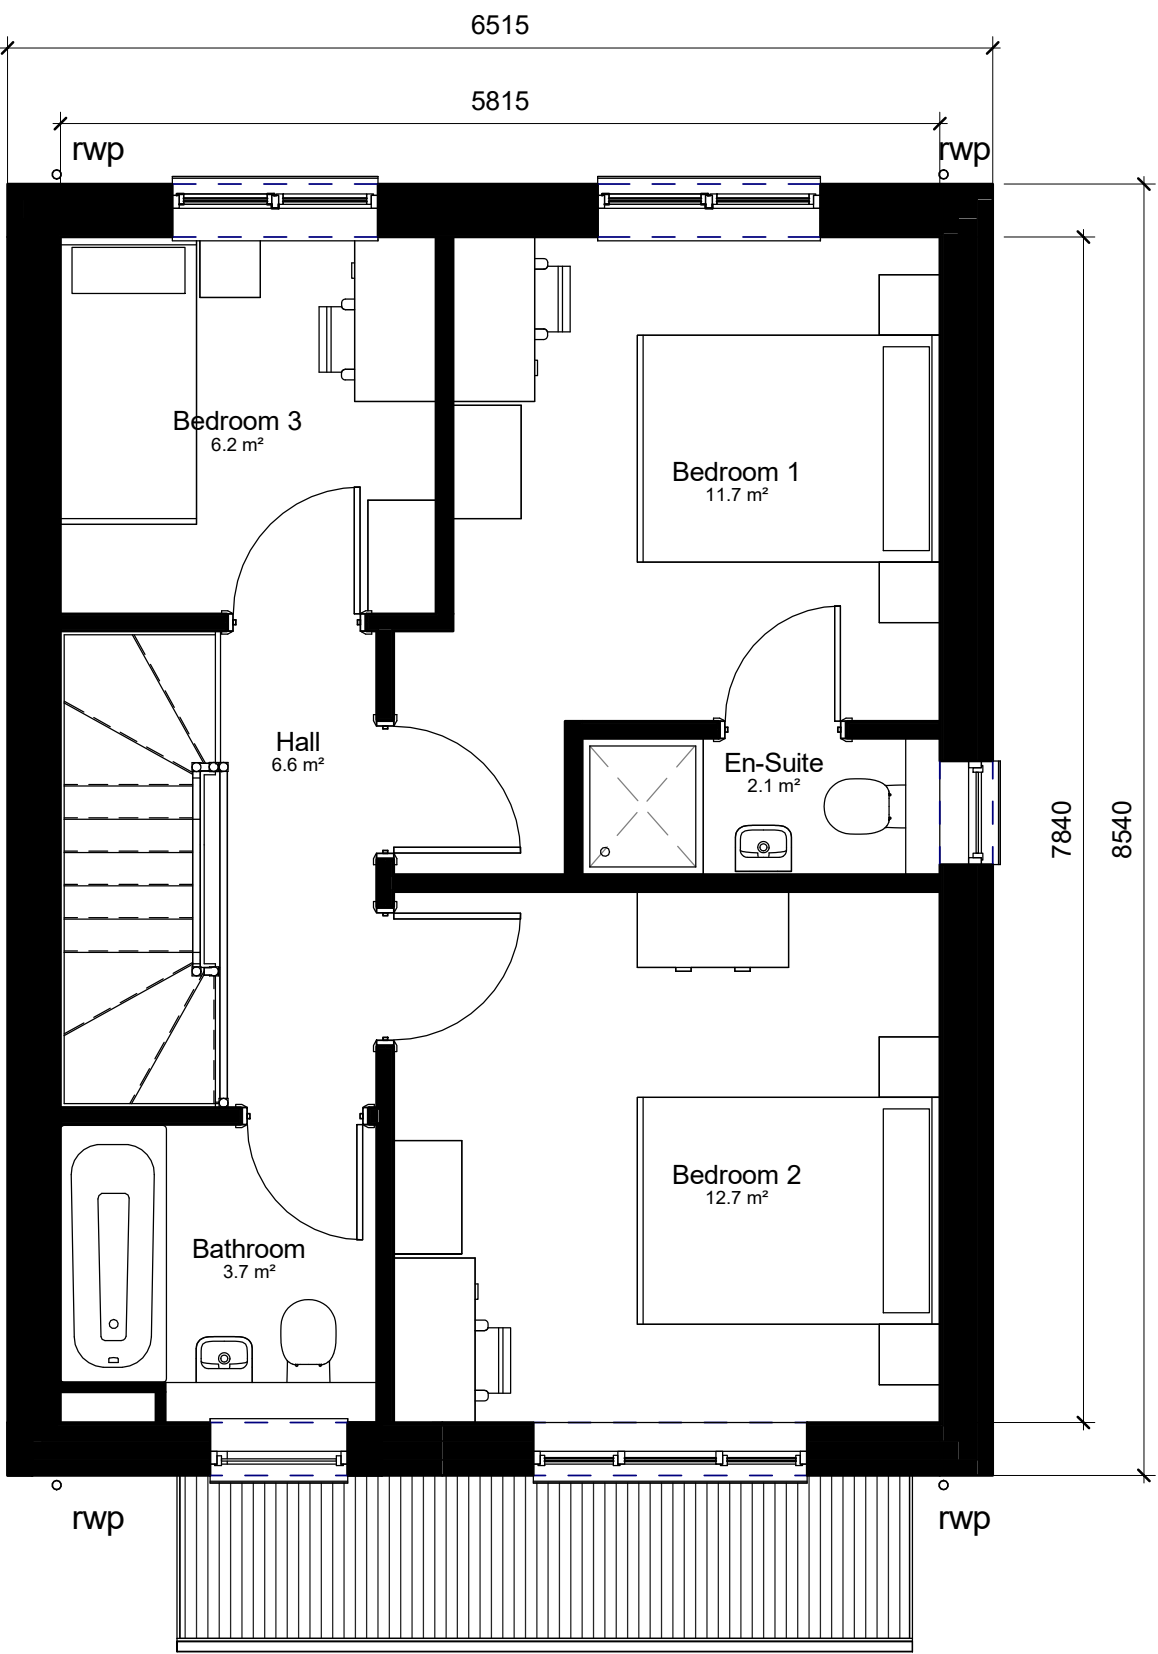

First Floor Plan_Plot 3
1 : 50



Front Elevation
1 : 50




Rear Elevation
1 : 50

- Notes**
- Open Market House Type
 - Layout applies to plot 3 only, refer to site plan for locations.
 - Layouts designed to Nationally Described Space Standards (NDSS).
 - For orientation of each house type refer to site plan.
 - All bathrooms to have obscure glazing.
 - Refer to civil engineer's drawings for correct plot FFL




Left Side Elevation
1 : 50

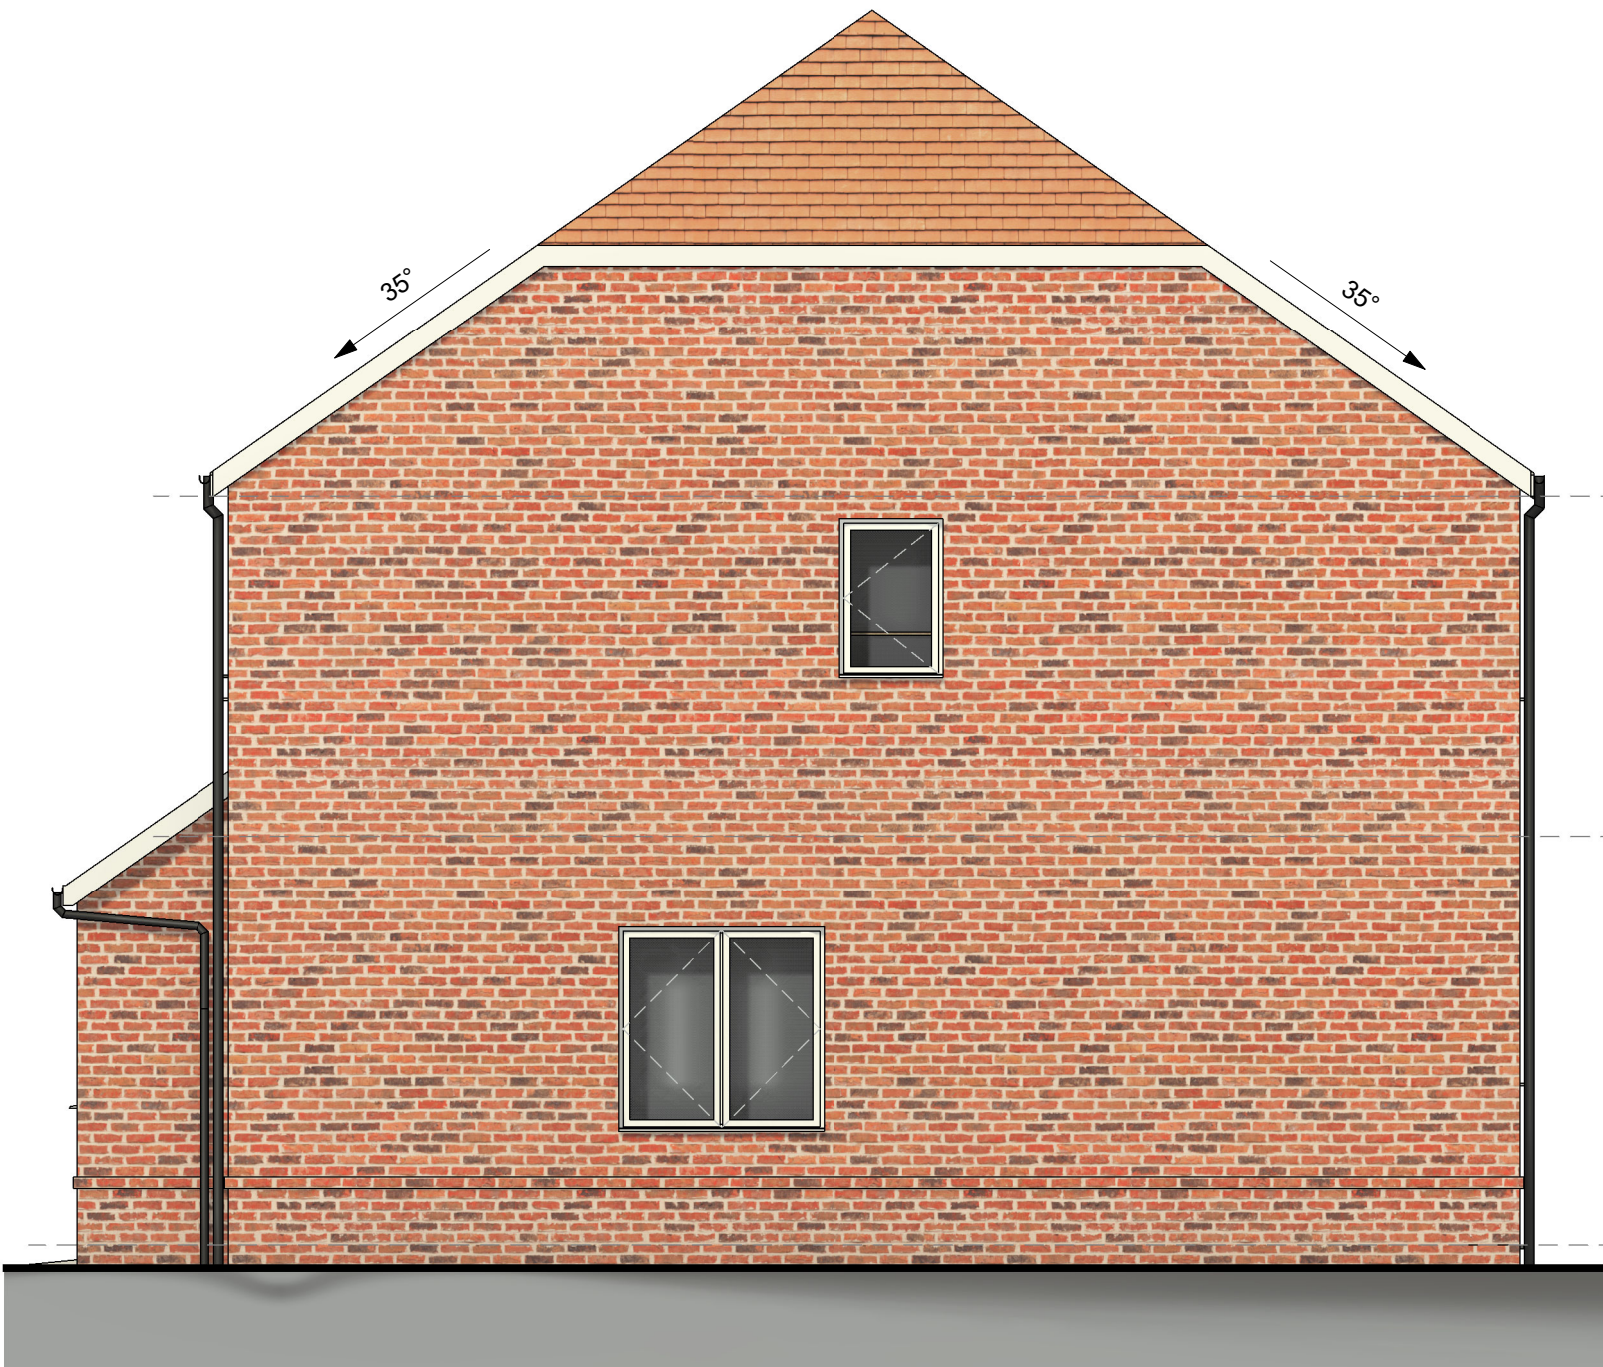

Right Side Elevation
1 : 50

Gross Internal Areas - HT B_Semi_3B5P		
Name	Area - Metric	Area - Imperial
Ground Floor	48 m²	517 ft²
First Floor	46 m²	491 ft²
Grand total	94 m²	1008 ft²

PLANNING

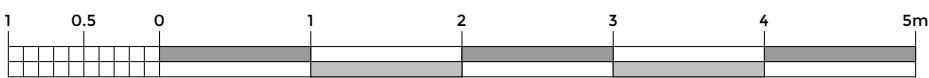

Rev.

Date

Description

Drawn

Check



BOYLE+SUMMERS
ARCHITECTURE AND MASTERPLANNING

Canute Chambers
Canute Road
Southampton
Hampshire
SO14 3AB

Client

Vested Outsourcing Partners Limited

Project

Providence Hill, Bursledon

Title

HOUSE TYPE B - 3B5P - Plot 3 - Plans & Elevations

BS1192

BUR - BSL - B - ZZ - DR - A - 3001 - PL -

Project

Originator

Volume

Level

Type

Role

Series

Number

Suitability

Revision

B+S Ref.

Date

Scale @ A1

Drawn

Checked

21119

MAY 2022

As indicated

SJ

AW

Tel: 023 8063 1432

www.boyleandsummers.co.uk

Other than for the purposes of planning, do not scale these drawings. Use written dimensions only. All dimensions to be checked on site prior to commencement of work.

This drawing is © Boyle+Summers Ltd and may not be reproduced, copied or altered in any way without written authority.