


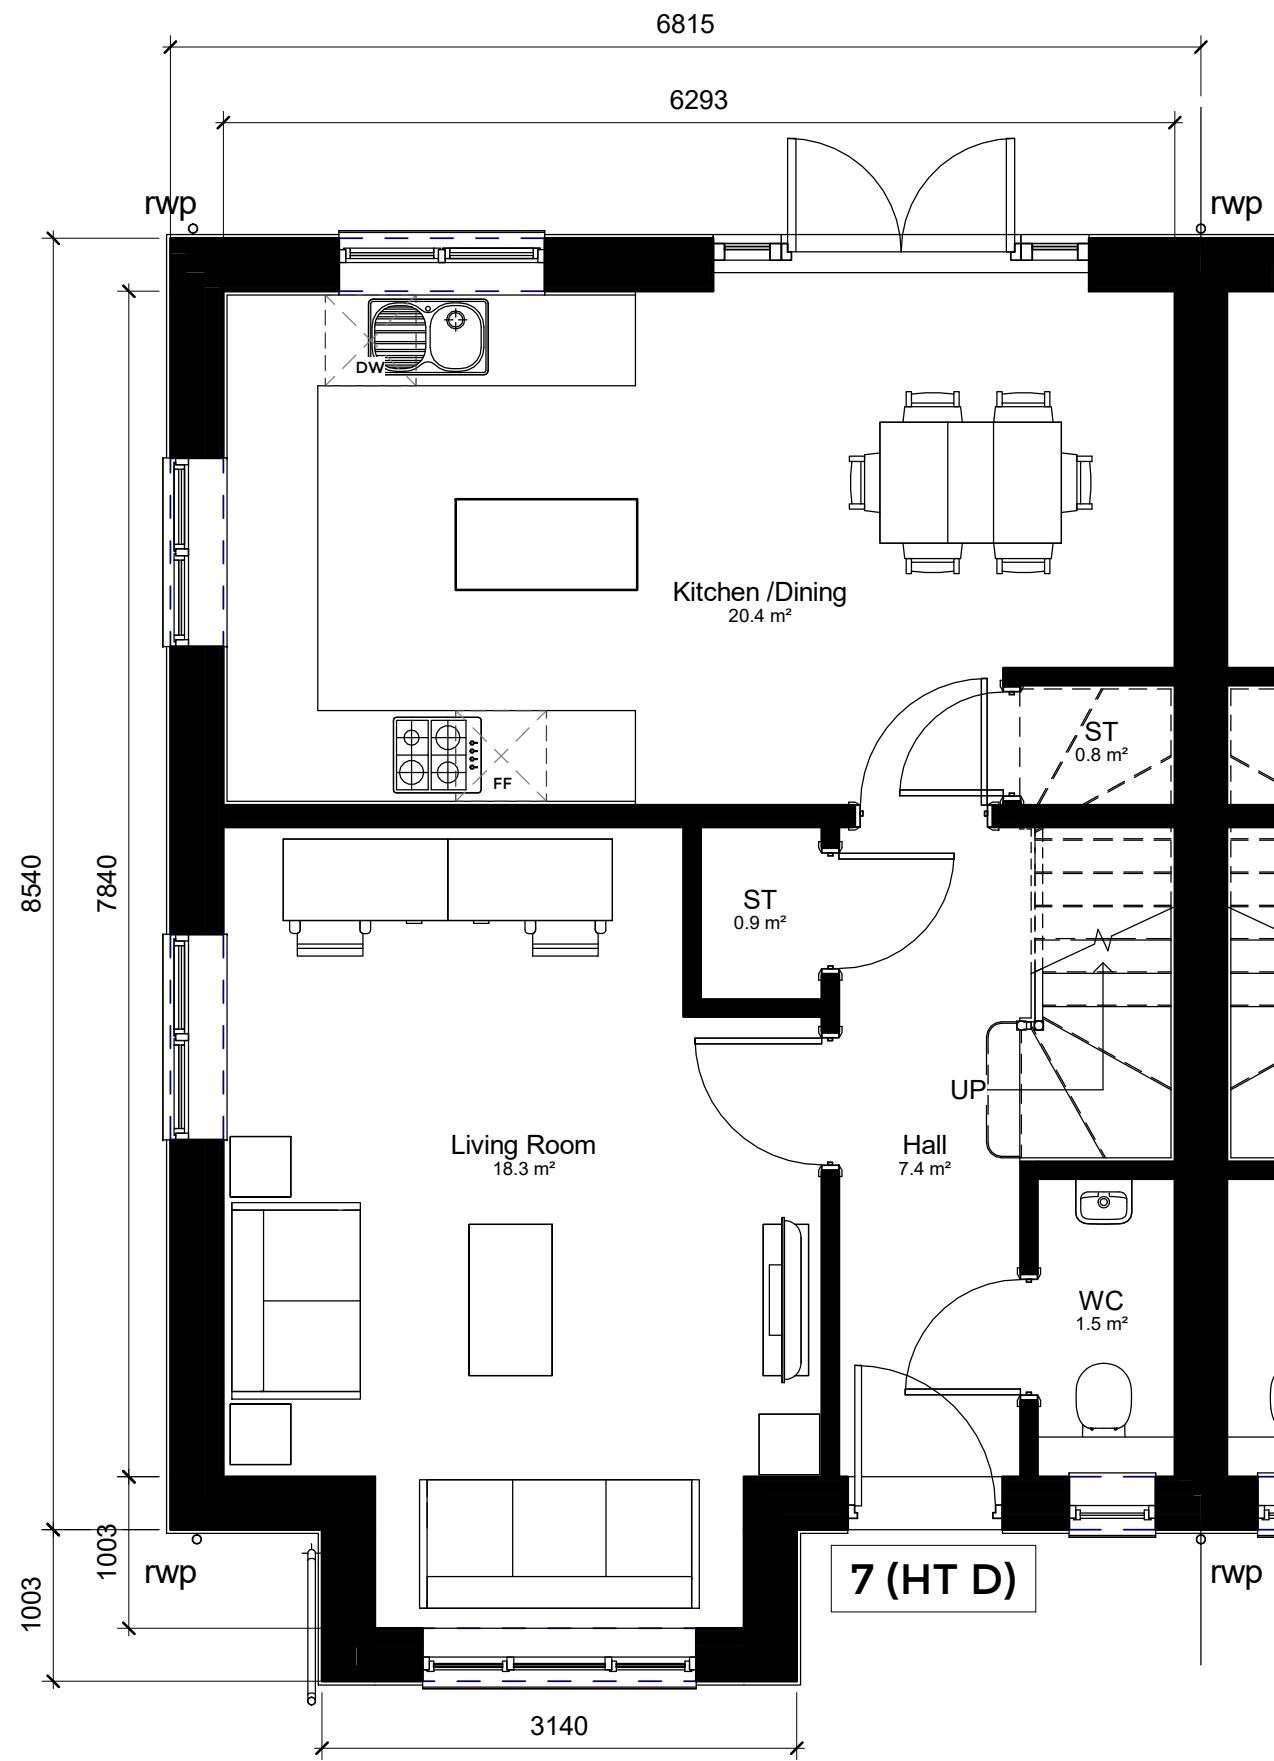


Ground Floor Plan
1 : 50



Front Elevation - Plot 7
1 : 50



Side Elevation - Plot 7
1 : 50

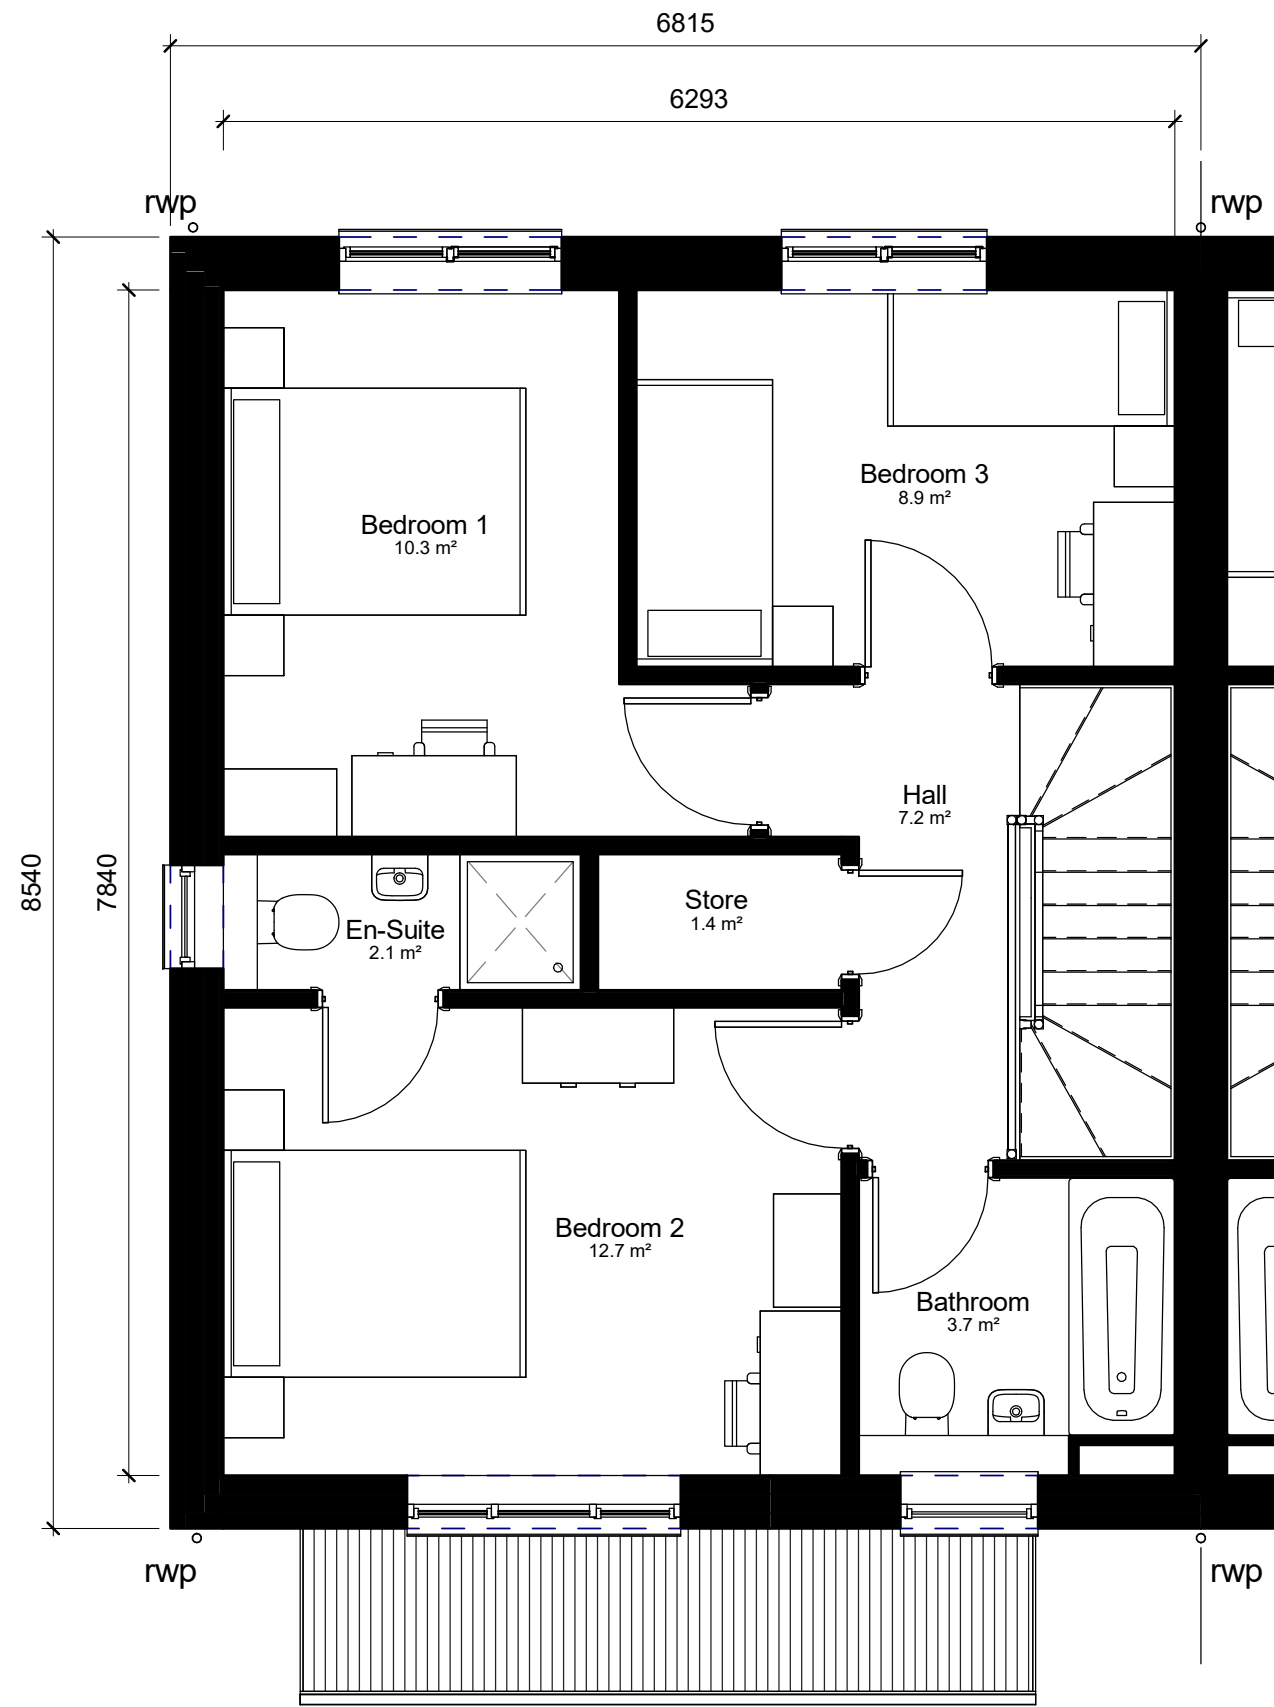

First Floor Plan
1 : 50




Rear Elevation - Plot 7
1 : 50

Notes

- Affordable House Type.
- Layout applies to plot 7 only, refer to site plan for locations.
- Layouts designed to Nationally Described Space Standards (NDSS).
- For orientation of each house type refer to site plan.
- All bathrooms to have obscure glazing.
- Refer to civil engineer's drawings for correct plot FFL.

Gross Internal Areas - HT D_Semi_3B6P		
Name	Area - Metric	Area - Imperial
Ground Floor	52 m²	561 ft²
First Floor	49 m²	531 ft²
Grand total	101 m²	1092 ft²

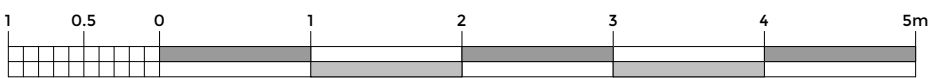

Rev.

Date

Description

Drawn

Check



BOYLE+SUMMERS

ARCHITECTURE AND MASTERPLANNING

Canute Chambers

Canute Road

Southampton

Hampshire

SO14 3AB

Client

Vested Outsourcing Partners Limited

Project

Providence Hill, Bursledon

Title

HOUSE TYPE D - 3B6P - Plans & Elevations

BS1192

BUR - BSL - D - ZZ - DR - A - 3001 - PL -

Project

Originator

Volume

Level

Type

Role

Series

Number

Suitability

Revision

B+S Ref.

21119

Date

MAY 2022

Scale @ A1

As indicated

Drawn

SJ

Checked

AW

Tel: 023 8063 1432

www.boyleandsummers.co.uk

Other than for the purposes of planning, do not scale these drawings. Use written dimensions only. All dimensions to be checked on site prior to commencement of work.

This drawing is © Boyle+Summers Ltd and may not be reproduced, copied or altered in any way without written authority.