


GRAHAM
BARKER DESIGN LTD

ARCHITECTURAL SERVICES
PROJECT MANAGEMENT

95 Upton Cres, Nursling, Southampton
SO16 8AA

02380 740392 07802 384517

grahambarker1@outlook.com

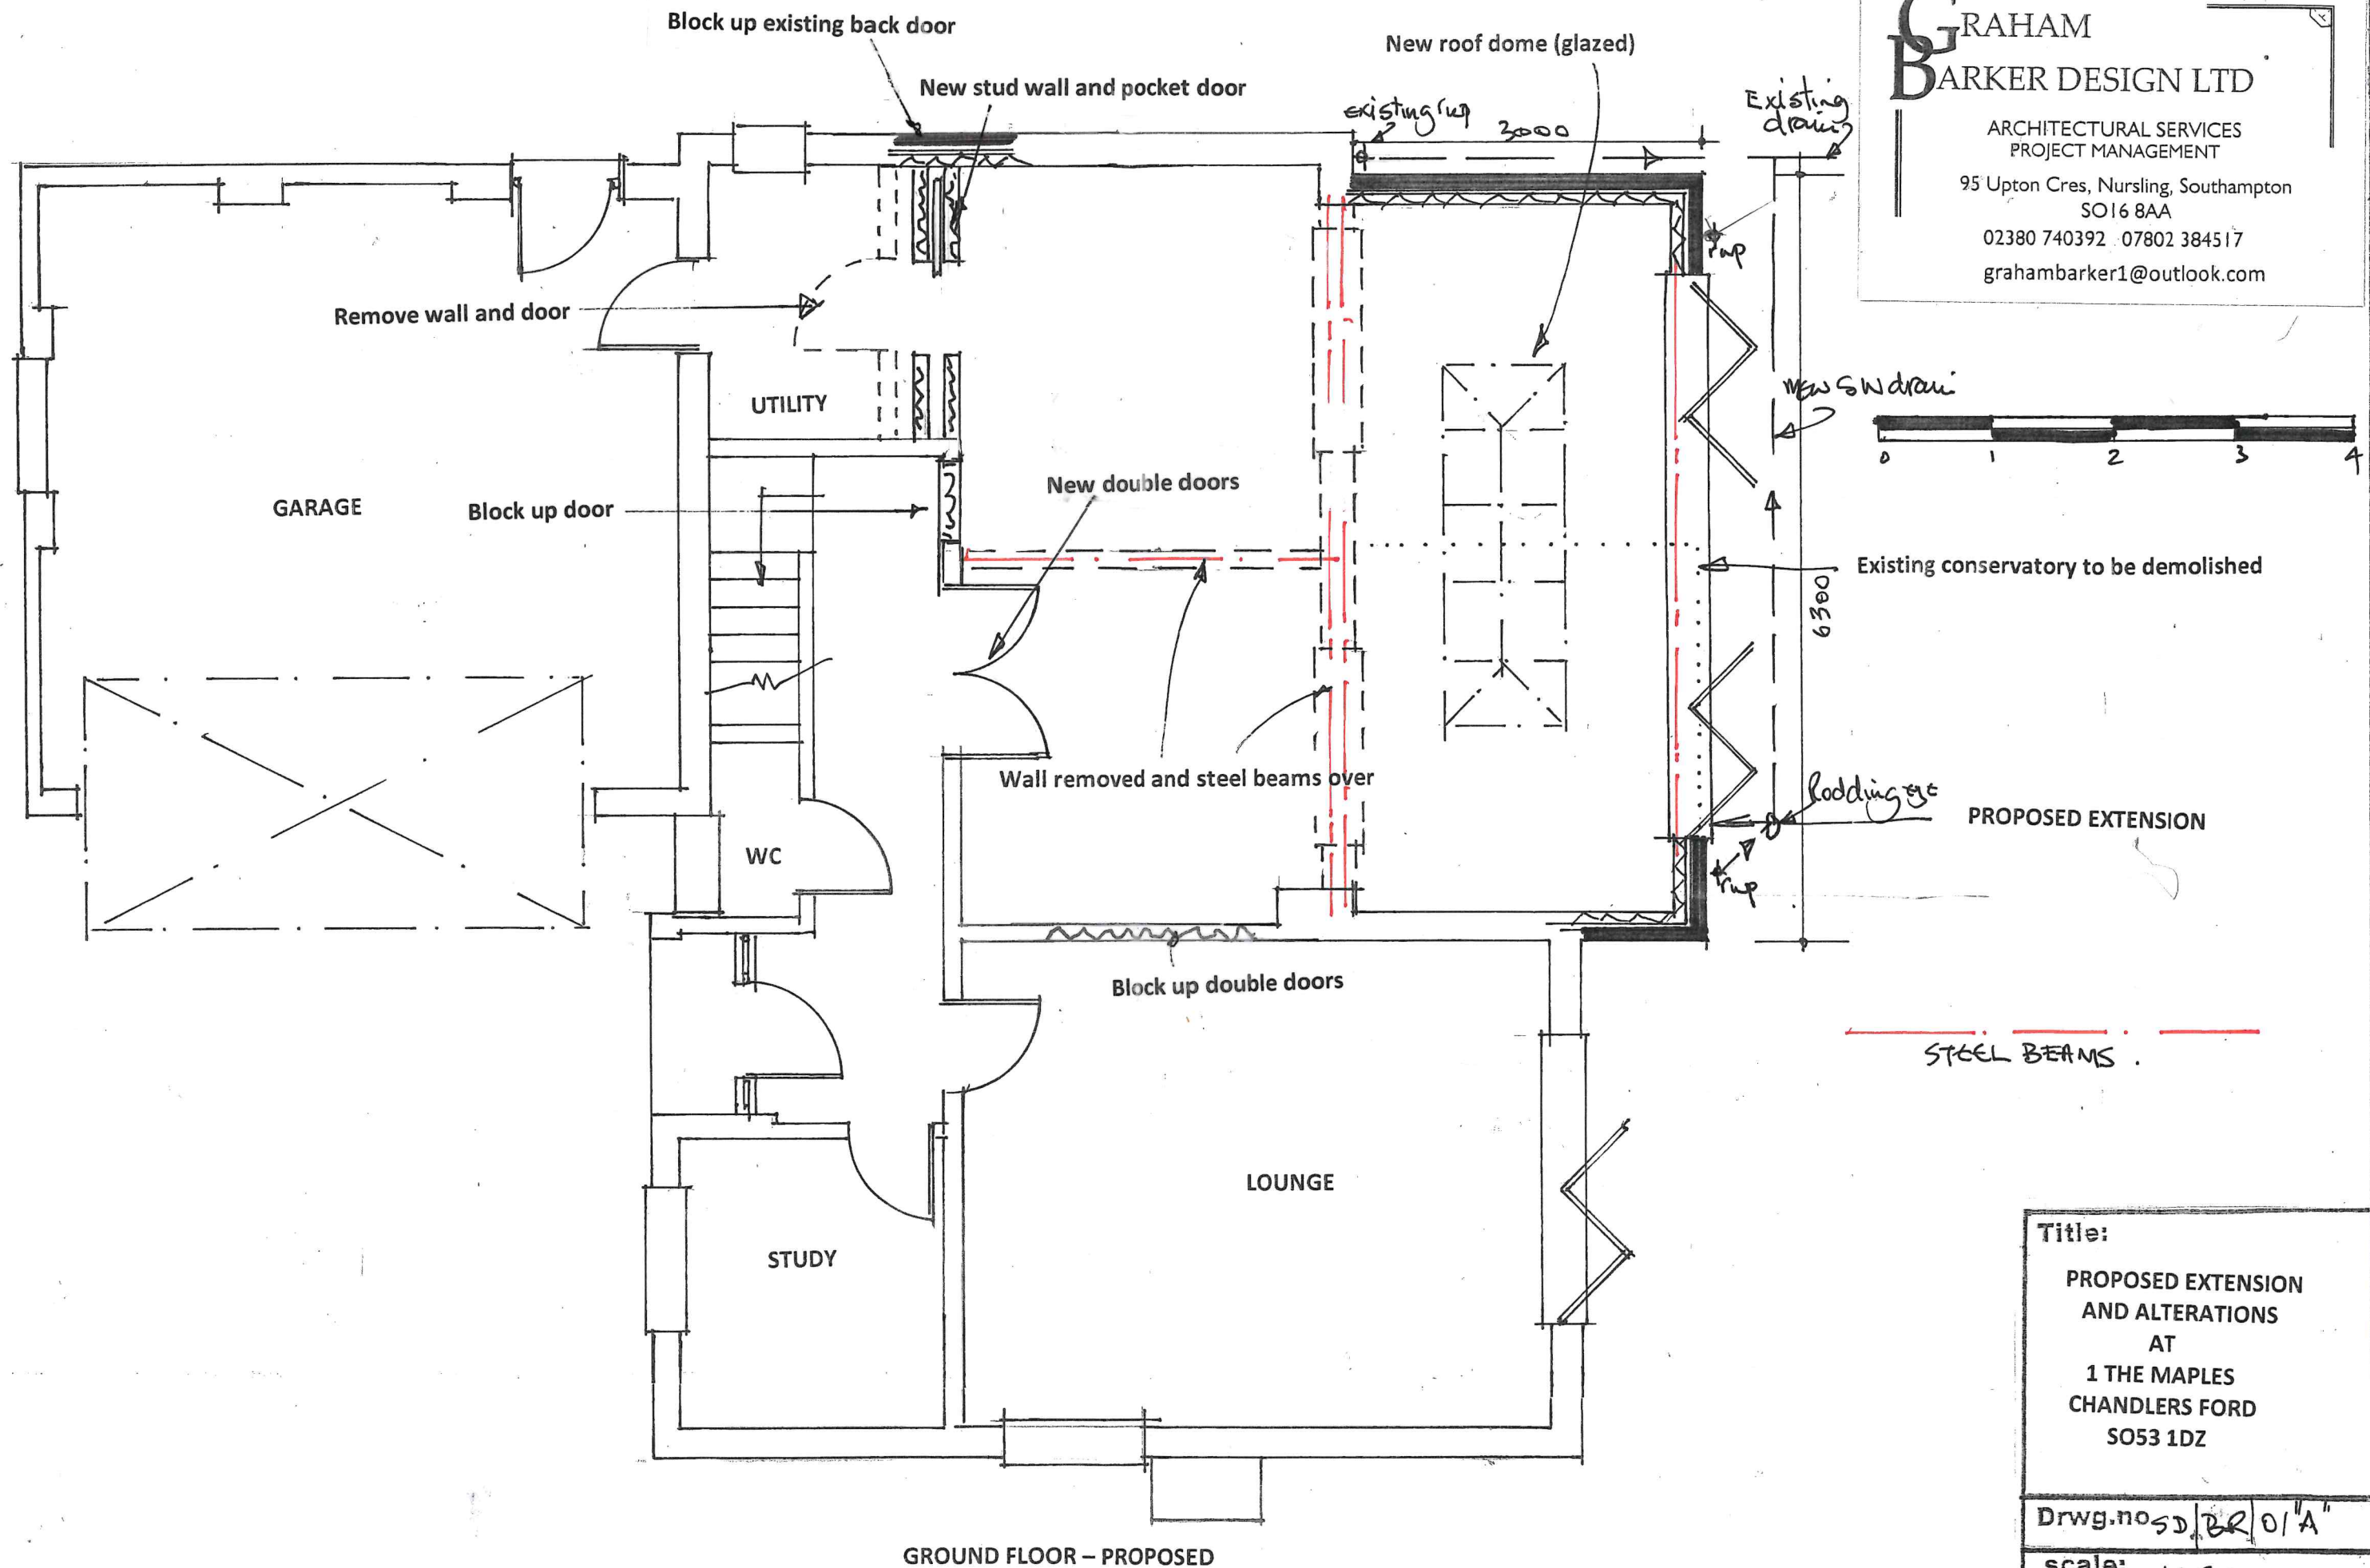

Title:

**PROPOSED EXTENSION
AND ALTERATIONS
AT
1 THE MAPLES
CHANDLERS FORD
SO53 1DZ**

Drwg.no 50/BR 0/A

scale: 1:50

date: April '22