




NOTES:
1) ALL DRAWINGS SUPPLIED BY DWG PLANS ARE TO BE USED FOR PLANNING PERMISSION PURPOSES ONLY AND NOT TO BE USED FOR BUILDING REGULATION PURPOSES.
2) THE CONTRACTOR, SUB-CONTRACTOR OR SUPPLIER IS TO CHECK ALL RELEVANT DIMENSIONS, LEVELS, EXISTING STRUCTURE AND MATERIALS PRIOR TO COMMENCING THE WORKS.
© THIS DRAWING IS COPYRIGHT AND MAY NOT BE COPIED, TRACED, ALTERED OR REPRODUCED WITHOUT WRITTEN PERMISSION FROM DWG PLANS.

3D RENDERERS NOT TO SCALE

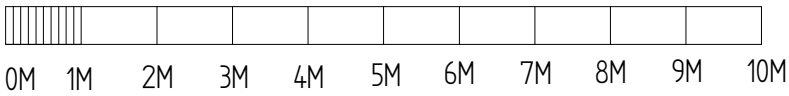

DWG PLANS			35 Cranmer Drive, Nursling, Southampton, SO16 0TD		
Mobile: 07851229345, Email: info@dwgplans.co.uk			TITLE		
DRAWN			Existing renders		
NAME			25 Oakmount Avenue, Chandlers Ford		
DATE			SIZE	DWG NO	REV
PRB			A3	DWG PLANS 01693	A
UNLESS OTHERWISE SPECIFIED DIMENSIONS ARE IN MILLIMETERS			CLIENT: Mr & Mrs Price		
			SCALE: 1:100 @ A3		SHEET 1 of 1