



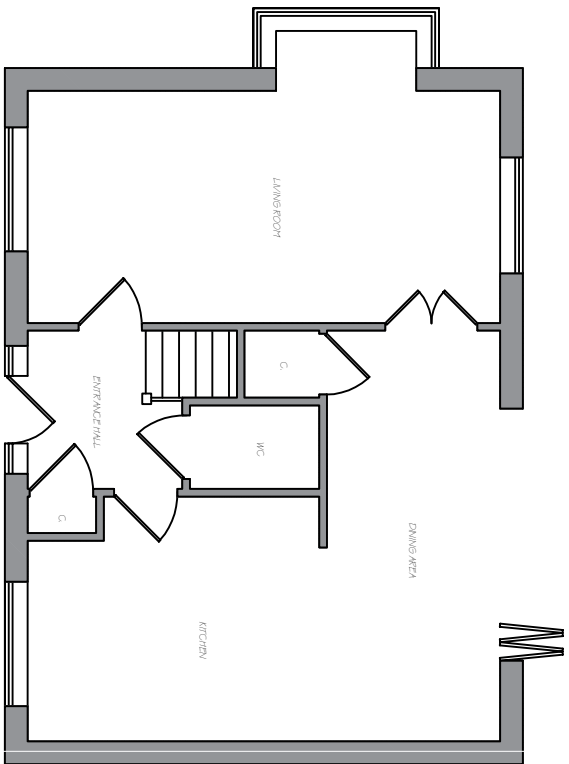


Existing Ground Floor Plan 1:100 @ A3

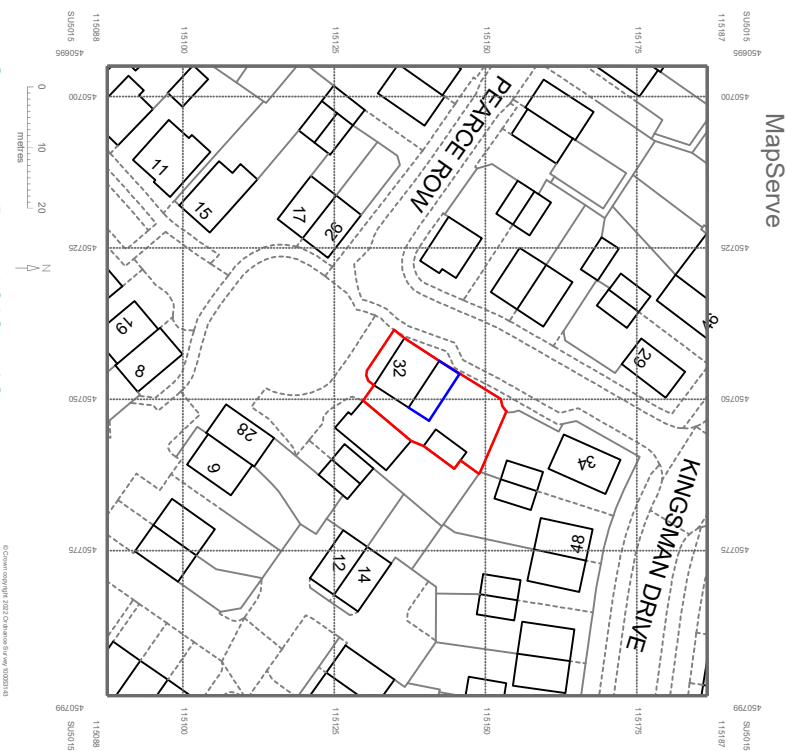

Site Location Plan 1:1250 @ A3

500mm cavity wall construction
100mm red brick outer skin
100mm fully insulated cavity
100mm Terracotta block inner skin

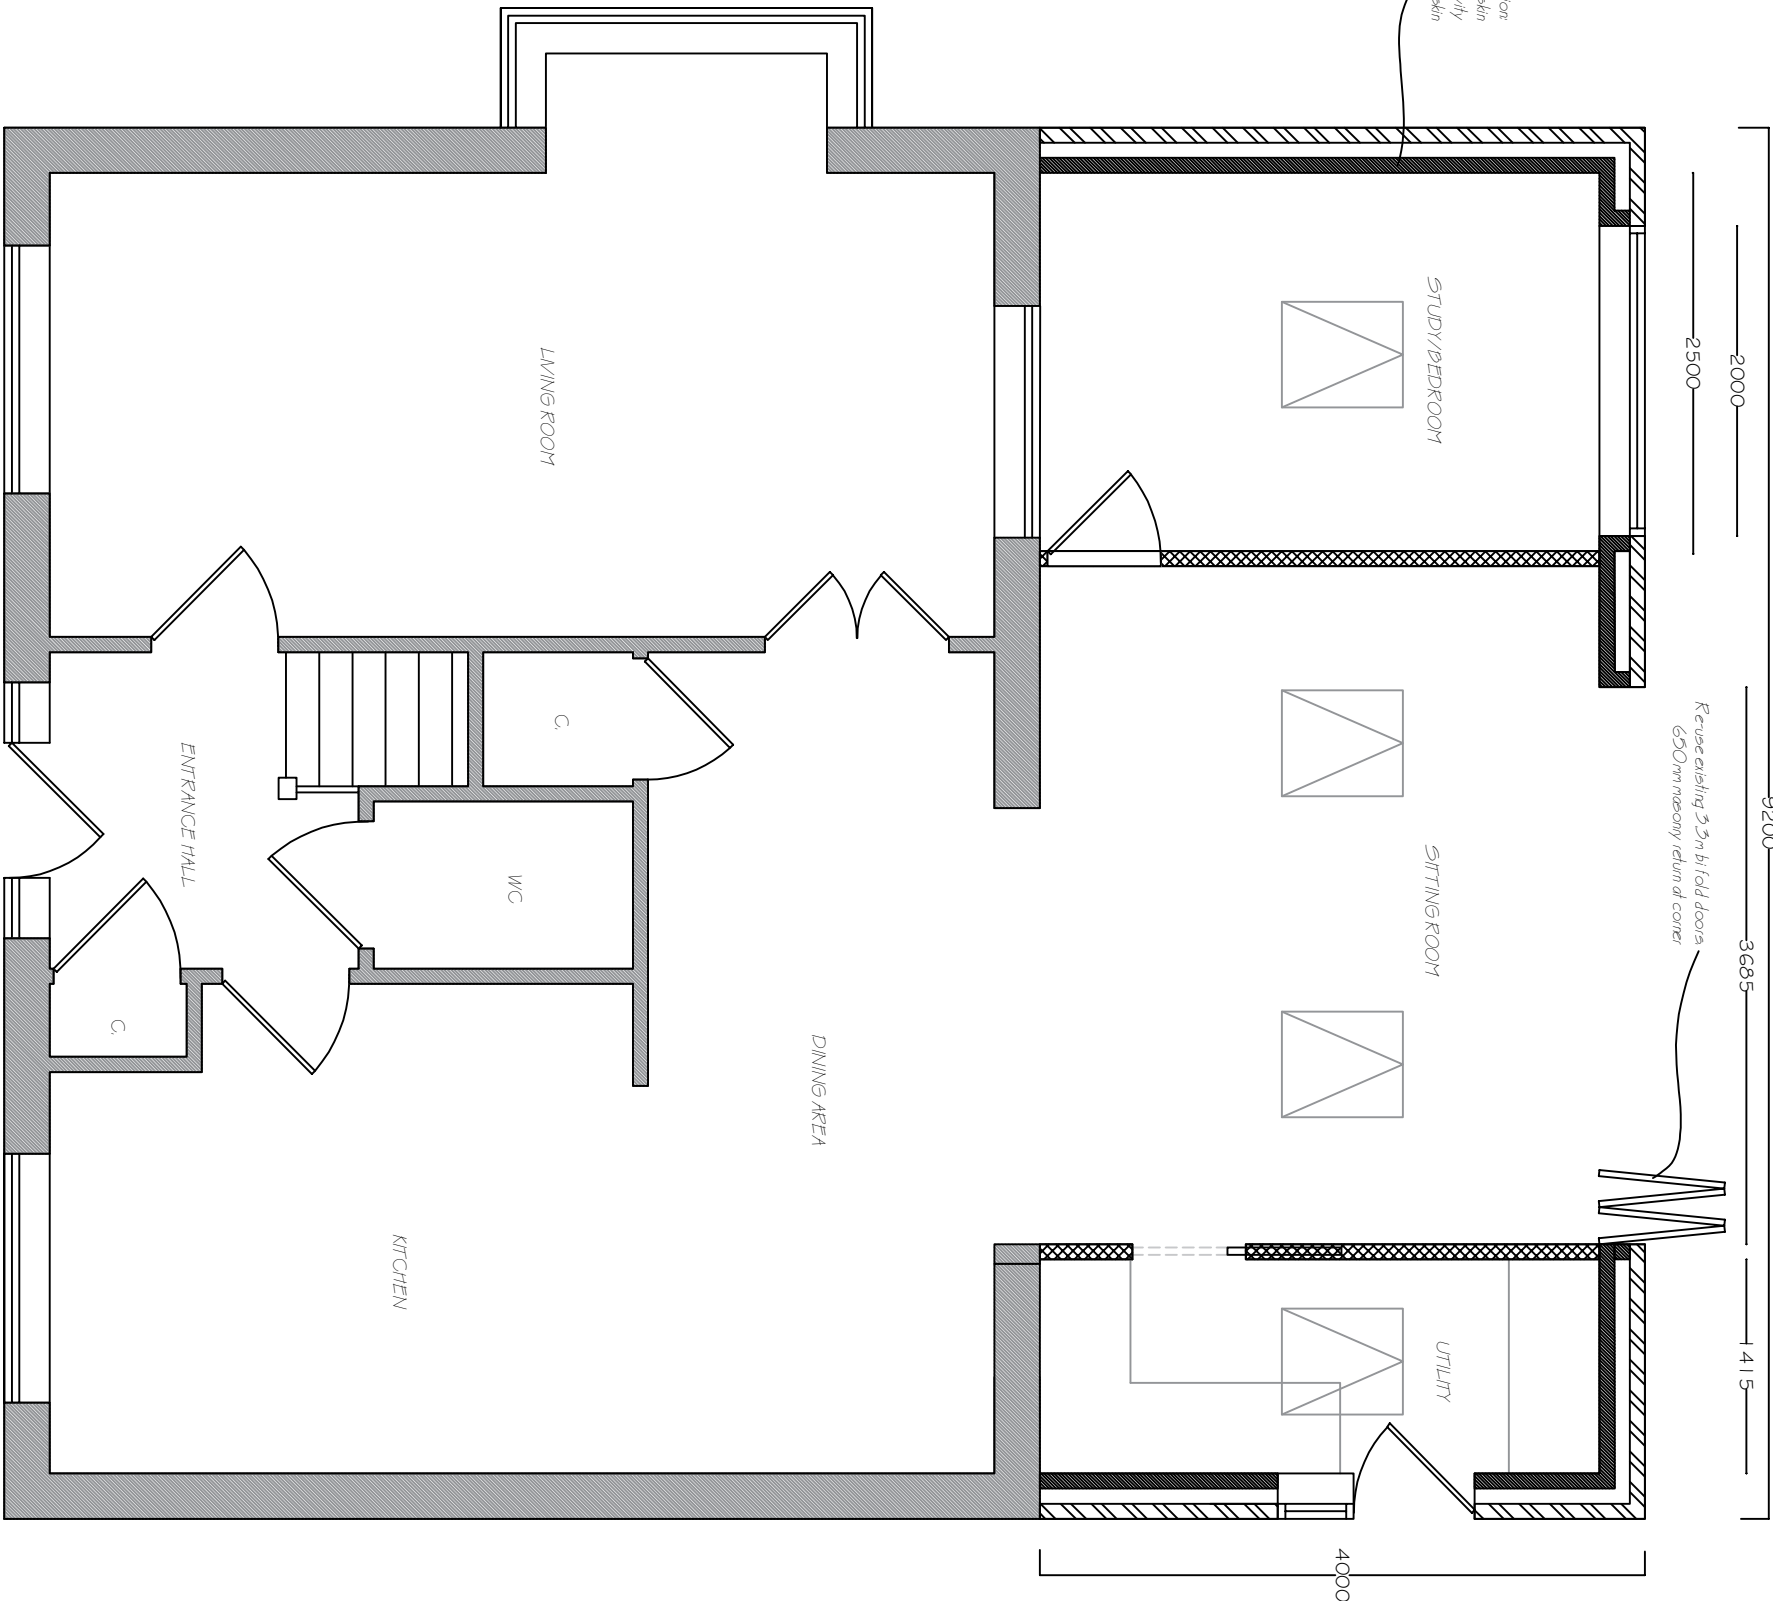

Proposed Ground Floor Plan 1:50 @ A3



OFFICE ADDRESS:
Apple Tree Architectural Design Consultants
25 Crows Nest Lane
Botley
Southampton
Hants

CLIENT & SITE ADDRESS:
Mr Yang & Mrs Cao
32 Pearce Row
Boorley Park
Southampton
Hants

DISCLAIMER:
These drawings are the property of Apple Tree Architecture Ltd. and should not be copied or amended without permission. Do not scale from this drawing, check all measurements on-site prior to fabrication

SHEET:

1

REVISION:

4

PROJECT NUMBER: 317

DATE: May 2022

SCALE: As specified