



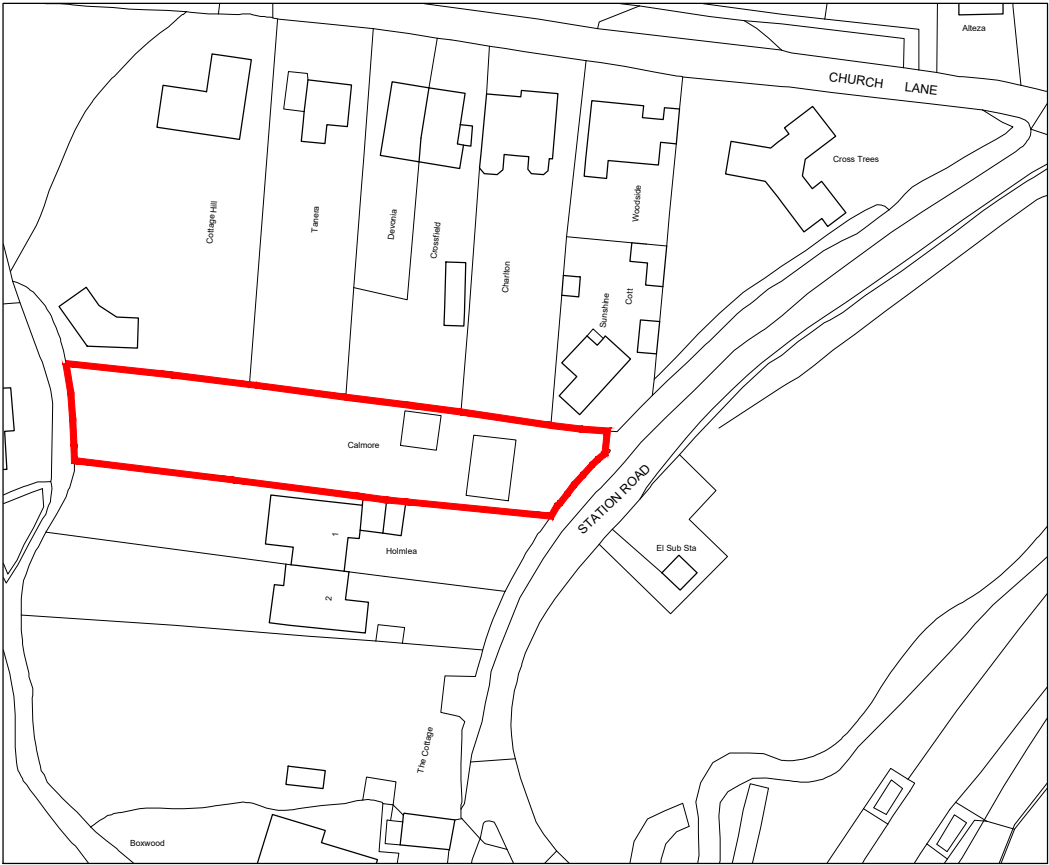

Location Plan



scale 1:1250

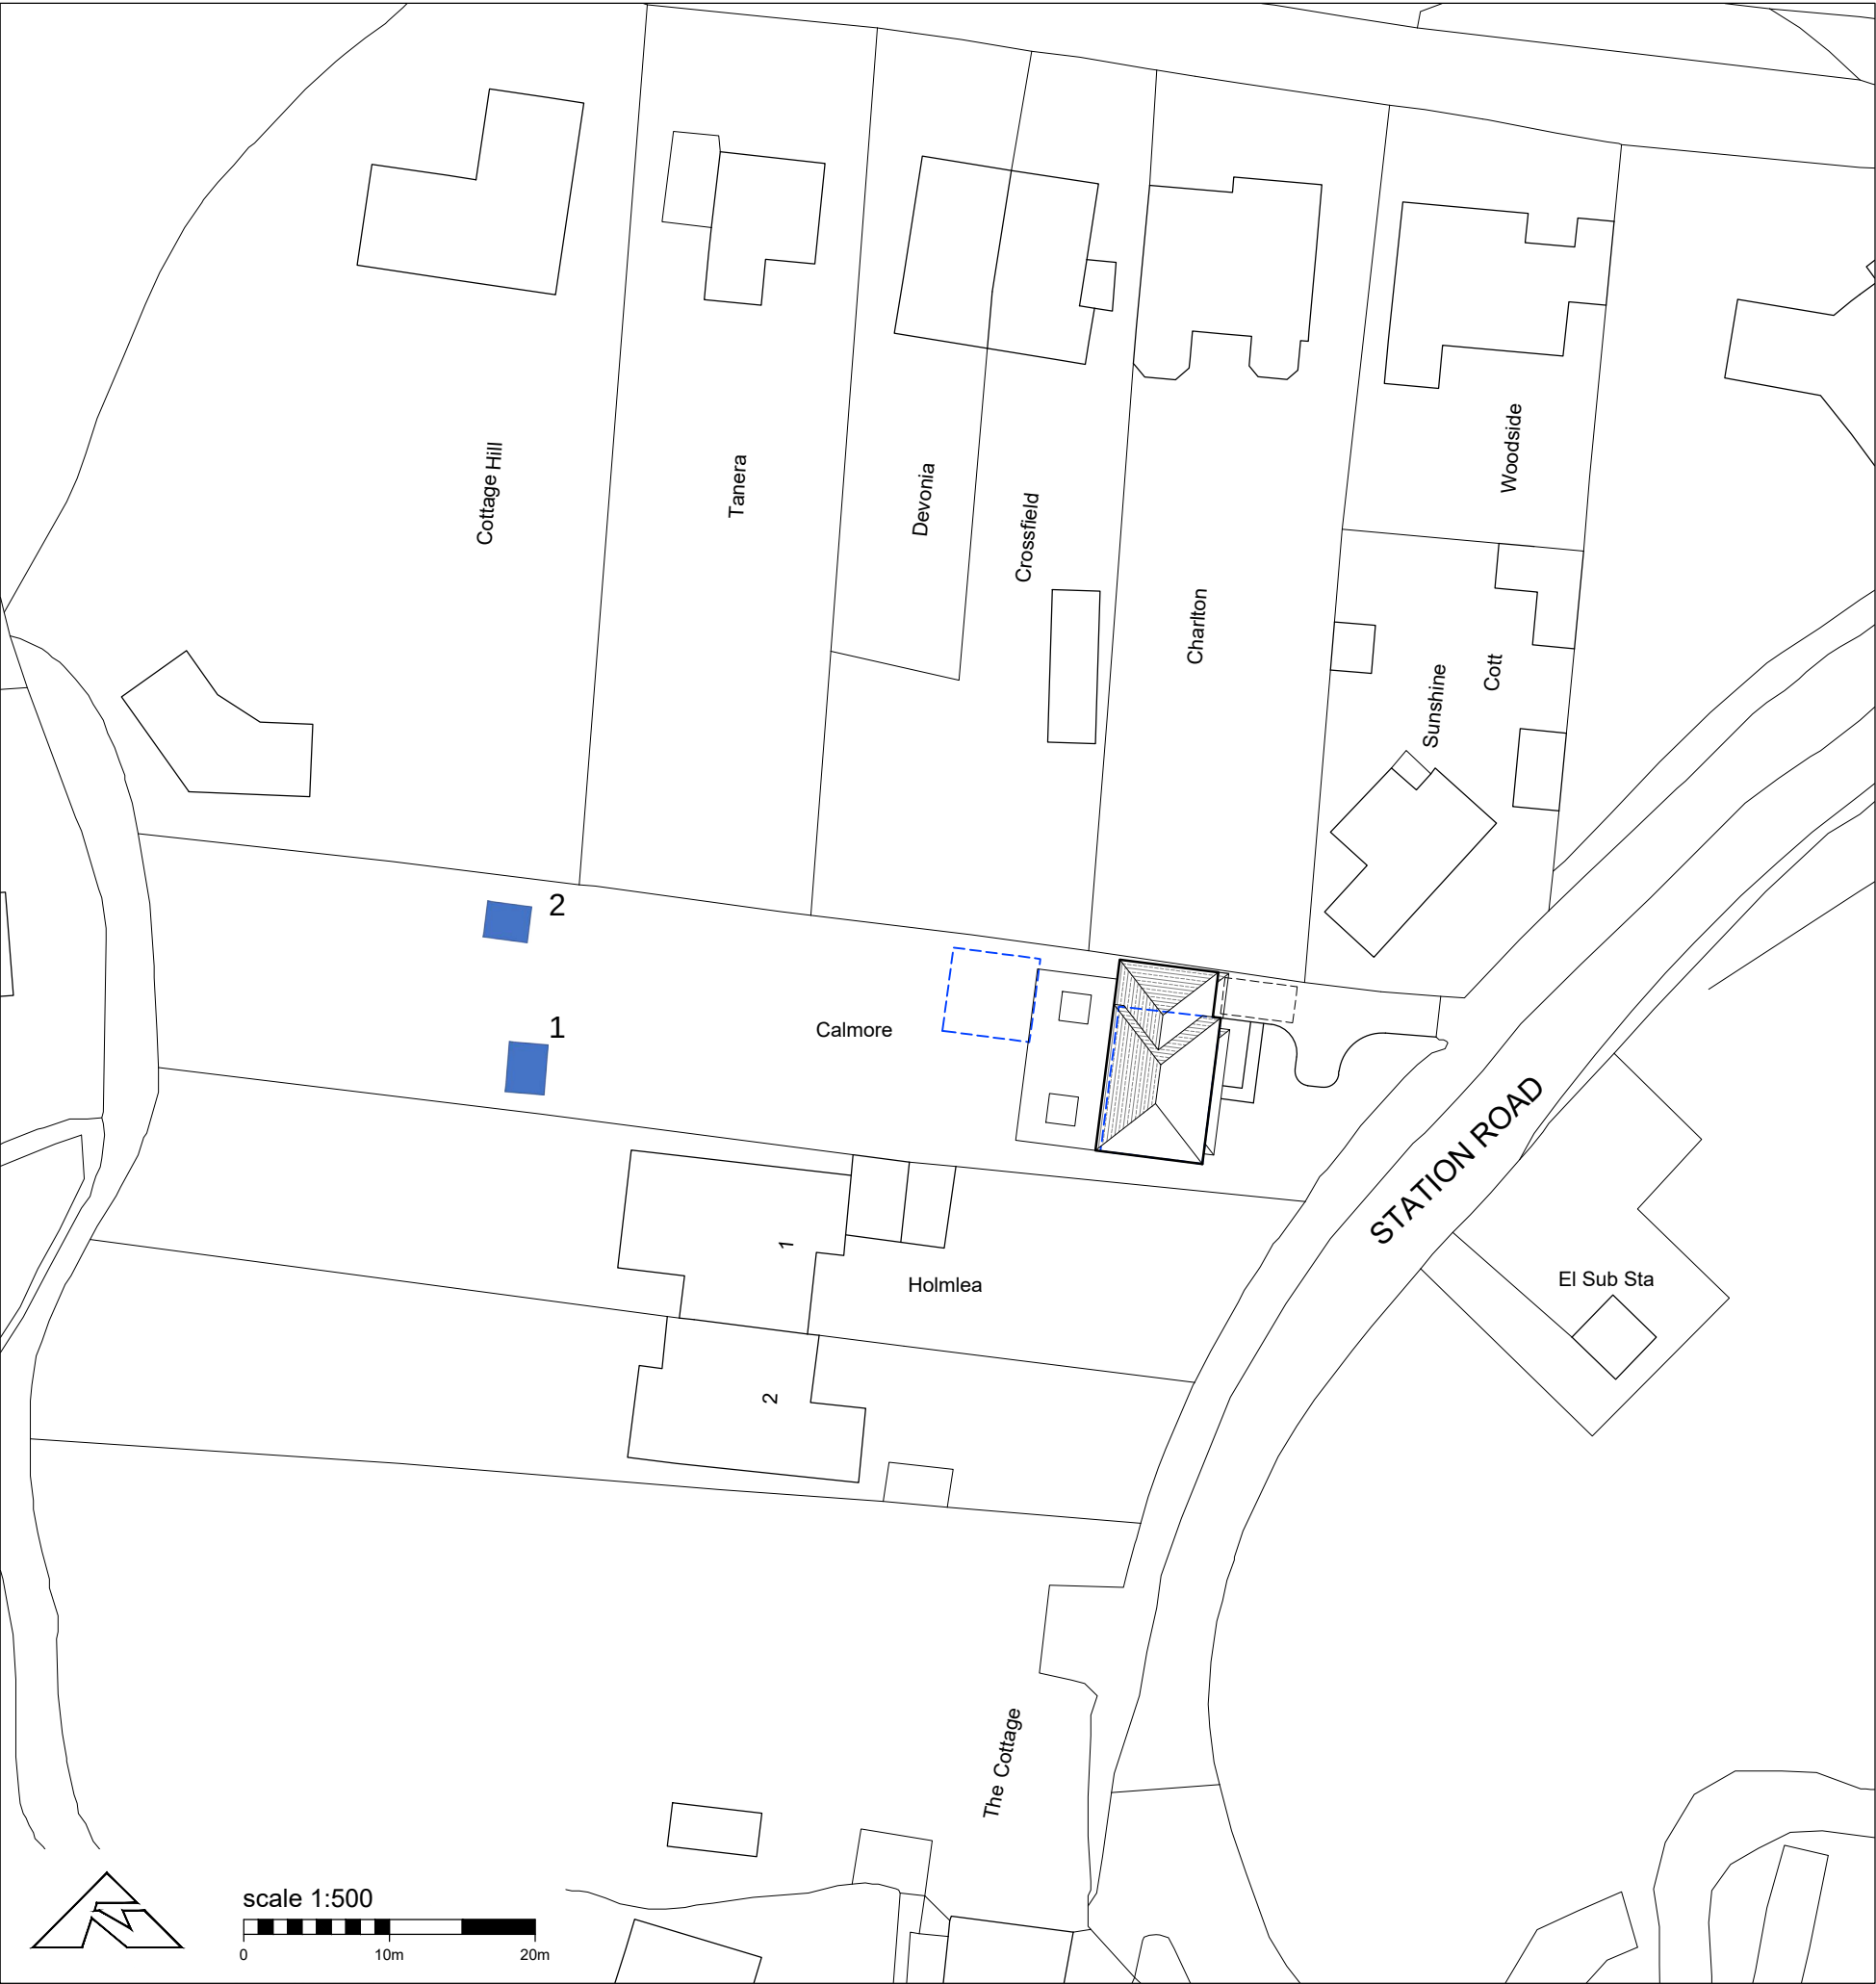

- 1 = Shed 4.75m x 2.75m
2 = Greenhouse 3.5m x 2m

Rev	Description	Date
-----	-------------	------

JON DALE ARCHITECT LTD.

Jon Dale RIBA / Crestwood View, Eastleigh, Hampshire, SO50 4NF Tel: 07787 575126 E-mail: jondalearchitect@gmail.com

Project Title

Calmore, Station Road

Site Layout

Scale	Date	Drawn	Checked	Job No.	Drawing. No.	Revision
As shown @A3	Aug '20	JD		058	SL01	-