


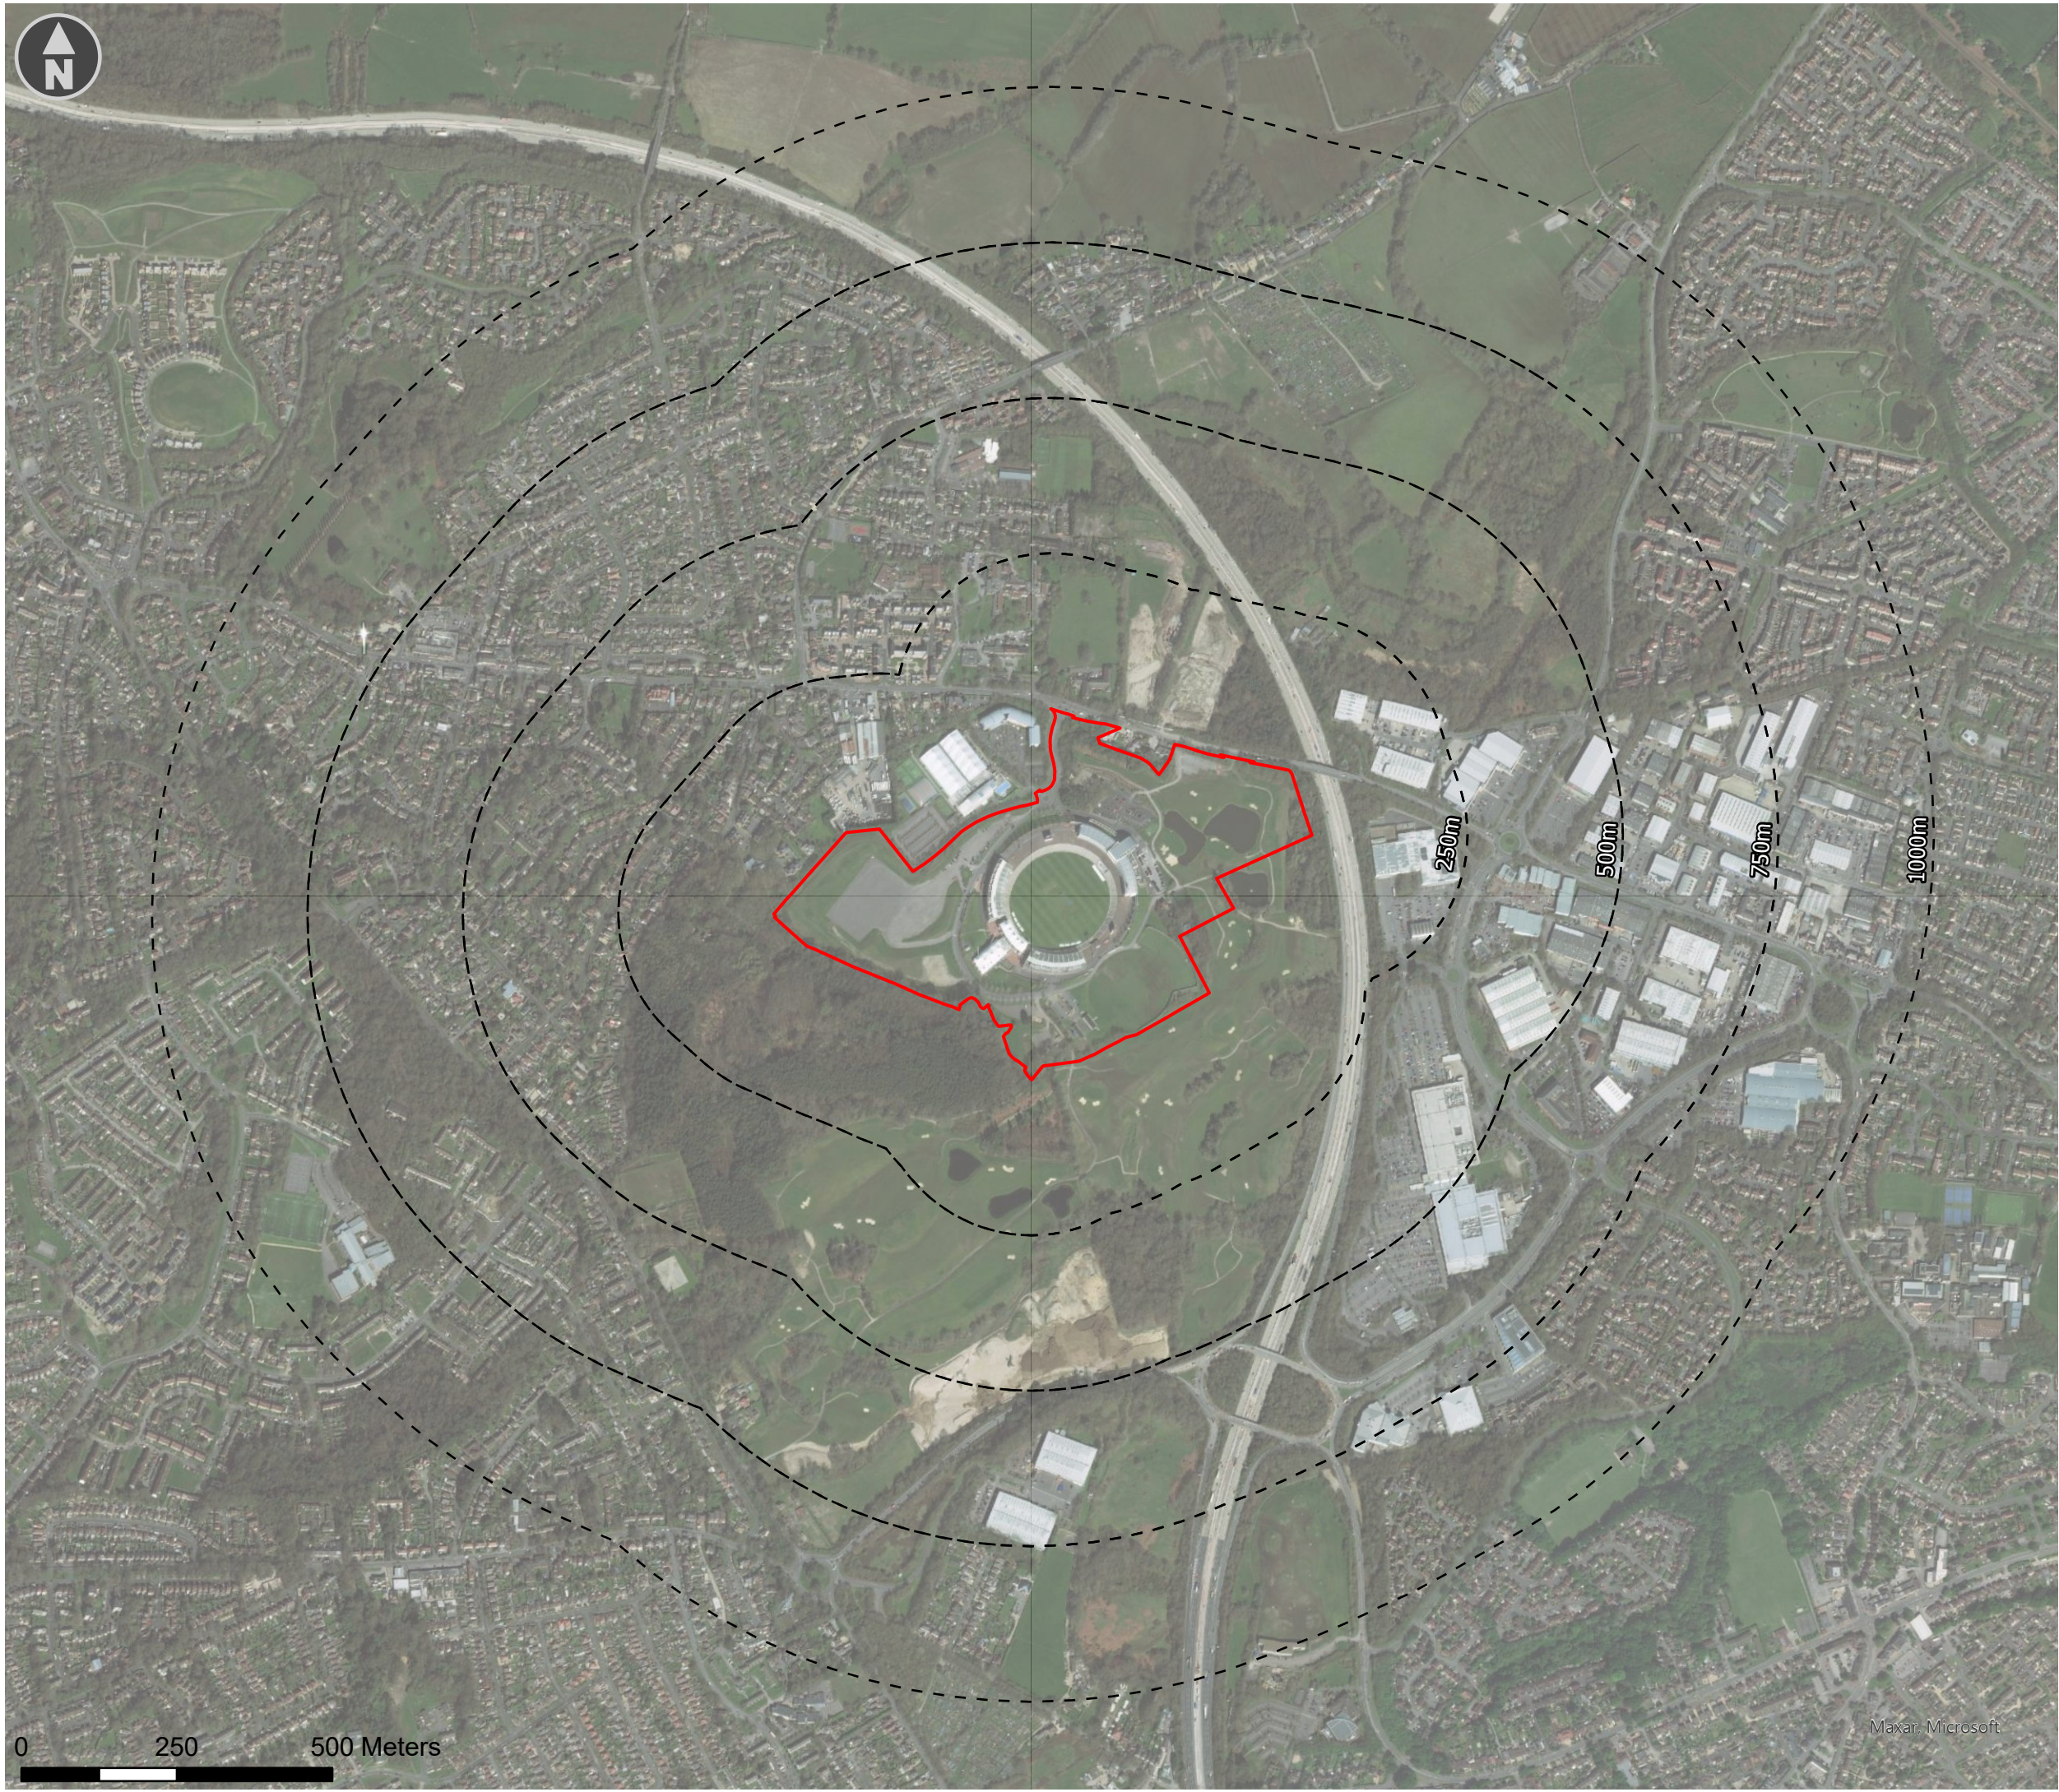

JOHNS
ASSOCIATES

- Site Boundary
- Range Rings

CLIENT Land & Development Advisory Ltd

PROJECT Ageas Bowl Masterplan: Detailed Landscape Architectural Services for Planning

TITLE Site Context Plan

SCALE @ A3	CREATED BY	CHECKED BY
1:10,000	JS	JH
REFERENCE	ISSUE/REVISION	DATE
J00828-B-002	01	11/2/2022

This drawing is subject to copyright and is not to be reproduced, retained nor disclosed to any unauthorized person either wholly or in part without the consent of Johns Associates. Do not scale from this drawing.