


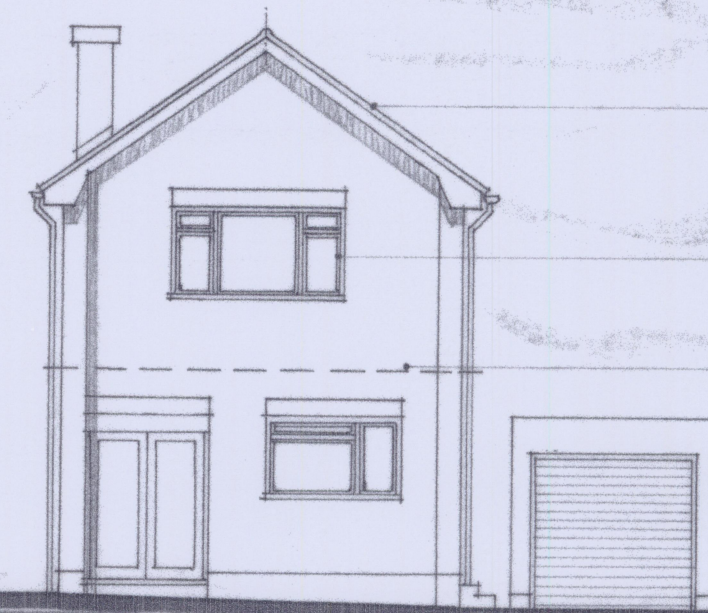

NORTH ELEVATION

EXISTING CONCRETE INTER-
LOCKING ROOF TILES
COLOUR BROWN

EXISTING UPVC CASSEMENT
WINDOWS COLOUR WHITE

EXISTING BROWN BRICKS
COLOUR YELLOW TO FRONT
ELEVATION


EXISTING FACING BRICKS
COLOUR MEDIAN RED TO
SIDES AND REAR ELEVATIONS




WEST ELEVATION




SOUTH ELEVATION

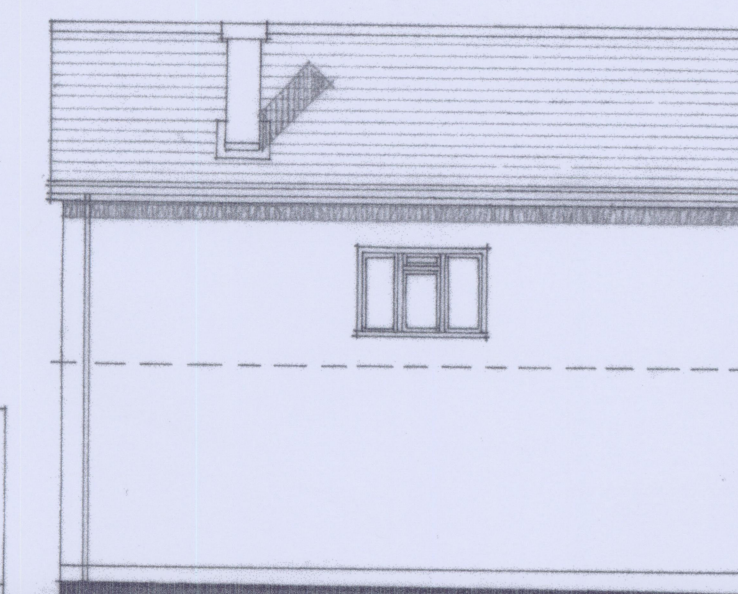


EAST ELEVATION

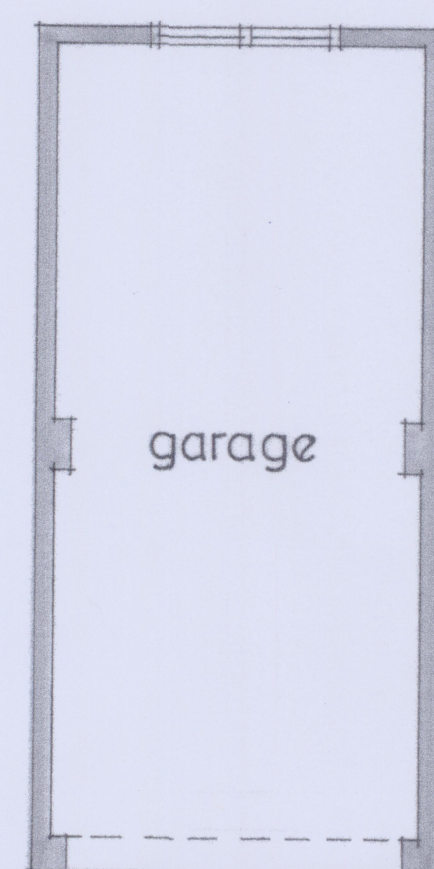


garage

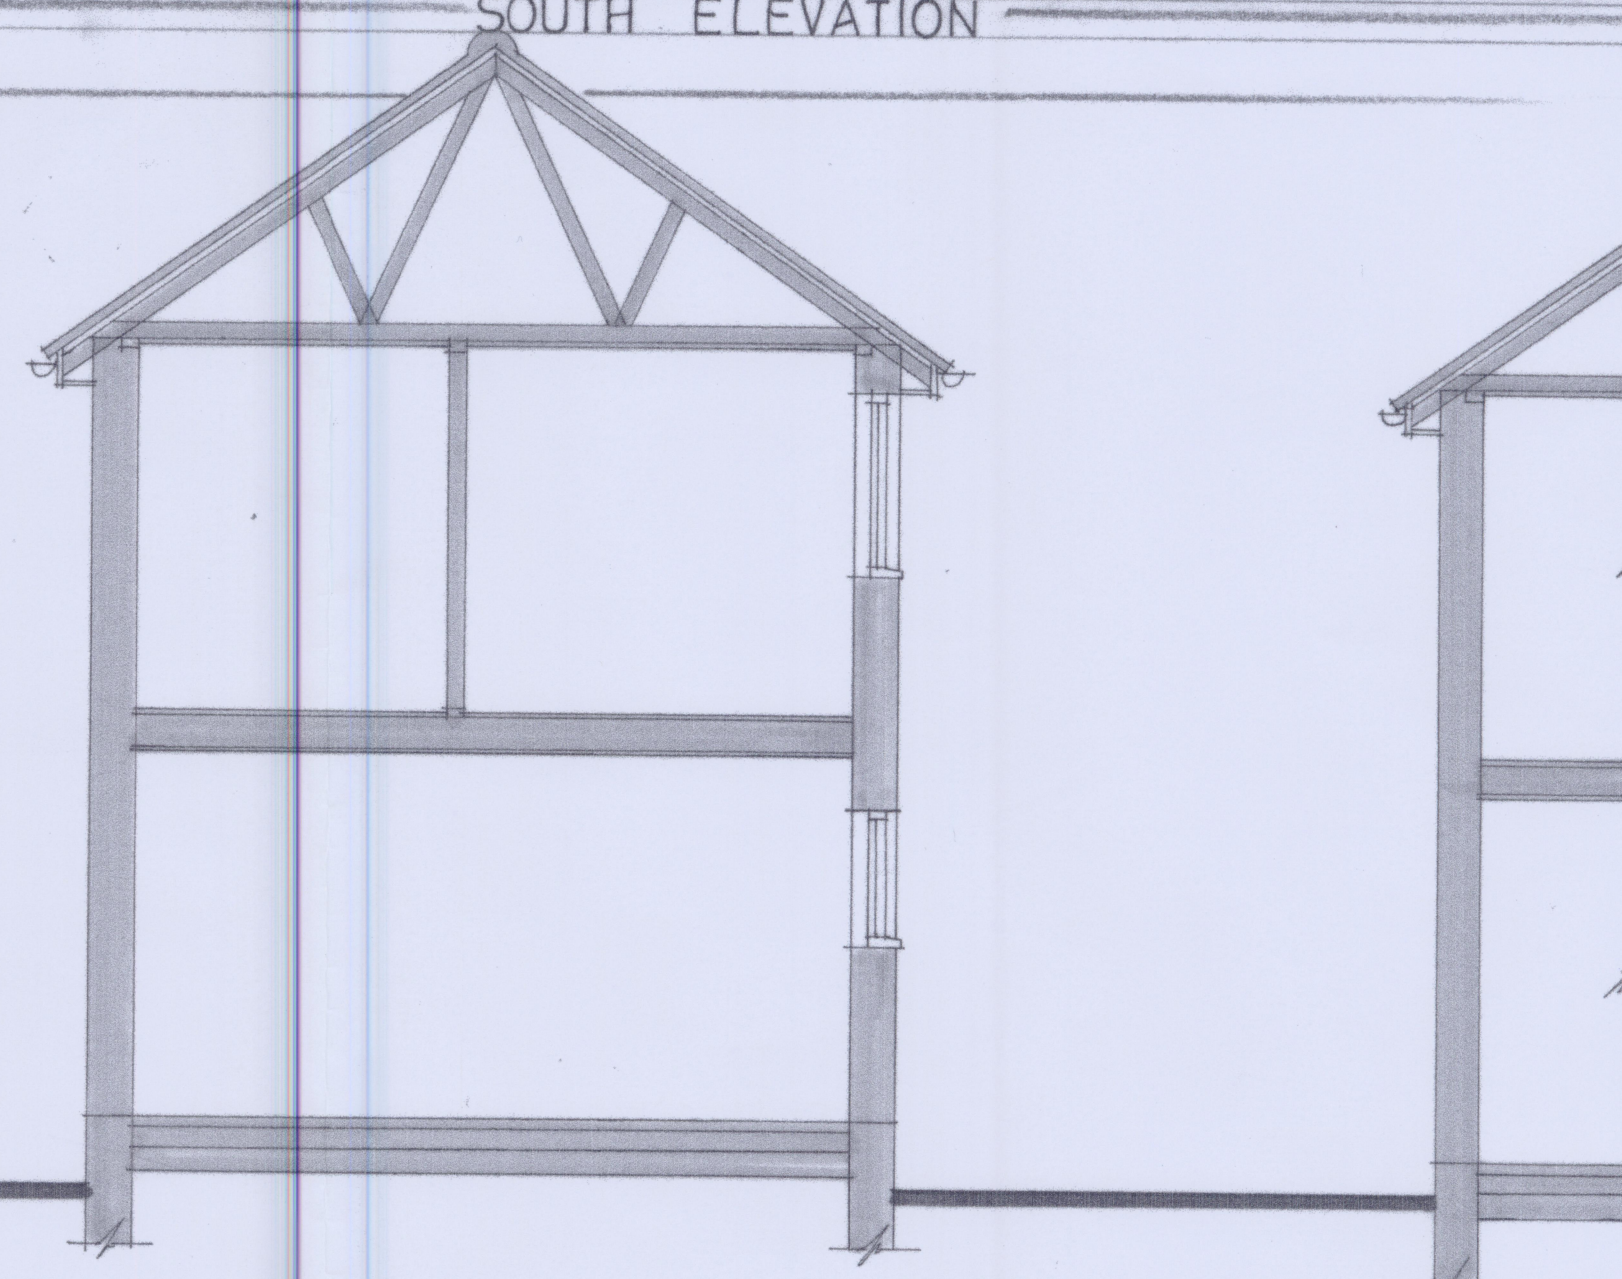


SECTION A ~ A

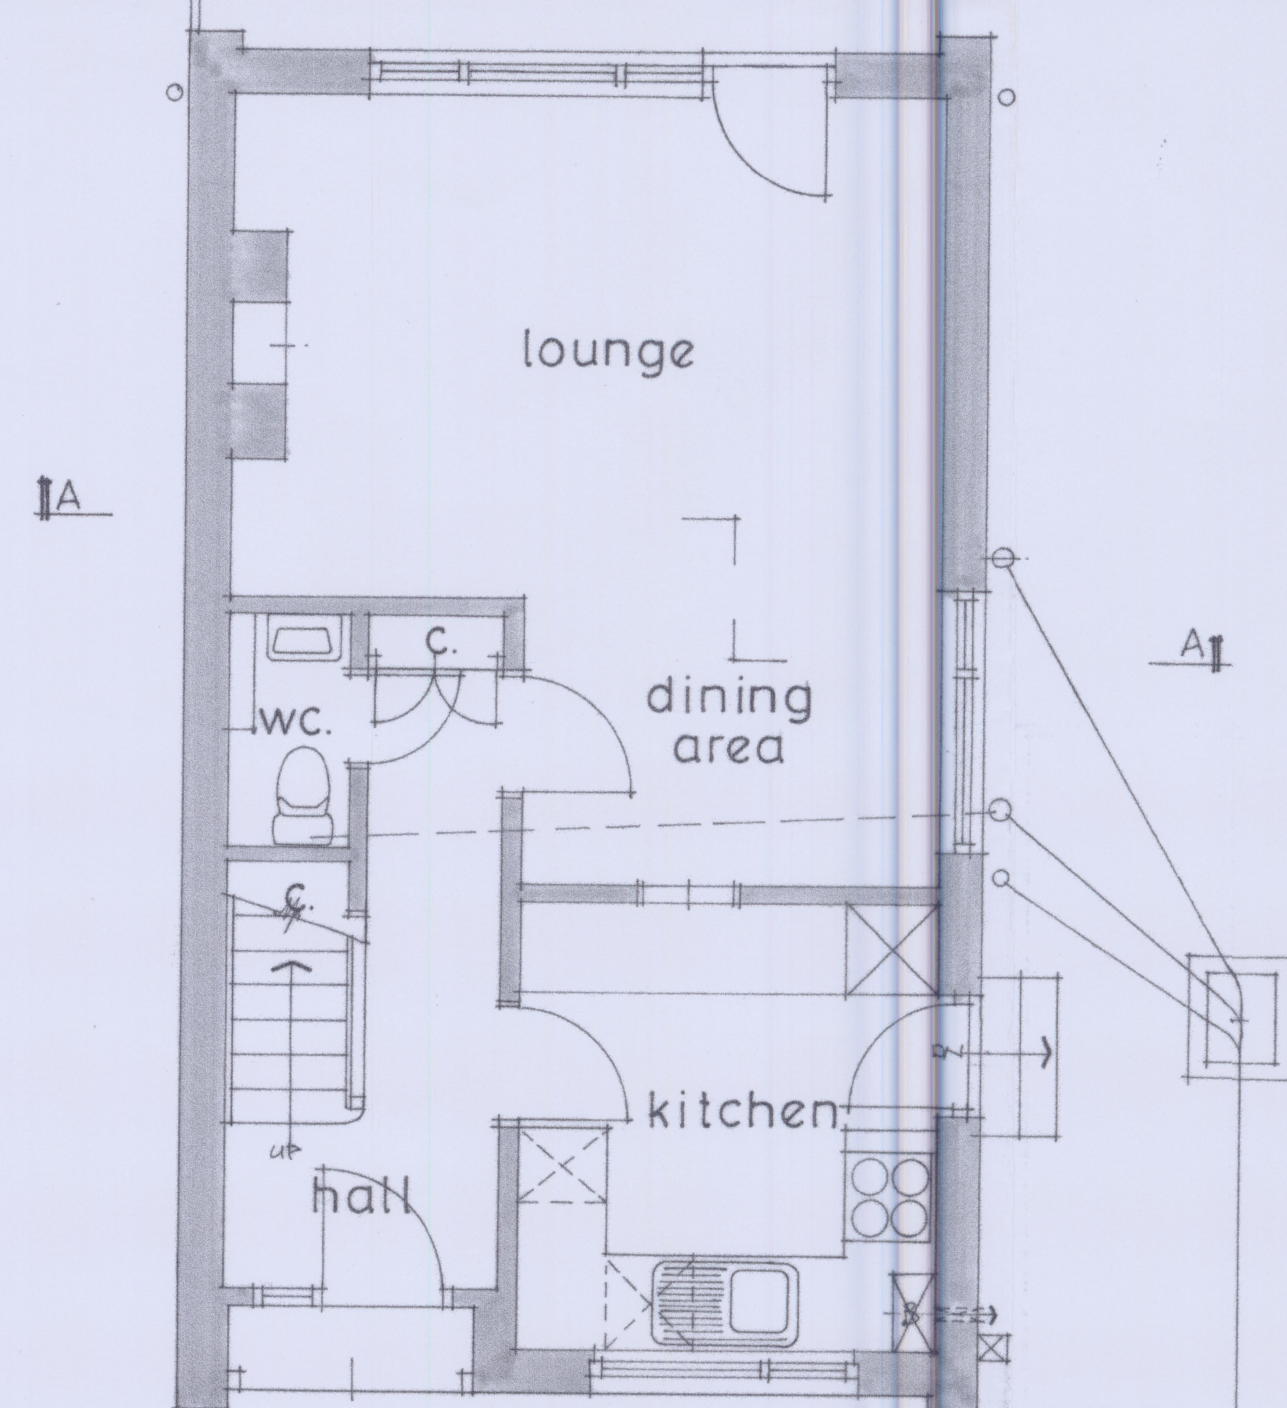

GROUND FLOOR PLAN EXISTING

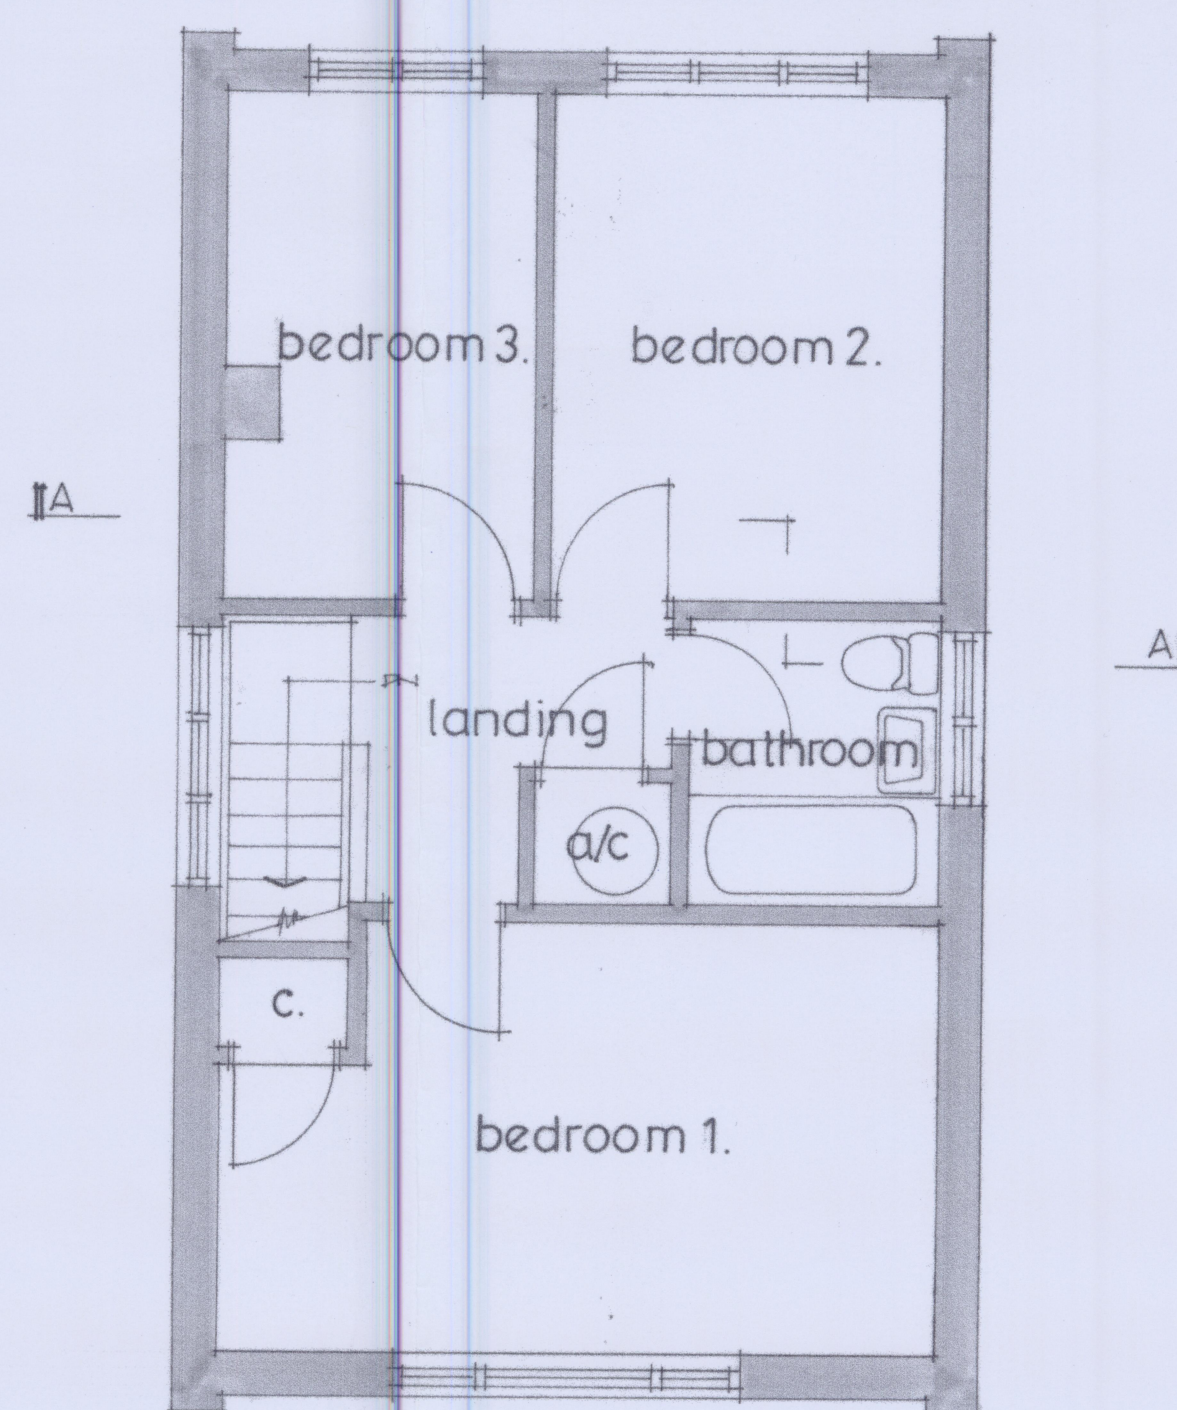


FIRST FLOOR PLAN EXISTING

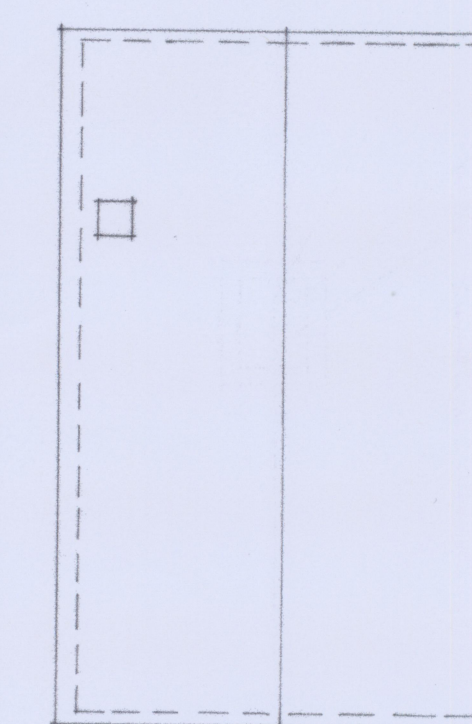

ROOF PLAN EXTG 1:100



BLOCK PLAN 1:500

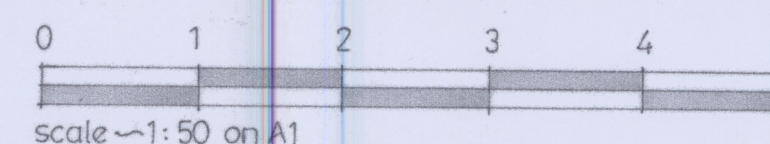

scale ~1:50 on A1