


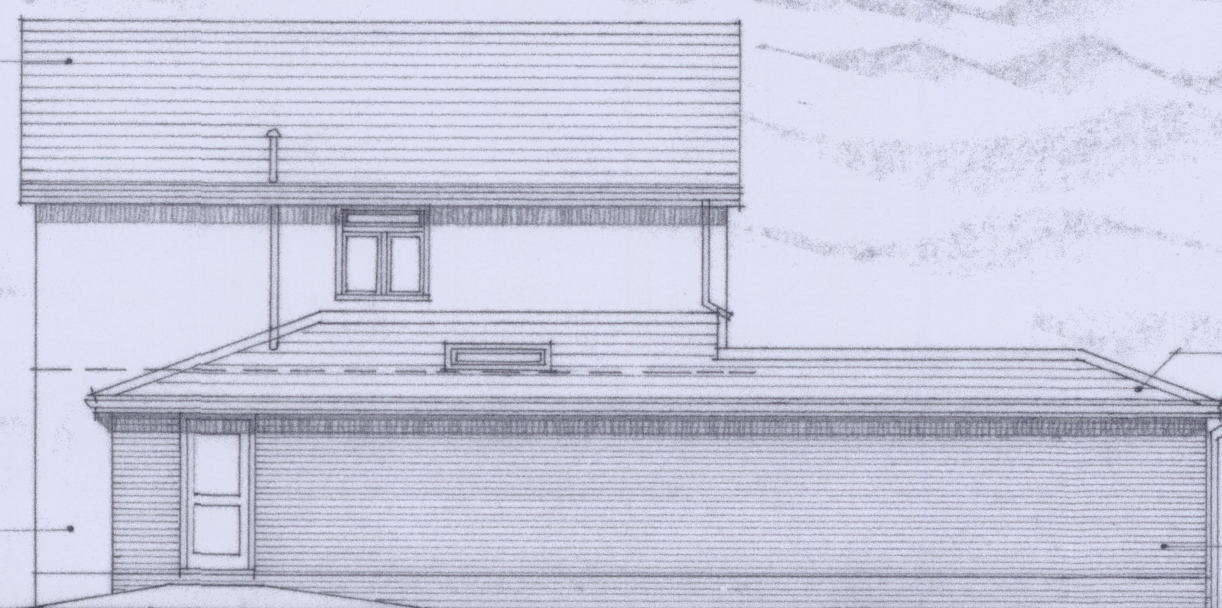

NORTH ELEVATION

EXISTING CONCRETE INTER-LOCKING TILES COLOUR BROWN
EXISTING UPVC CASSEMENT WINDOWS COLOUR WHITE
EXISTING FACING BRICKS COLOUR YELLOW
PROPOSED UPVC CASSEMENT WINDOW COLOUR WHITE
EXISTING FACING BRICKS COLOUR MEDIUM RED




WEST ELEVATION

PROPOSED UPVC CASSEMENT COLOUR WHITE OVER VERTICAL SLID FRAME WORK PANEL
PROPOSED CONCRETE INTER-LOCKING TILES COLOUR BROWN TO MATCH EXISTING
PROPOSED UPVC CASSEMENT WINDOW COLOUR WHITE
PROPOSED FACING BRICKS COLOUR MEDIUM RED TO MATCH EXISTING





SOUTH ELEVATION


PROPOSED BI-FOLDING SLIDING DOORS IN UPVC COLOUR WHITE
PROPOSED FRENCH DOORS AND SIDE WINDOWS IN UPVC COLOUR WHITE
BRICK UPPER UPSTAIRS

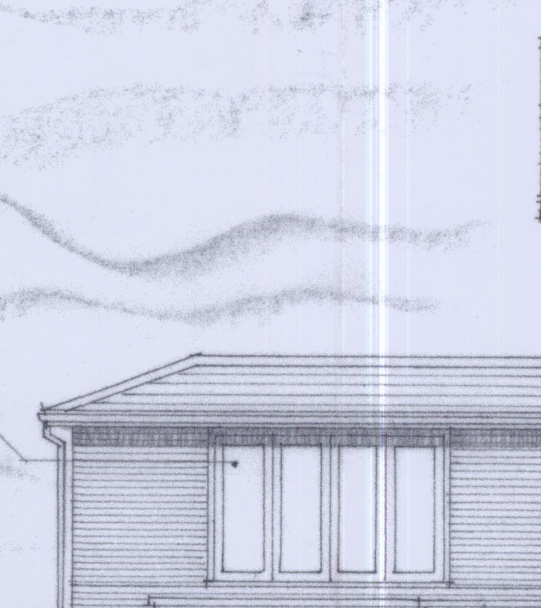


EAST ELEVATION

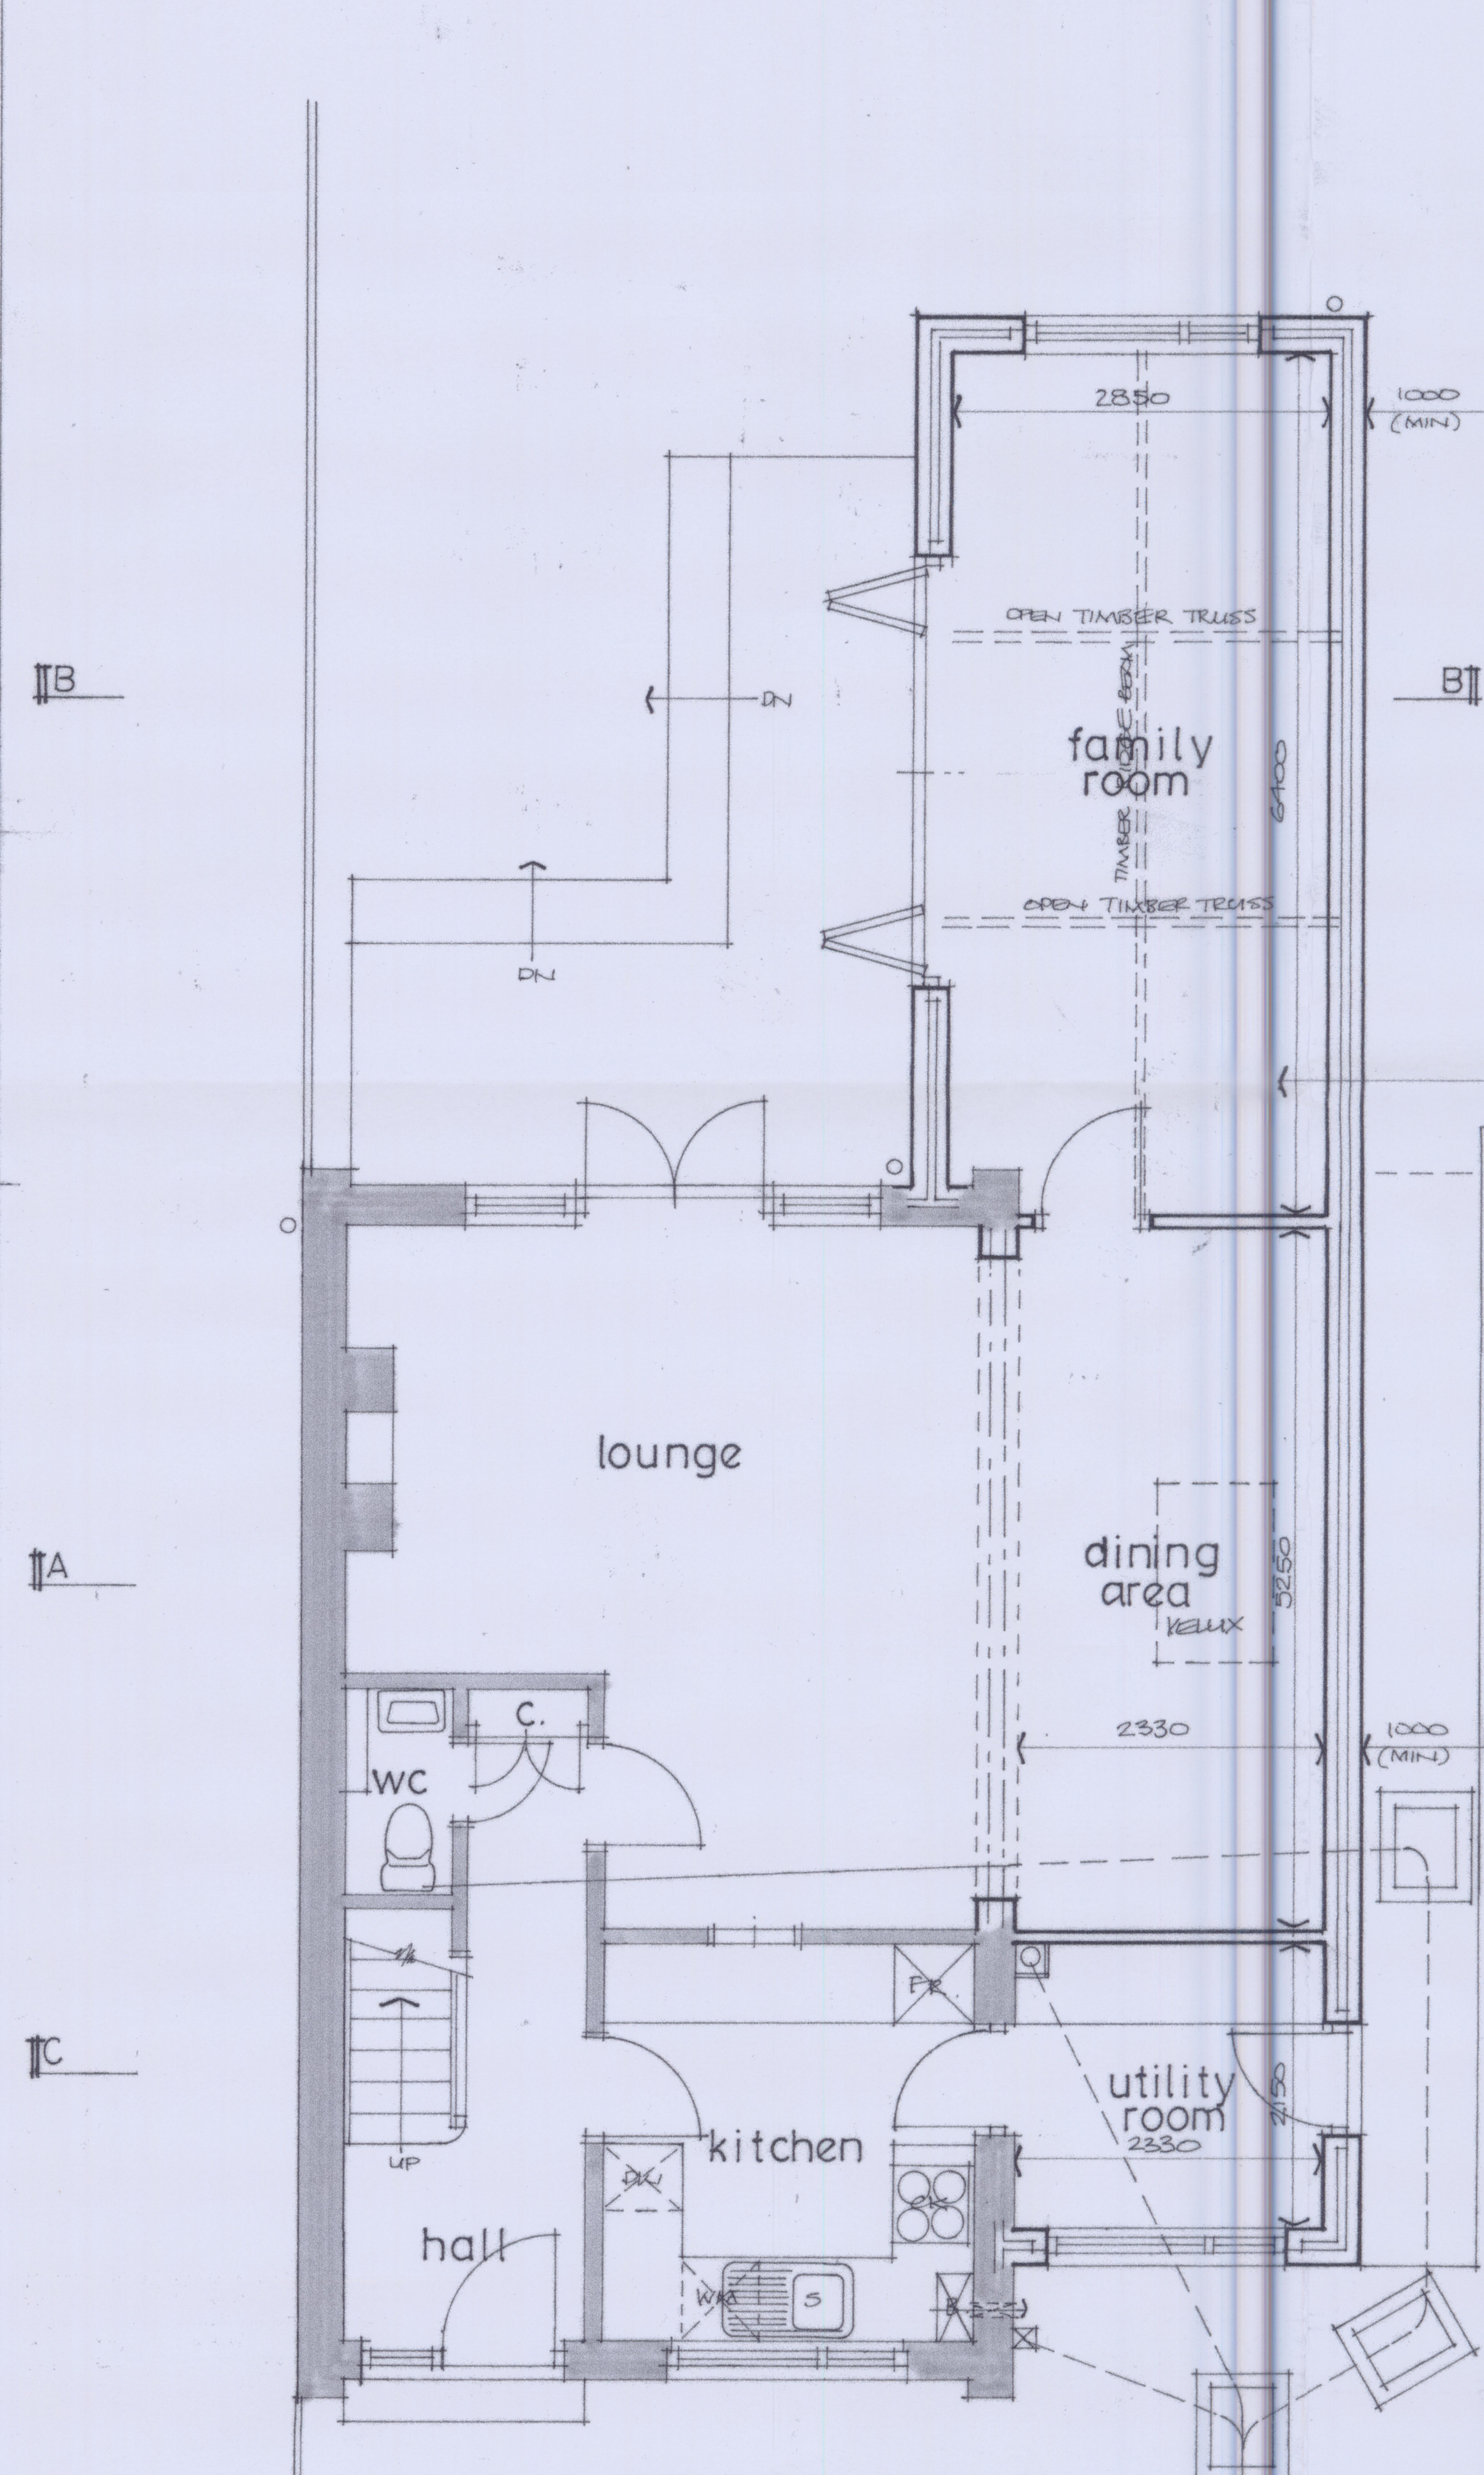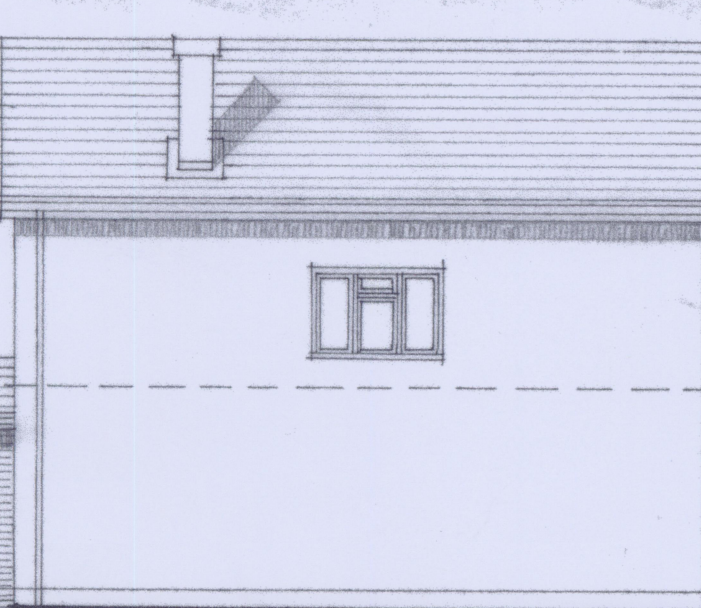

GROUND FLOOR PLAN PROPOSED

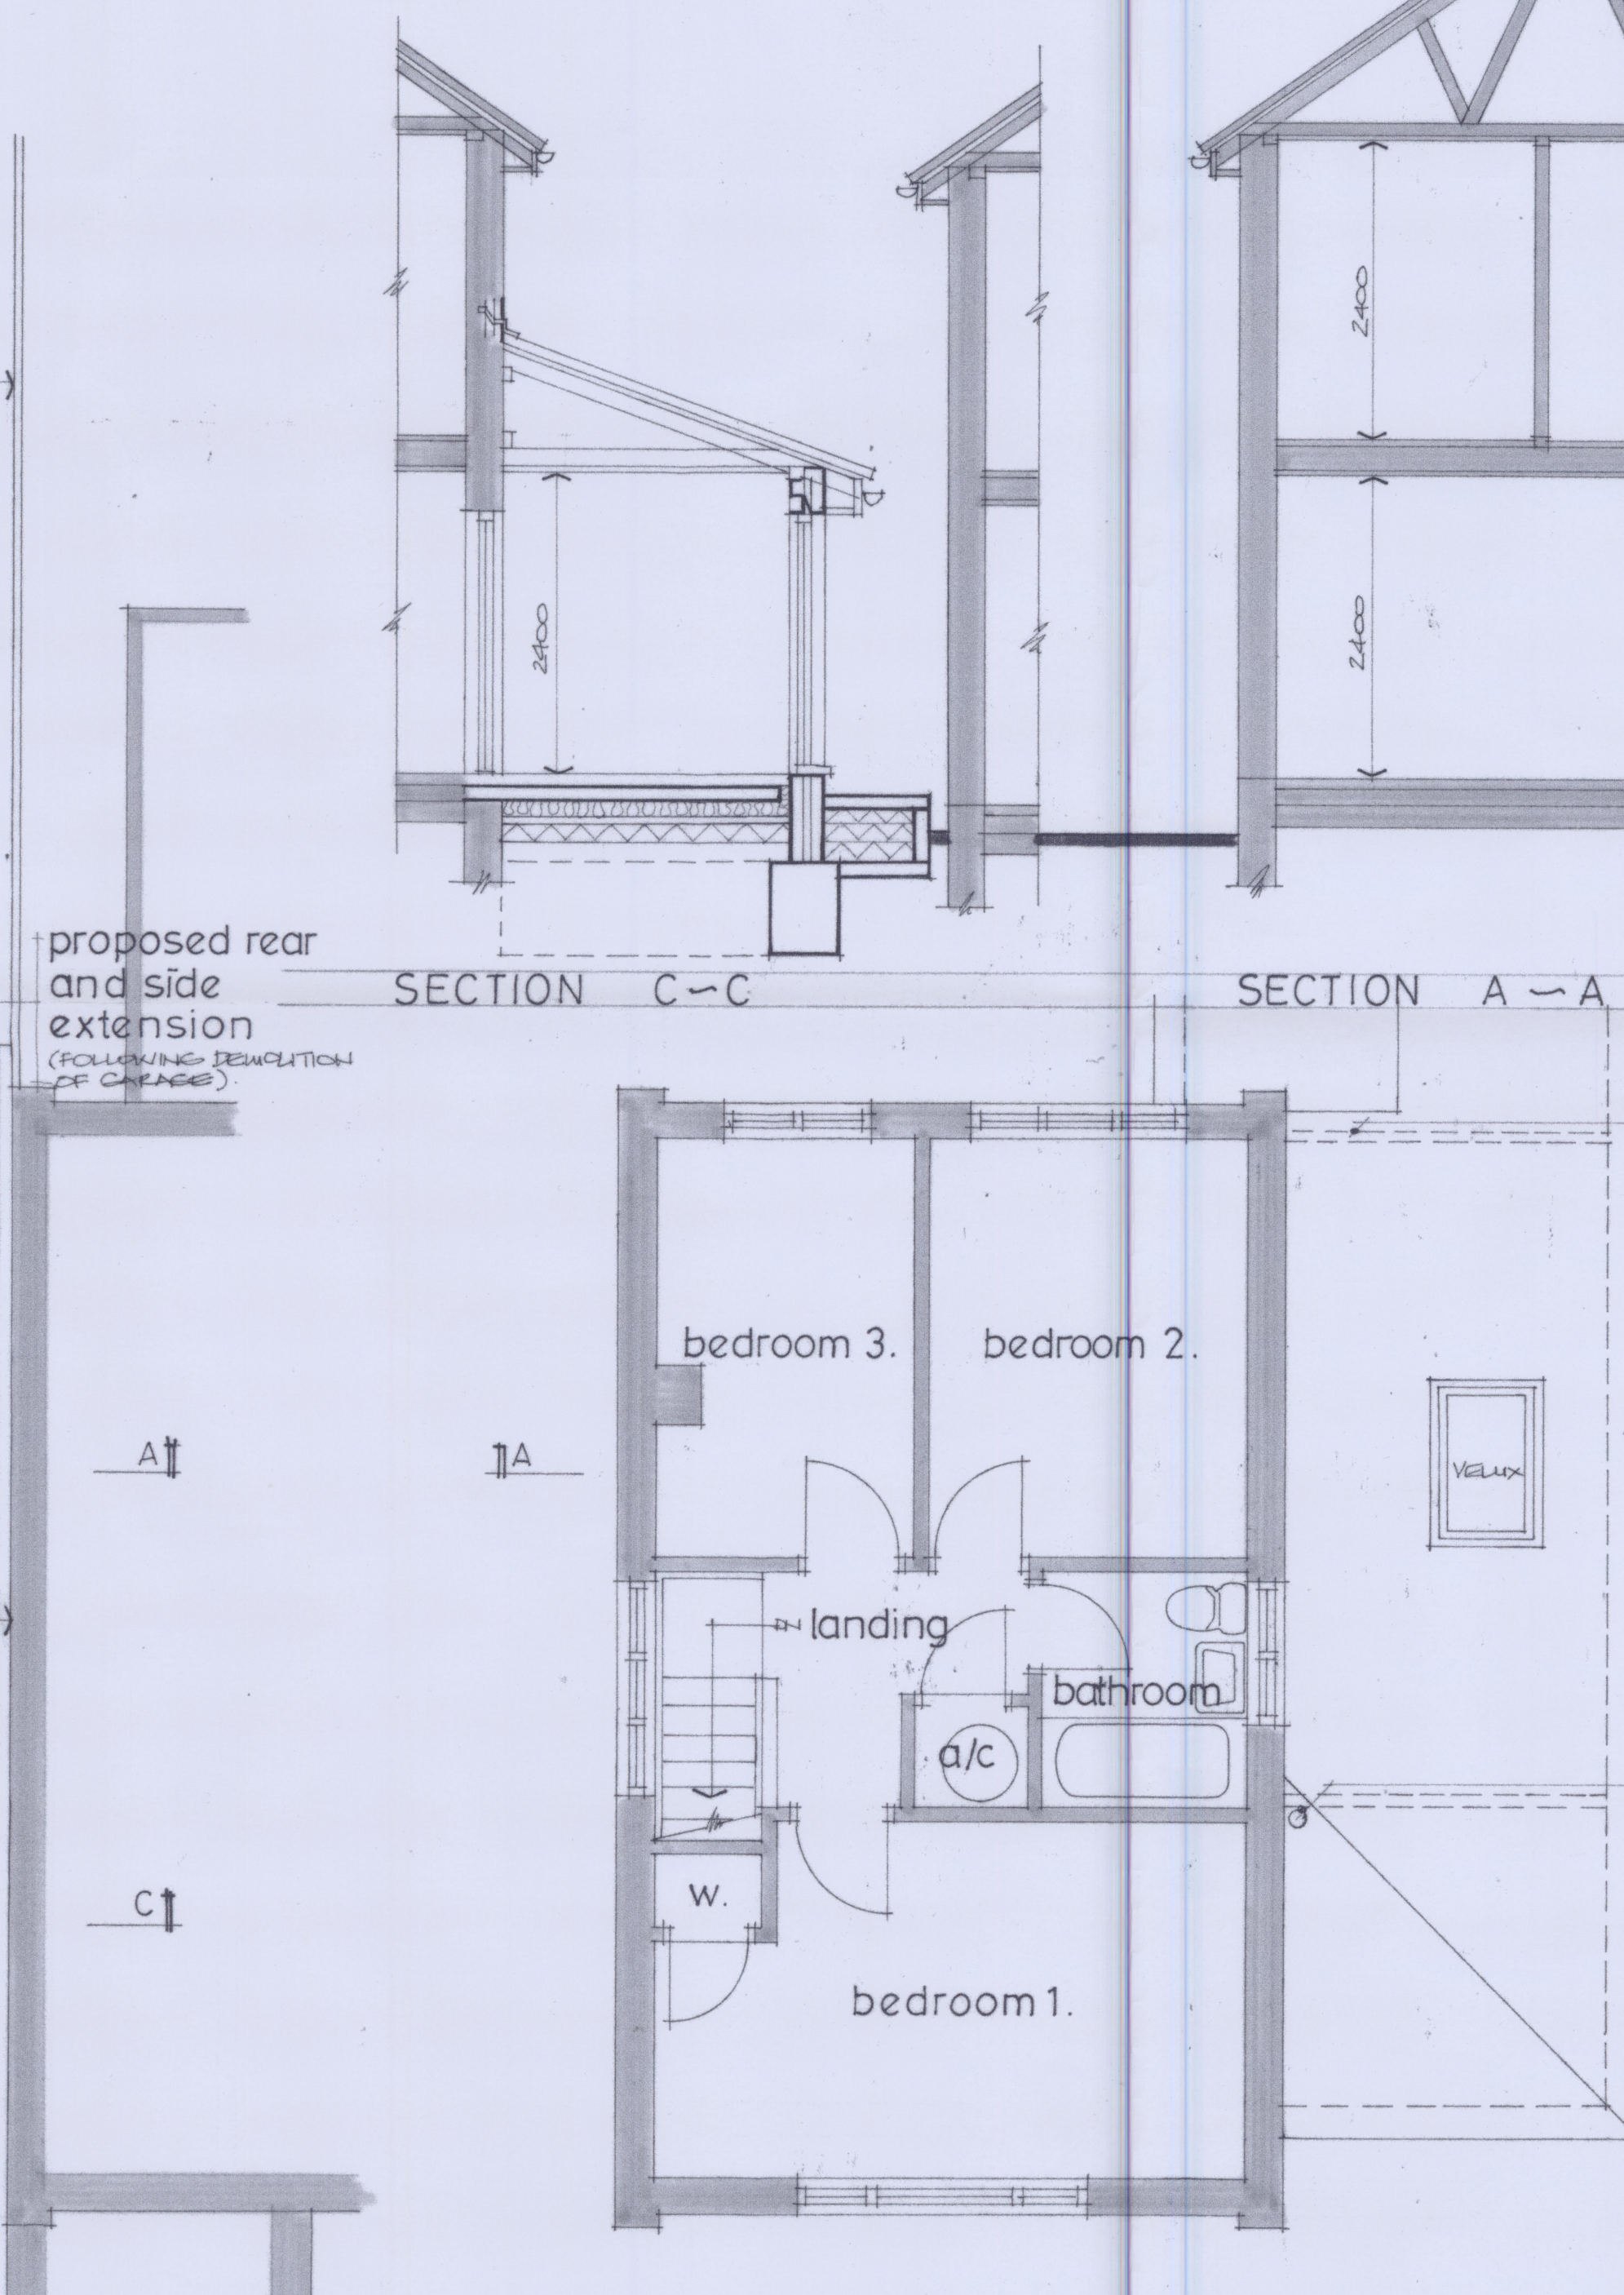

FIRST FLOOR PLAN PROPOSED

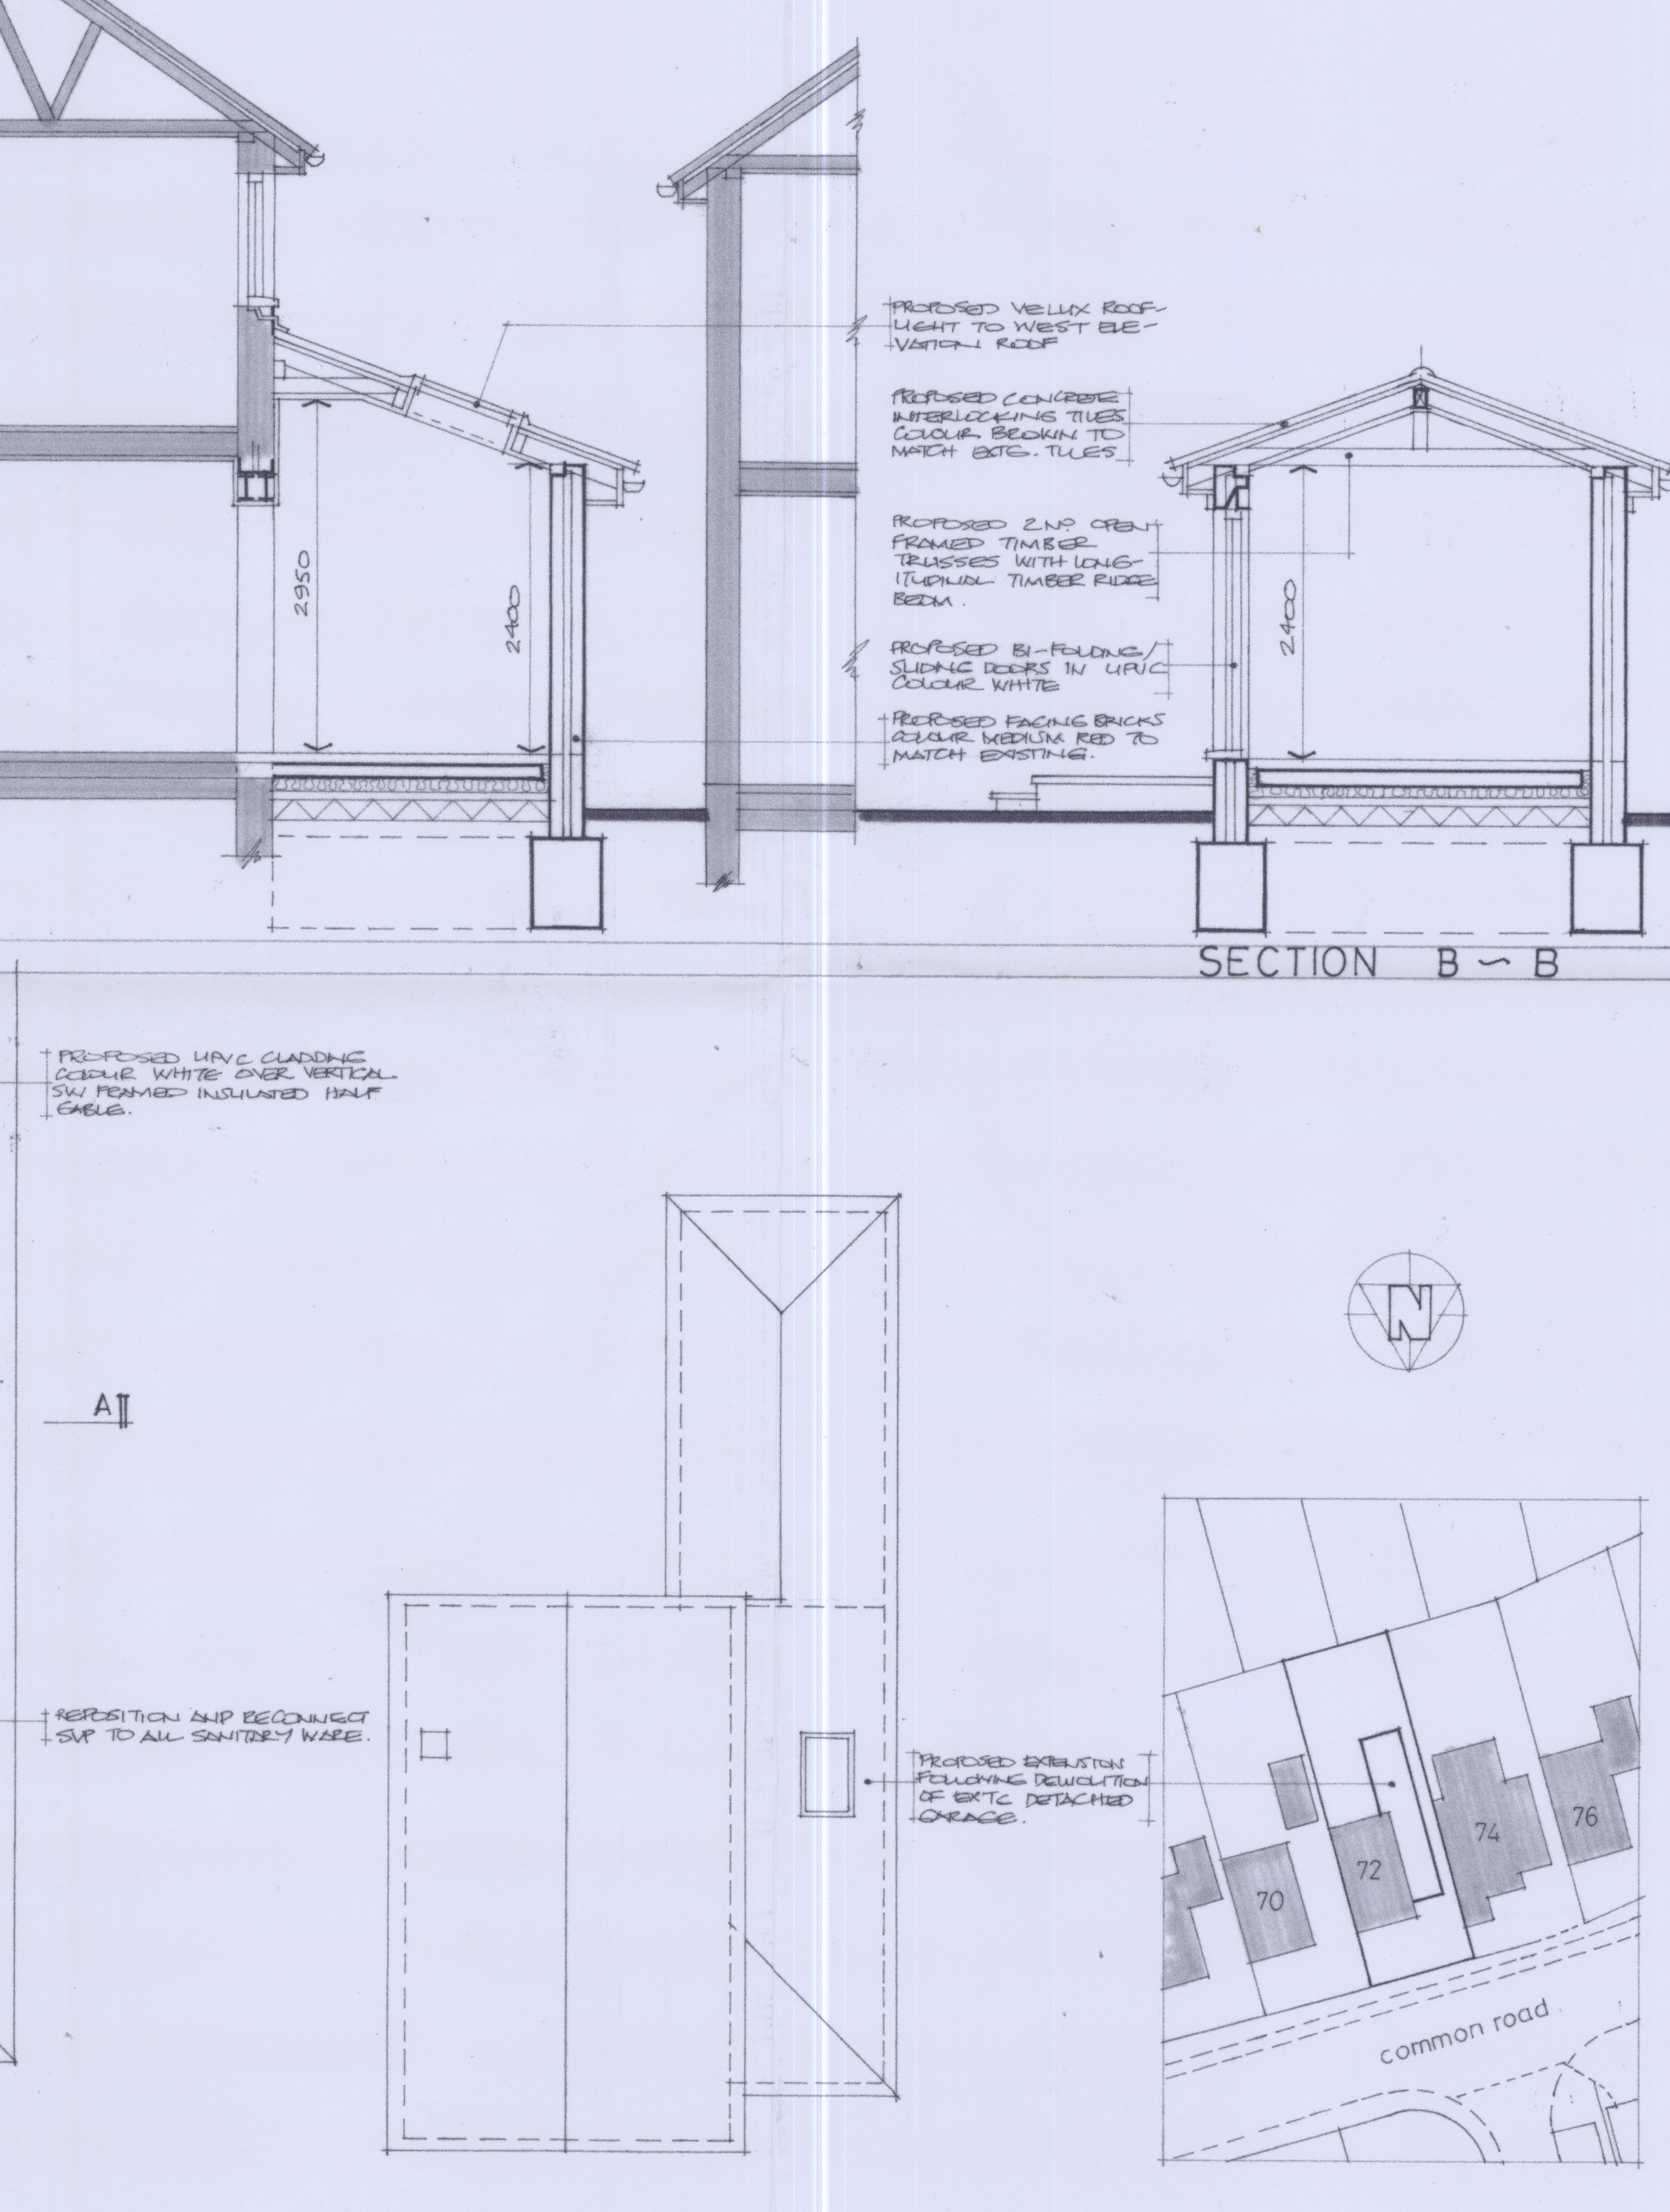

ROOF PLAN PROPOSED 1:100

BLOCK PLAN 1:500

