



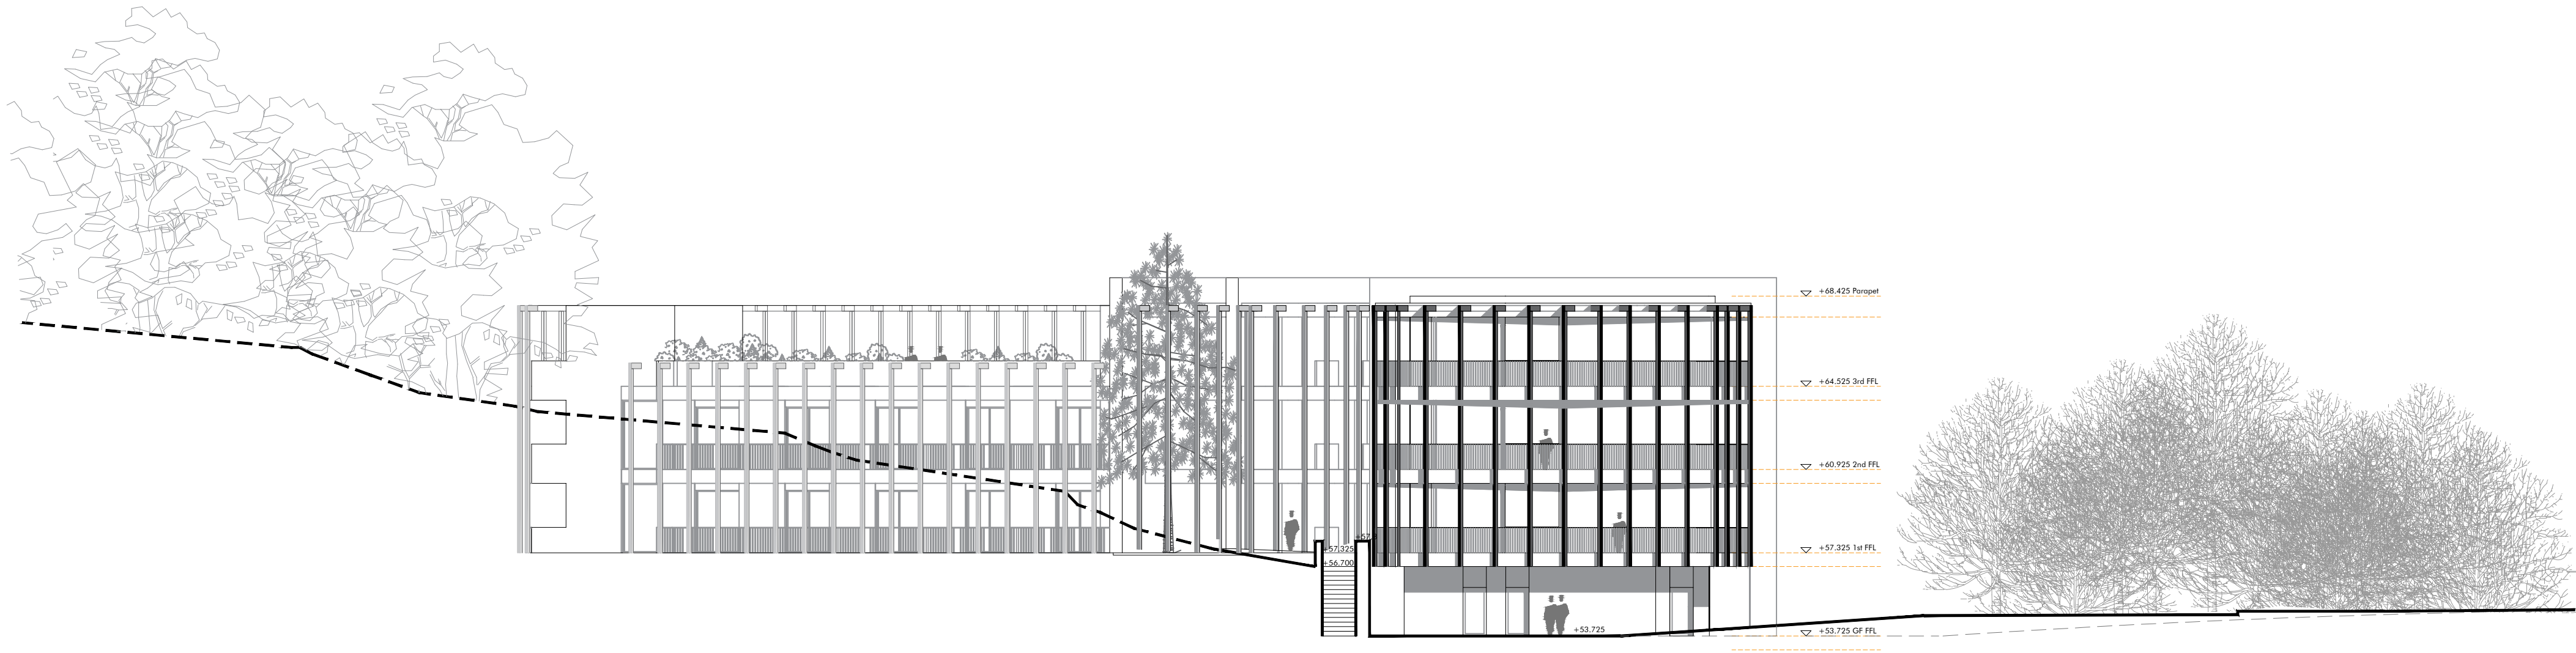

PROPOSED SOUTH-FACING ELEVATION

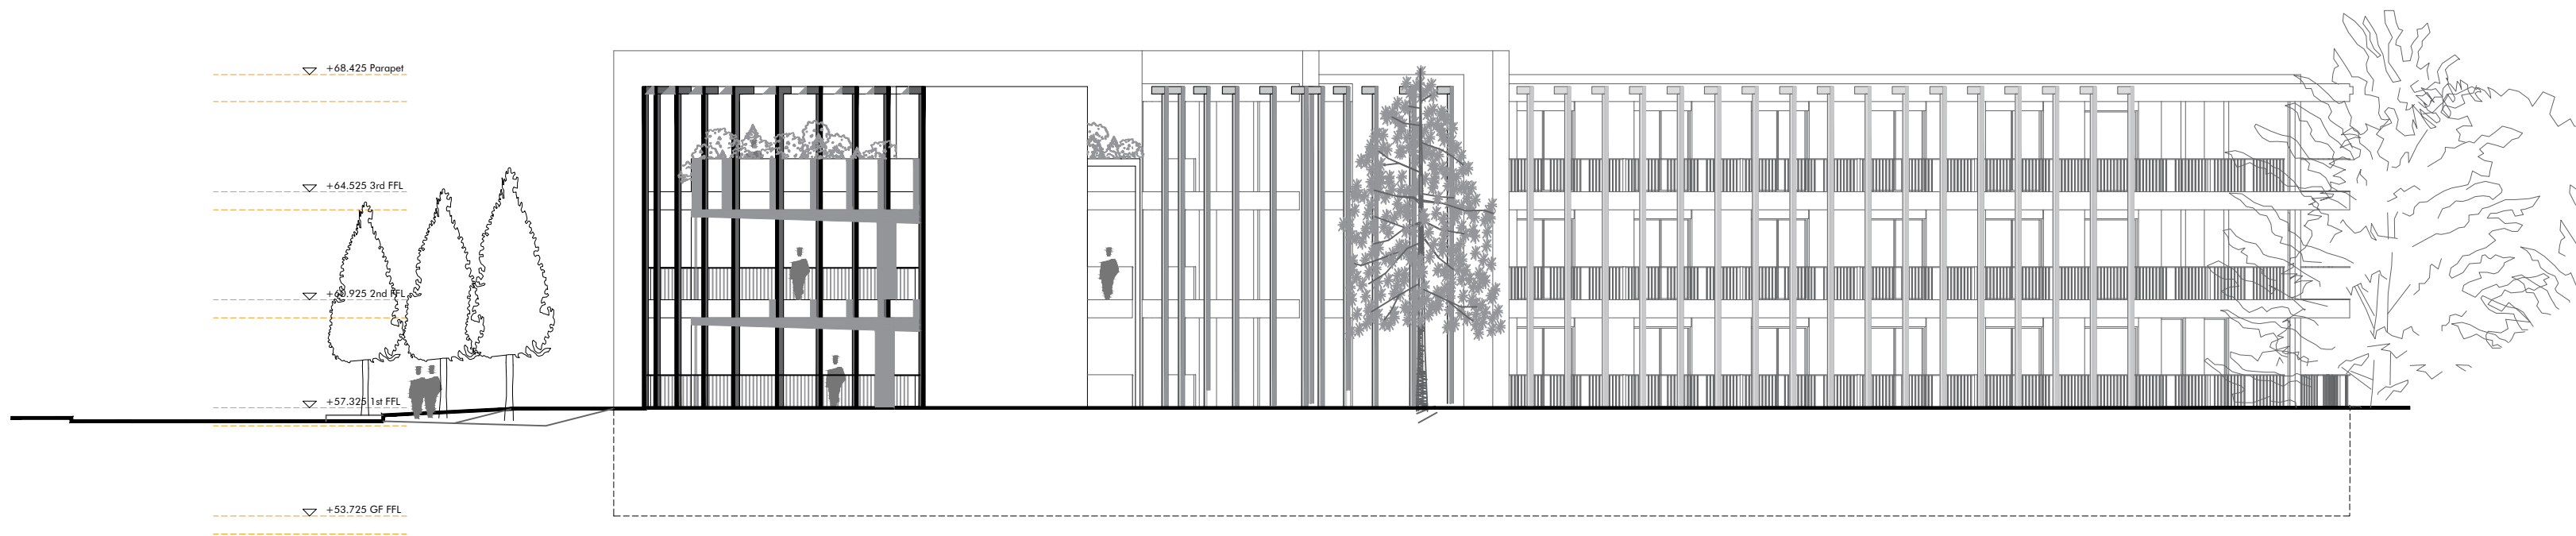

PROPOSED WEST-FACING ELEVATION

