




ELEVATION 01
BLOCK TYPE 1
NORTH WEST FRONT ELEVATION



ELEVATION 02
BLOCK TYPE 1
NORTH EAST SIDE ELEVATION

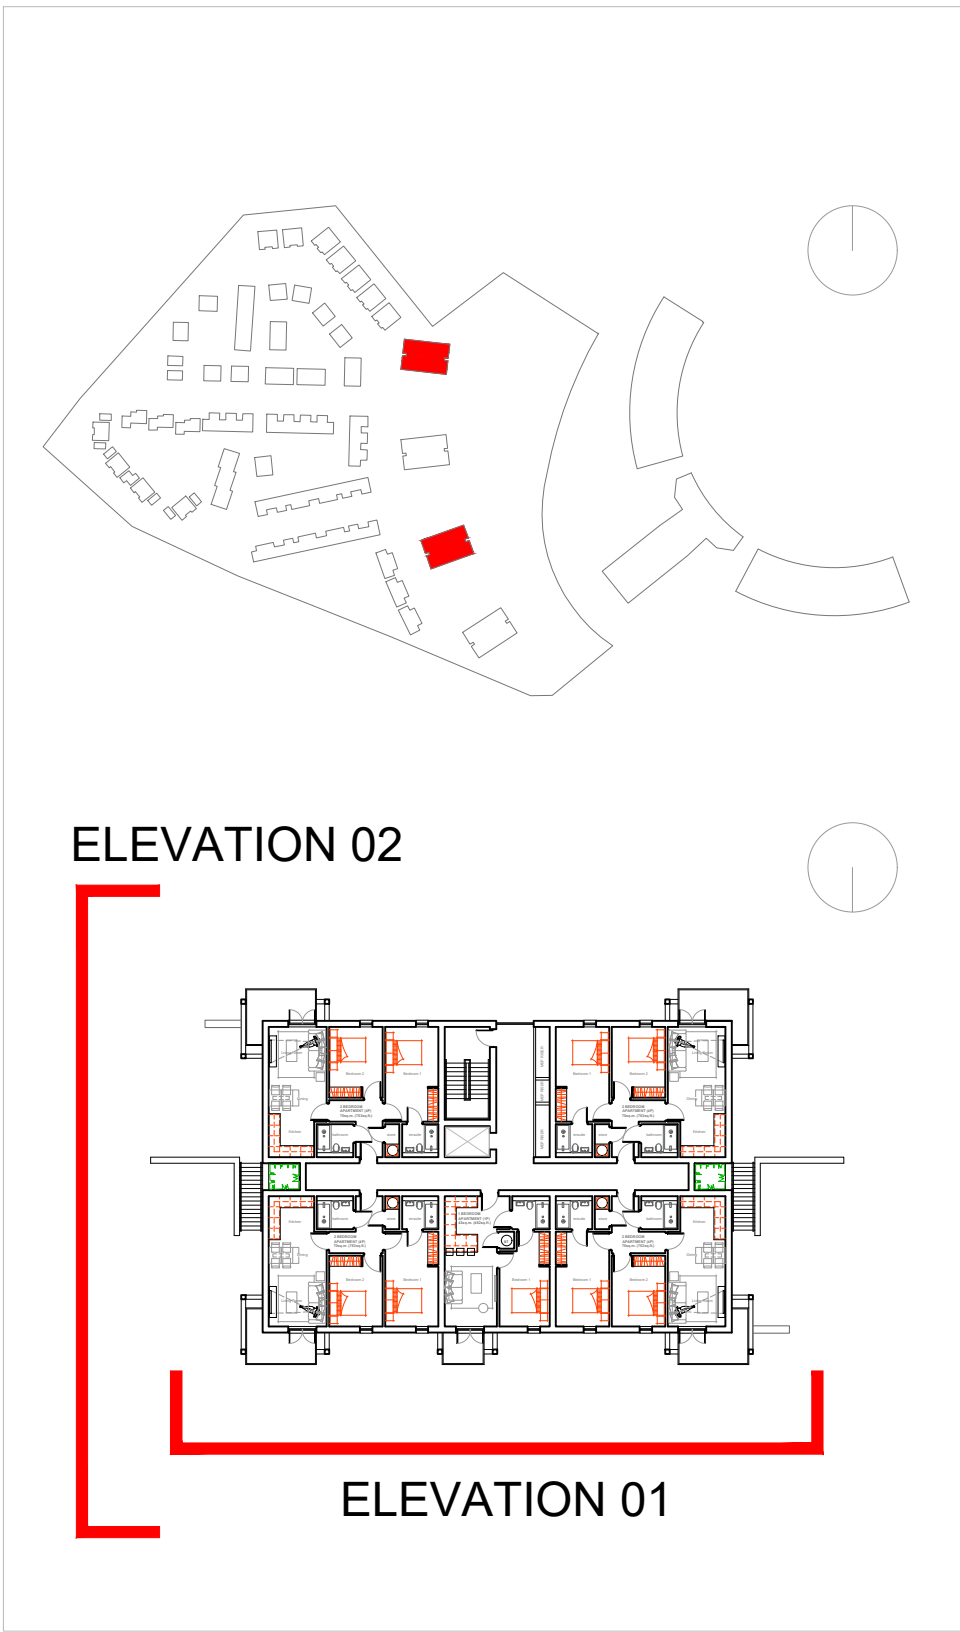

ELEVATION 02

ELEVATION 01