




ALL DIMENSIONS TO BE CHECKED ON SITE
WORK TO FIGURED DIMENSIONS ONLY
REPORT DISCREPANCIES TO THE
ARCHITECT AT ONCE BEFORE PROCEEDING.

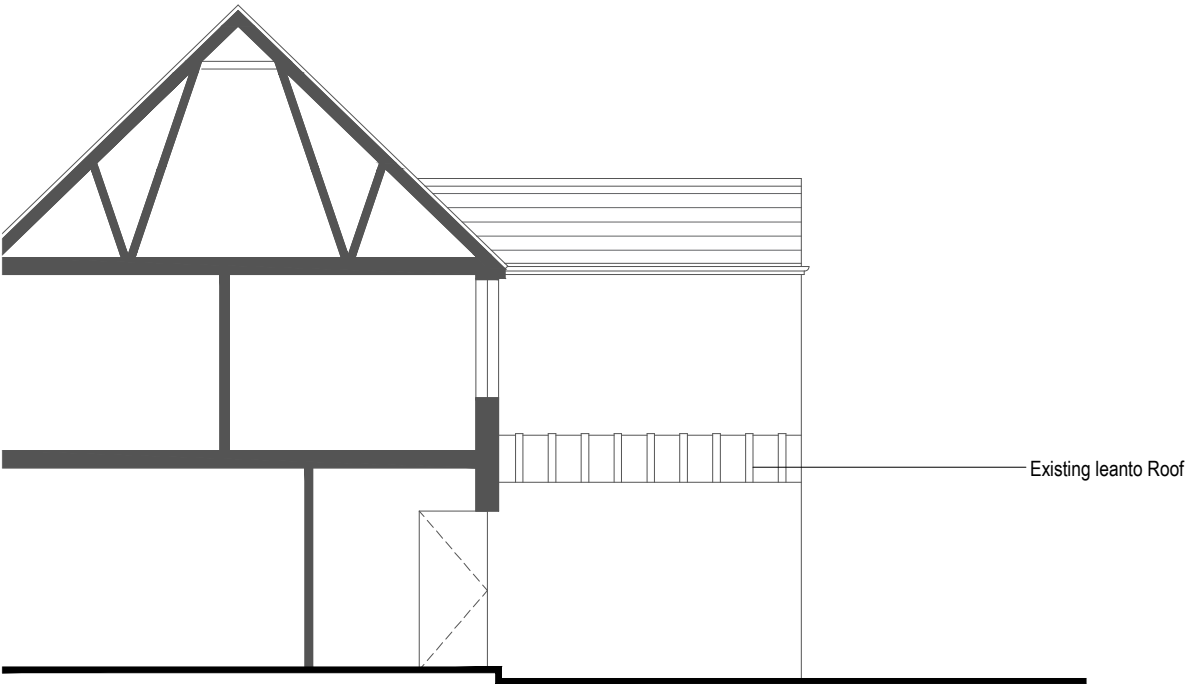

EXISTING SIDE ELEVATION

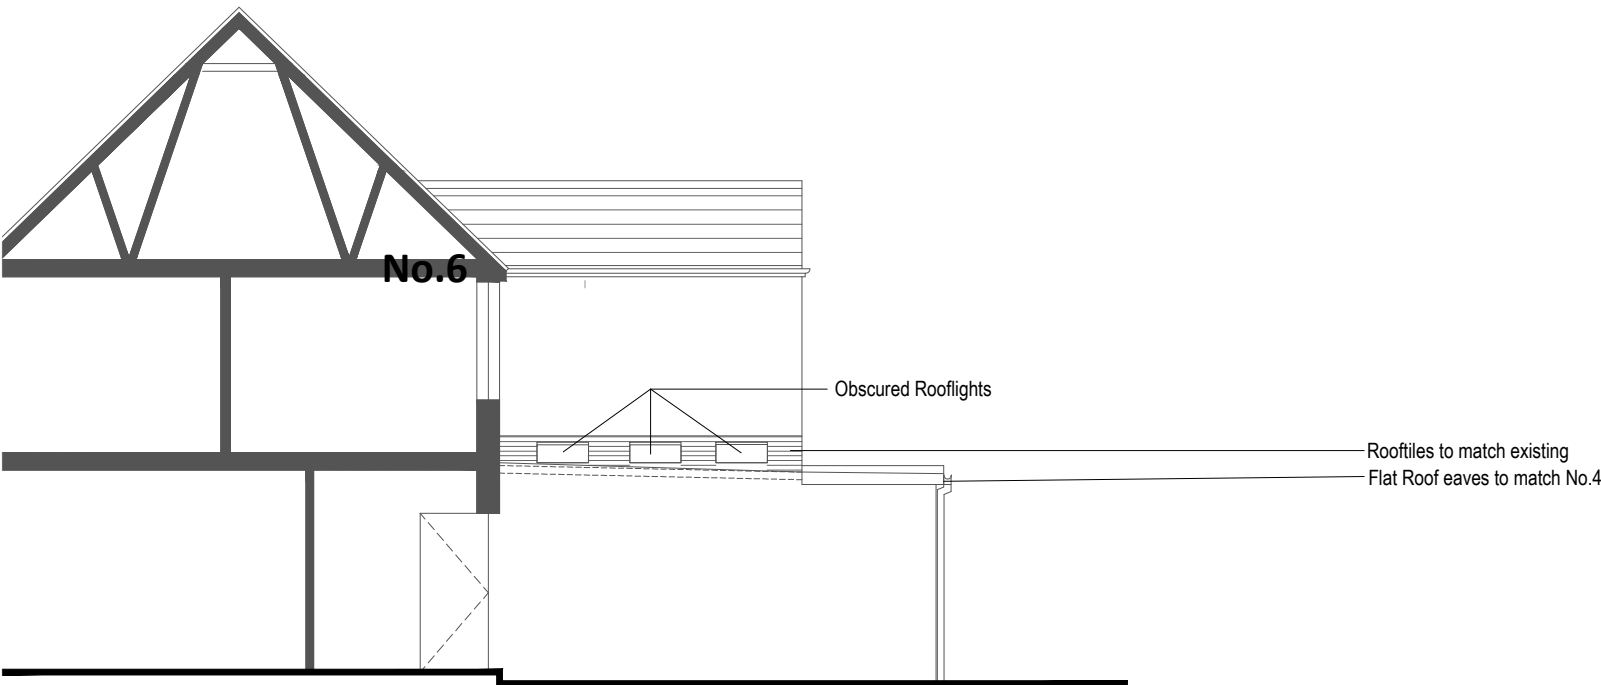

PROPOSED SIDE ELEVATION

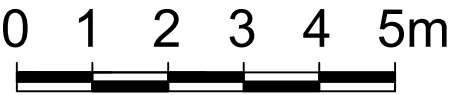

A	FREE GO Submission	30/03/22	JM	MCA
REV	DESCRIPTION	DATE	AUTHOR	CHK'D

mayorgacharteredarchitect@gmail.com

MCA

Mayorga Chartered Architect

RIBA

6 NELSON ROAD
BISHOPSTOKE
EASTLEIGH
SO50 6BS

PROPOSED SINGLE REAR
EXTENSION

EXISTING & PROPOSED SIDE ELEVATIONS

Project/Drg No.	Rev	Scale	Date	Drawn By
MCA2022/116/ 106	A	1:100 @A3	29/02/22	J Mayorga
				Checked By
				MCA