
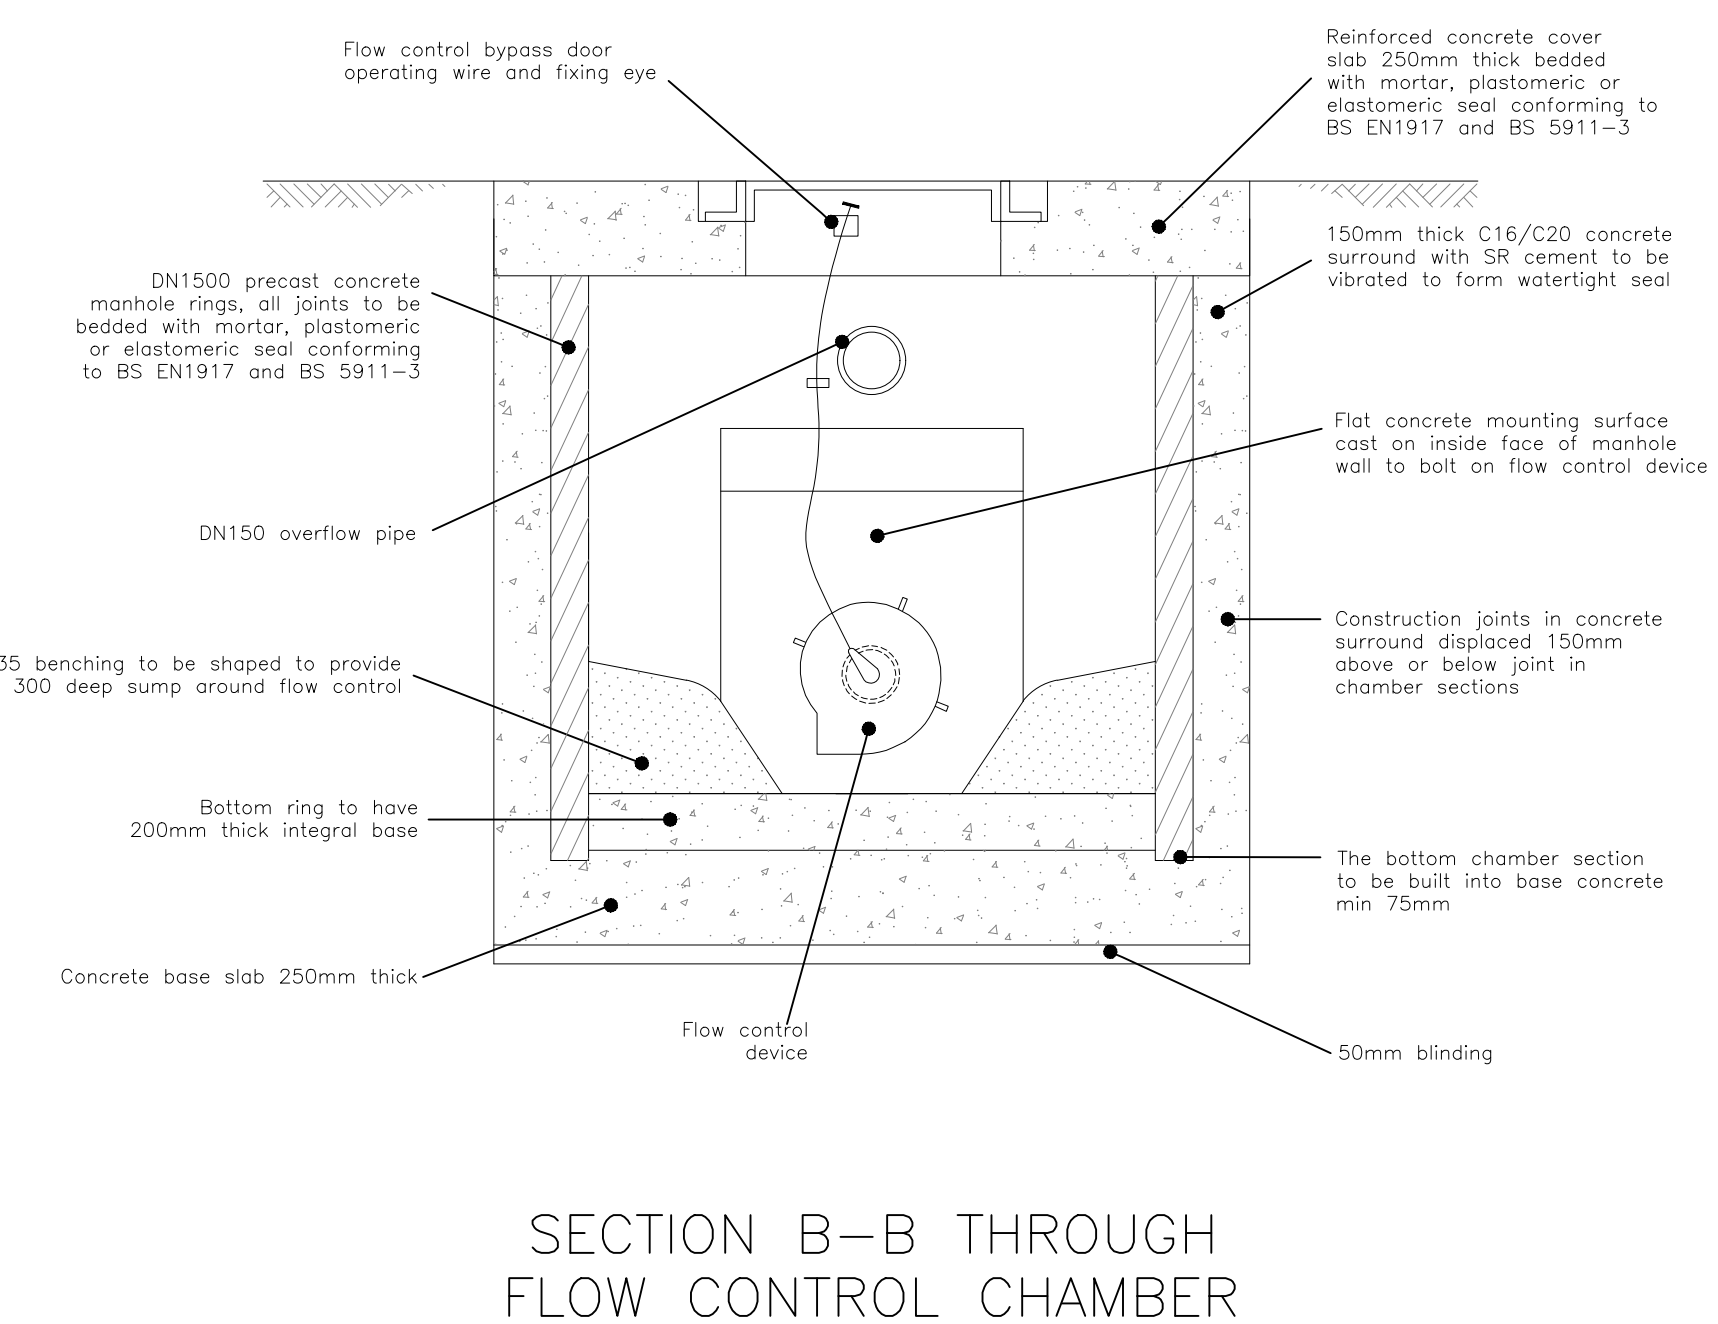
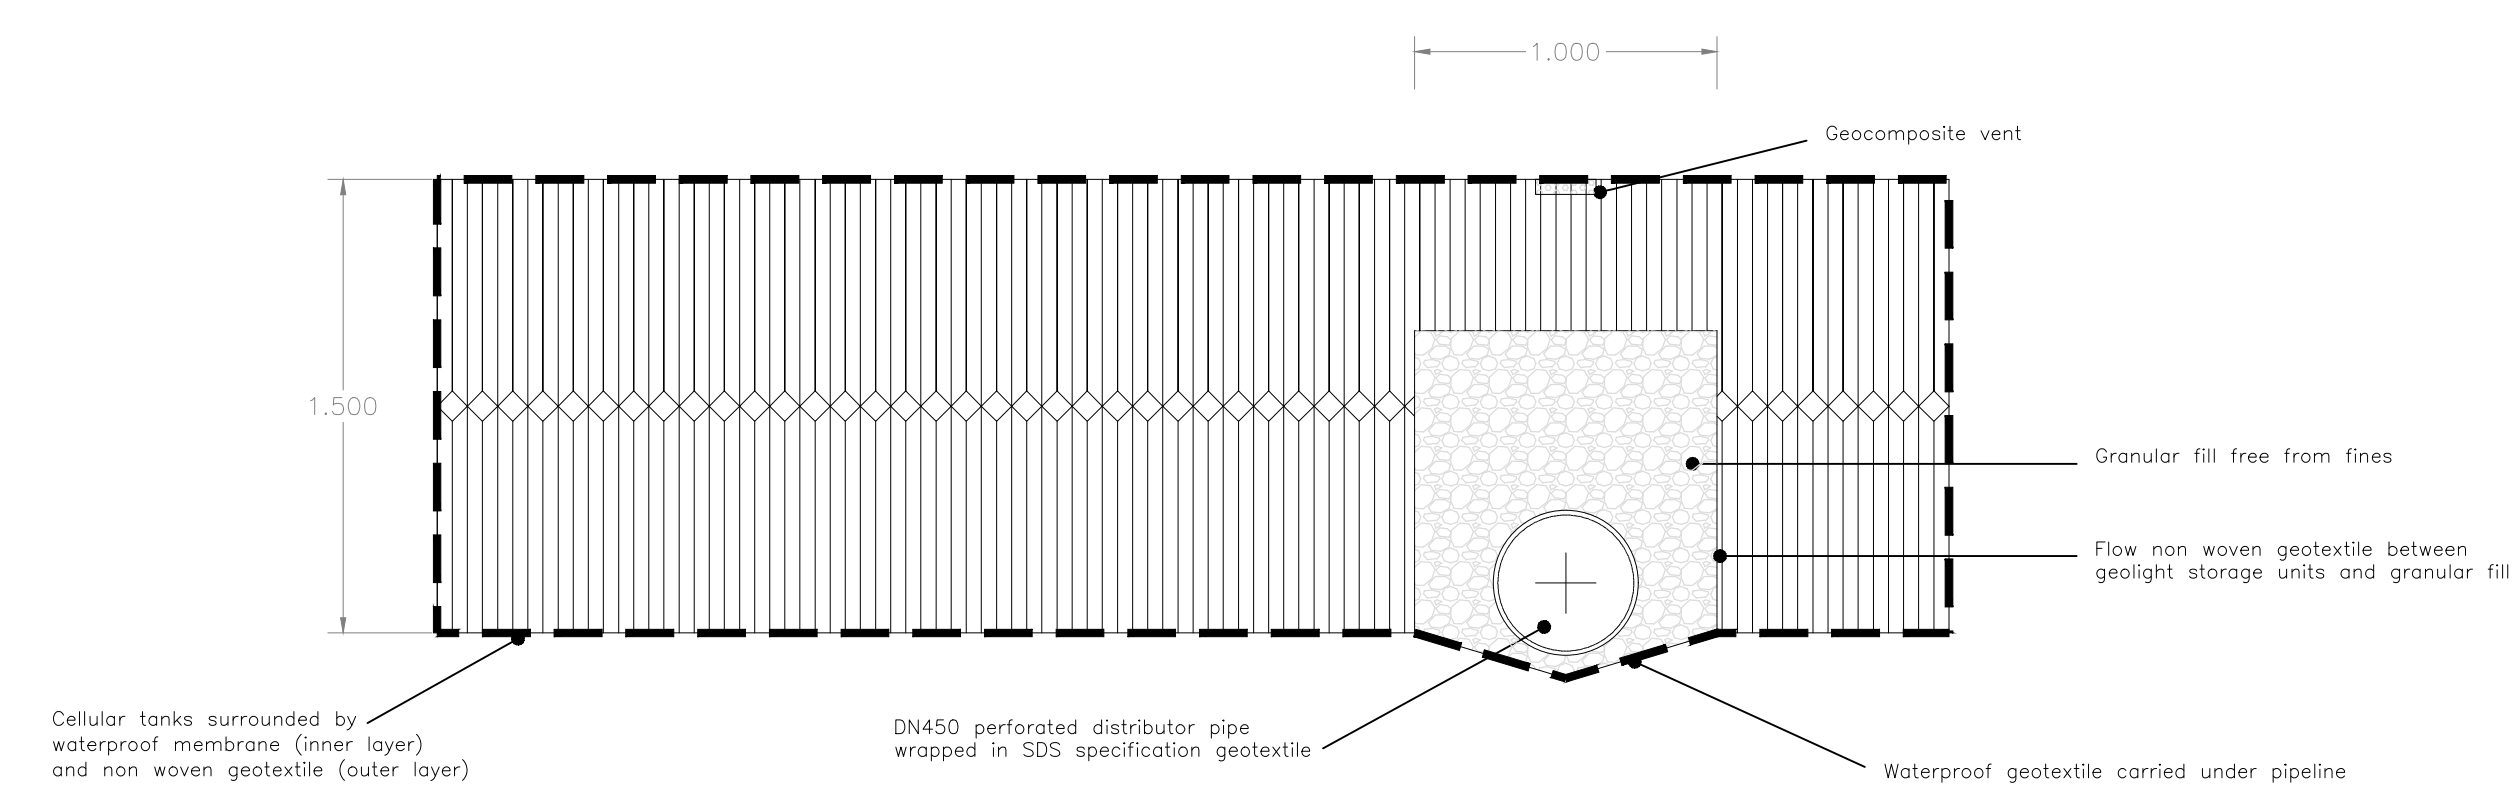


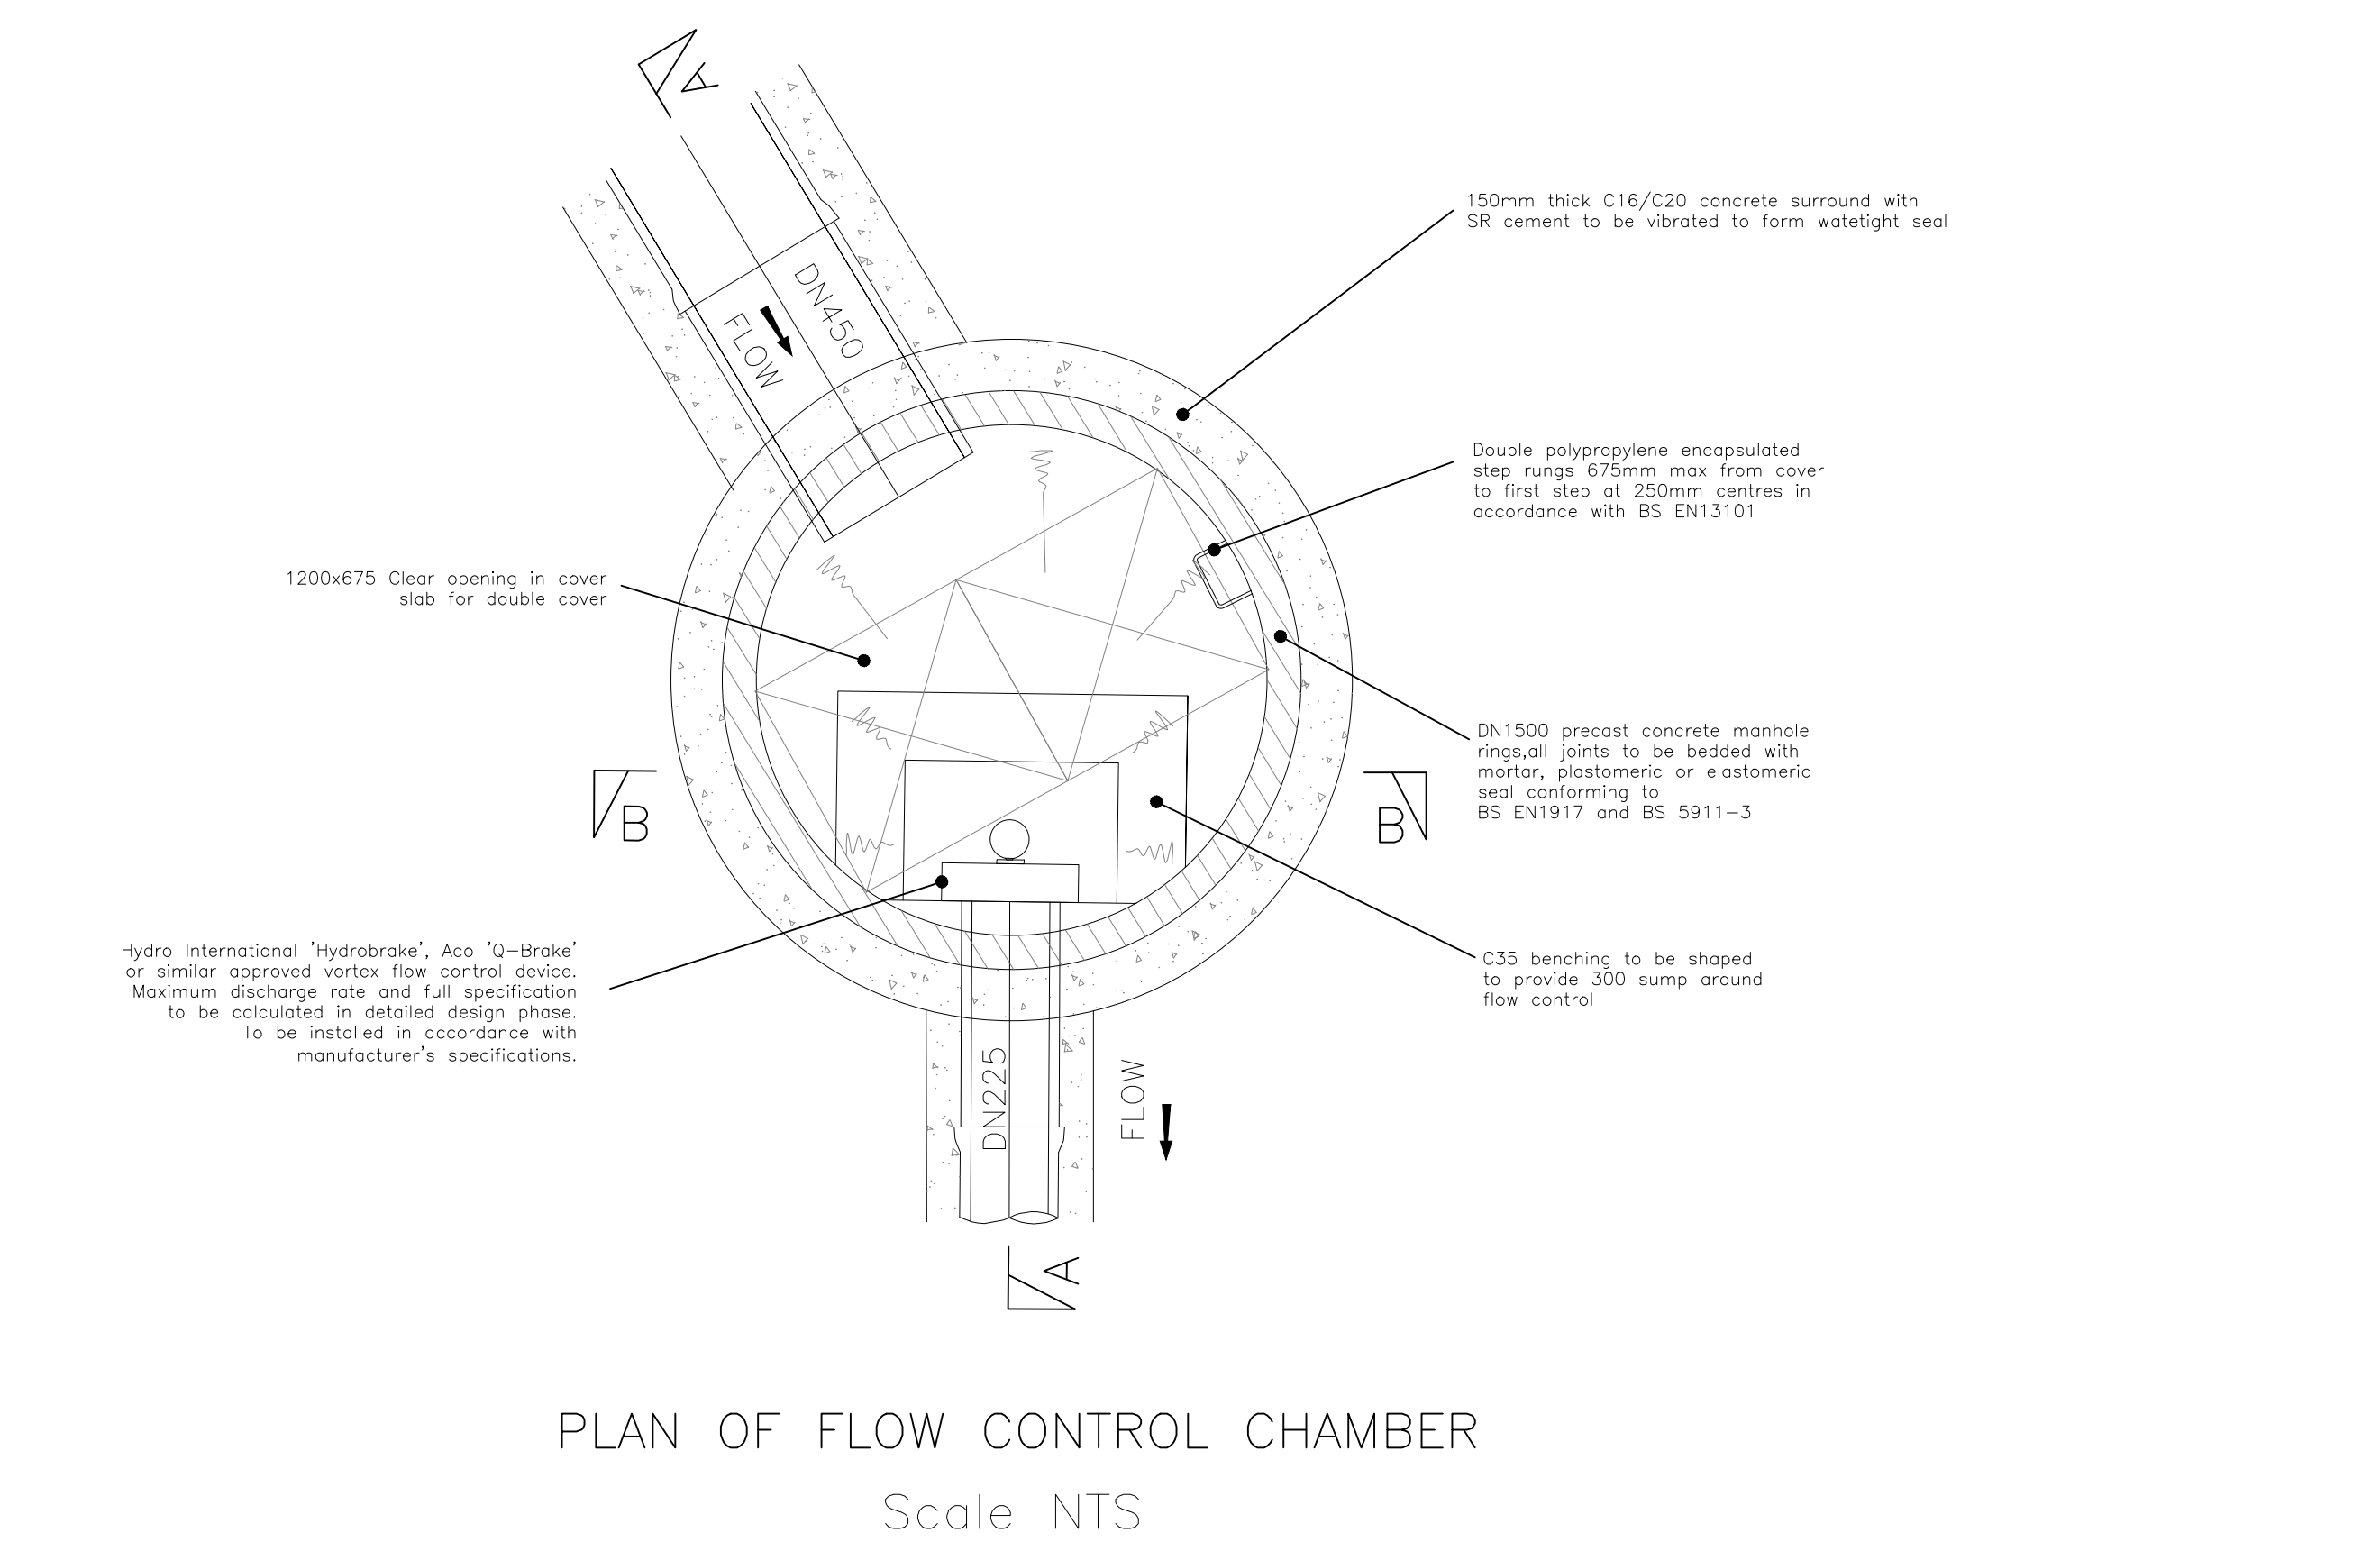

TYPICAL SDS ATTENUATION TANK
To be specified by SDS Ltd at detailed design phase
Scale NTS

REV.	No.	DATE	DESCRIPTION	DRAWN	CHECKED
Client					
Vistry Group				MJA CONSULTING CIVIL & STRUCTURAL ENGINEERS 	
Project				Brown Green, 24 The Quadrant Abingdon School Park, Abingdon Oxon, OX14 3YS Tel: 01235 555173 Email: mja@mjaconsulting.co.uk	
Project				Boorley Green Gateway	
Title				As Shown @ A0 Status: PRELIMINARY	
Attenuation and Control Details					
Drawing No:		Proj Engineer		MJA Project No:	
6863		RF		6863	
Drawing Name:		6863-MJA-SW--XX-DR-C-02		Date:	
				11/02/2022	
Growth:		Zone:		Rev:	
P1		P1		P1	