

All pipes entering the bottom of the manhole to have soffits level





TYPICAL ARRANGEMENT OF PIPE JUNCTIONS WITHIN MANHOLES
FIGURE B.14



TYPICAL INSPECTION CHAMBER DETAIL - TYPE 4 (Alternative construction detail)
FIGURE B.22
 Maximum depth from cover level to soffit of pipe 2 m, non-entry



**ALTERNATIVE TOP DETAILS FOR LIGHT VEHICLE LOADING
AND LANDSCAPED AREAS - TYPE 3**
FIGURE B.17

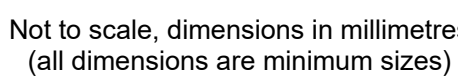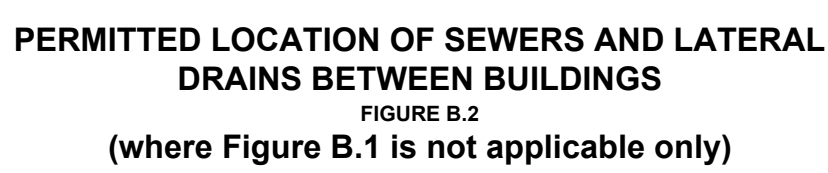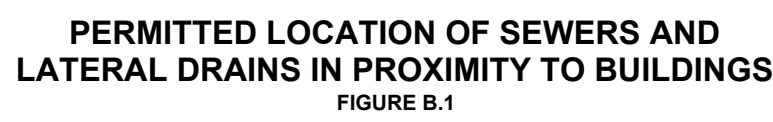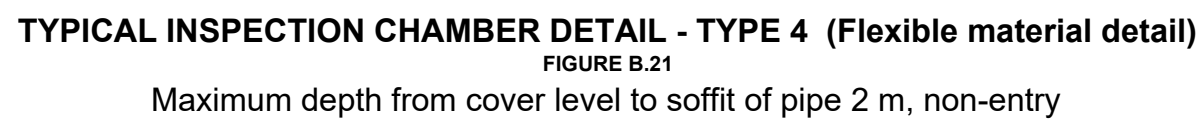

REV. No.	DATE	DESCRIPTION			DRAWN	CHECKED
Client						
						
Project: Boorley Green Gateway Title: Drainage Construction Details			CIVIL & STRUCTURAL ENGINEERS Ipsium Court, 24 The Quadrant, Abingdon Science Park, Abingdon Oxon. OX14 3YS Tel: 01235 555713 Email: info@mjaconsulting.co.uk			
Drawn: JN Date: 11/02/2022			Scale: As Shown @ A0 Status: PRELIMINARY Project Engineer: MJA Project No: 666-3 Drawing No: 666-3-MJA-WX-XX-D-C-201 Rev: P1			