

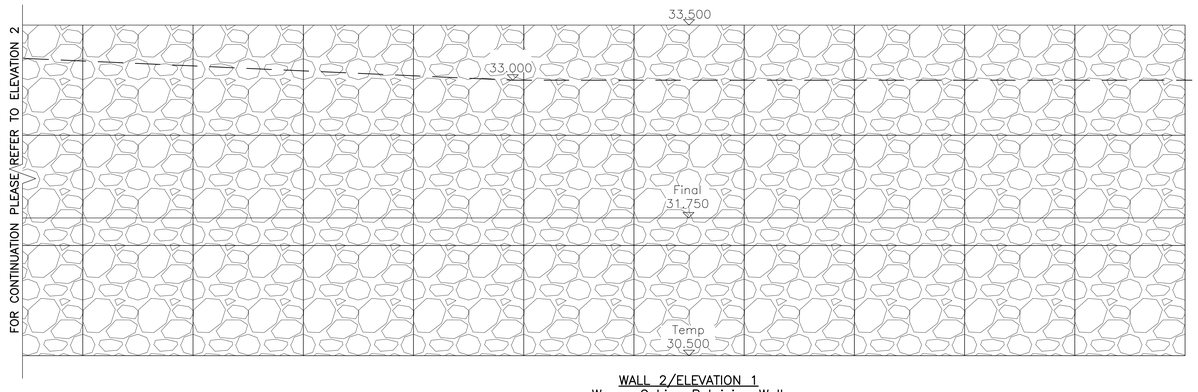



WALL 2/ELEVATION 1
Woven Gabion Retaining Wall
(1:20)

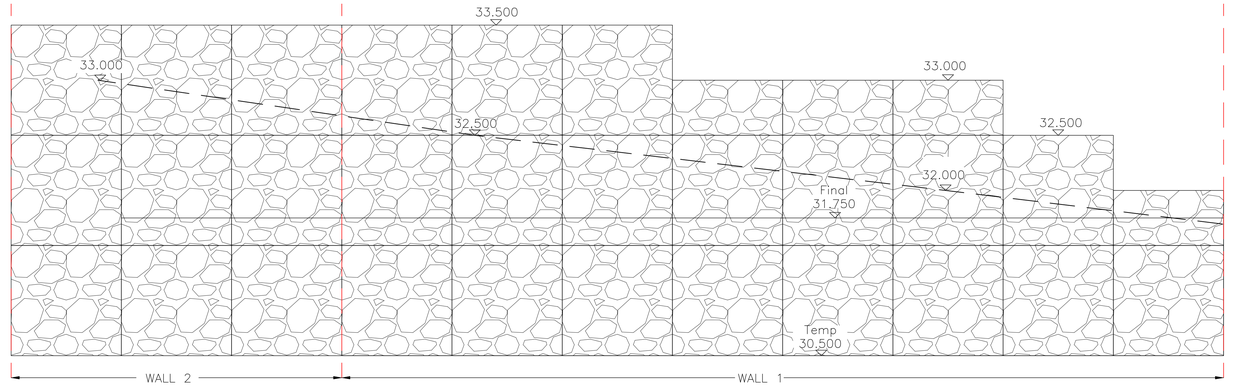


WALL 1 & 2
Woven Gabion Retaining Wall Elevation
(1:20)

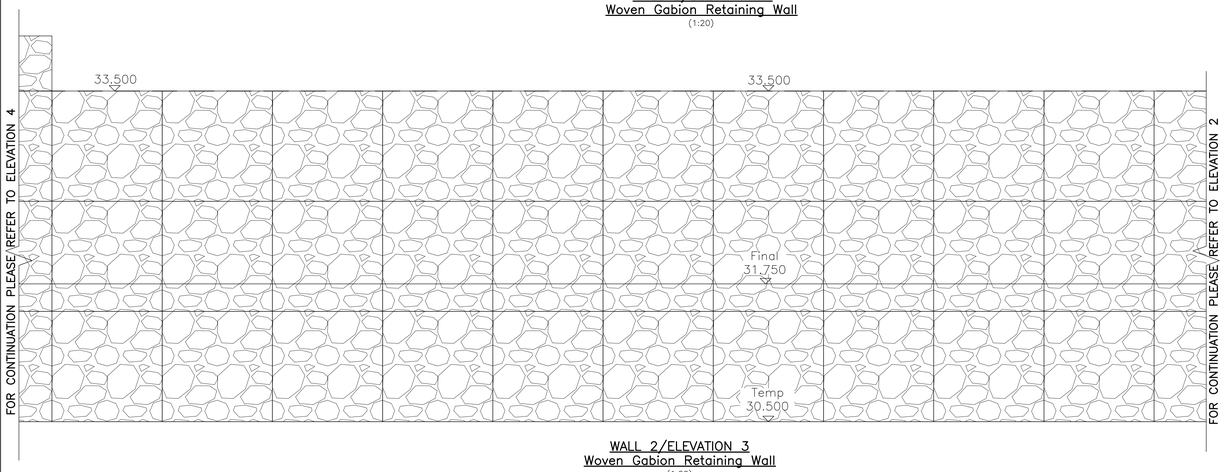


WALL 2/ELEVATION 3
Woven Gabion Retaining Wall
(1:20)

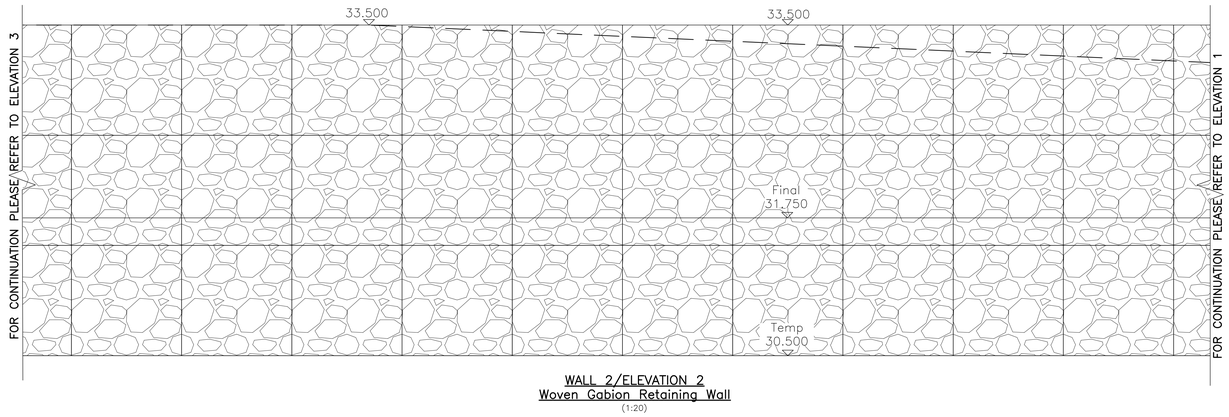

WALL 2/ELEVATION 2
Woven Gabion Retaining Wall
(1:20)

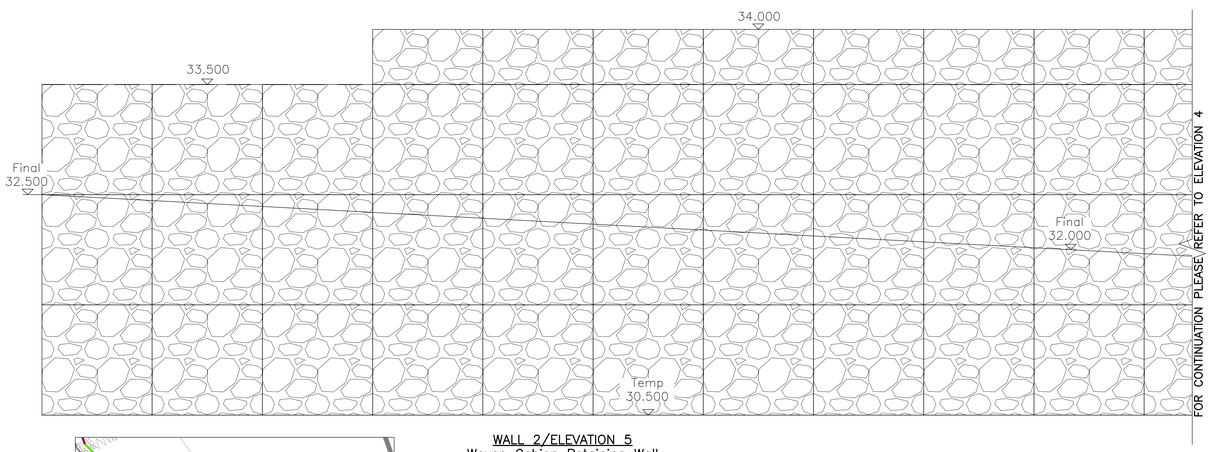


WALL 2/ELEVATION 5
Woven Gabion Retaining Wall
(1:20)

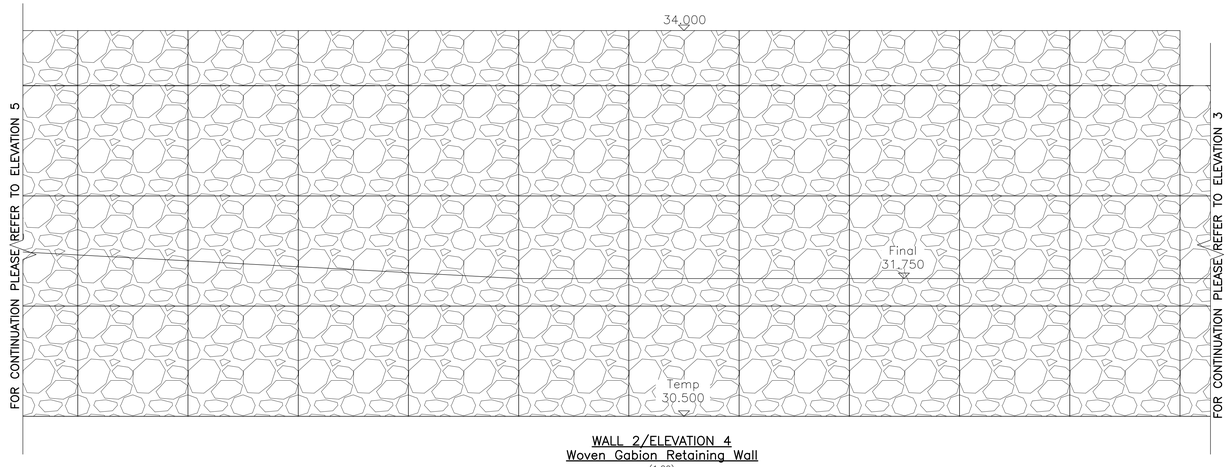

WALL 2/ELEVATION 4
Woven Gabion Retaining Wall
(1:20)



WALL 1 & 2 Location Plan
(1:250)

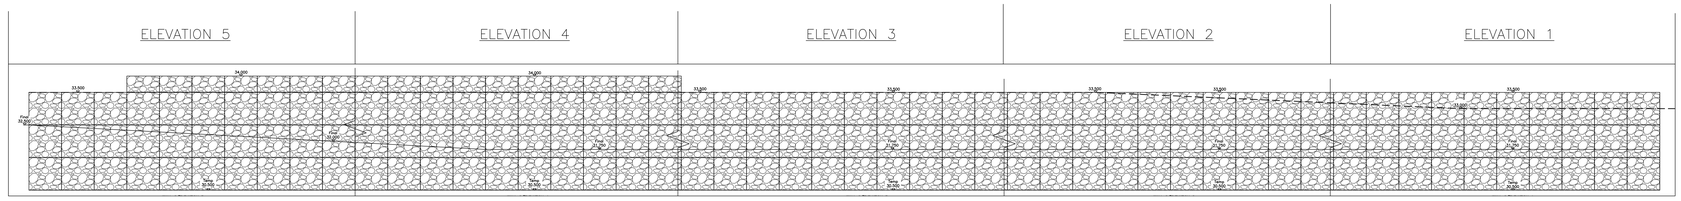

WALL 2 Overall Elevation
(Not To Scale)

REV. No.	DATE	DESCRIPTION	DRAWN	CHECKED
T1	24/02/22	First issue.	LH	RF

Client: Vistry Group

Project: Boorley Green, Gateway

Title: Gabion Wall 2 Elevation Sheet

MJA CONSULTING
CIVIL & STRUCTURAL ENGINEERS
Ipsum Court, 24 The Quadrant,
Abingdon Science Park, Abingdon
Oxon, OX14 3YS
Tel: 01235 555173
Email: mail@mjaconsulting.co.uk

Scale:	Status:
AS SHOWN @A0	TENDER

Drawn:	Project Engineer	MJA Project No:	Date:
LH	RF	6663	24/02/2022

Drawing Number: 6663-MJA-SW-XX-DR-S-1173
Rev: T1

© This drawing is the copyright of Michael A Jennings Associates Limited and may not be copied, altered or reproduced in any way without their permission.