
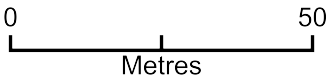


36 Leigh Road - Location Plan

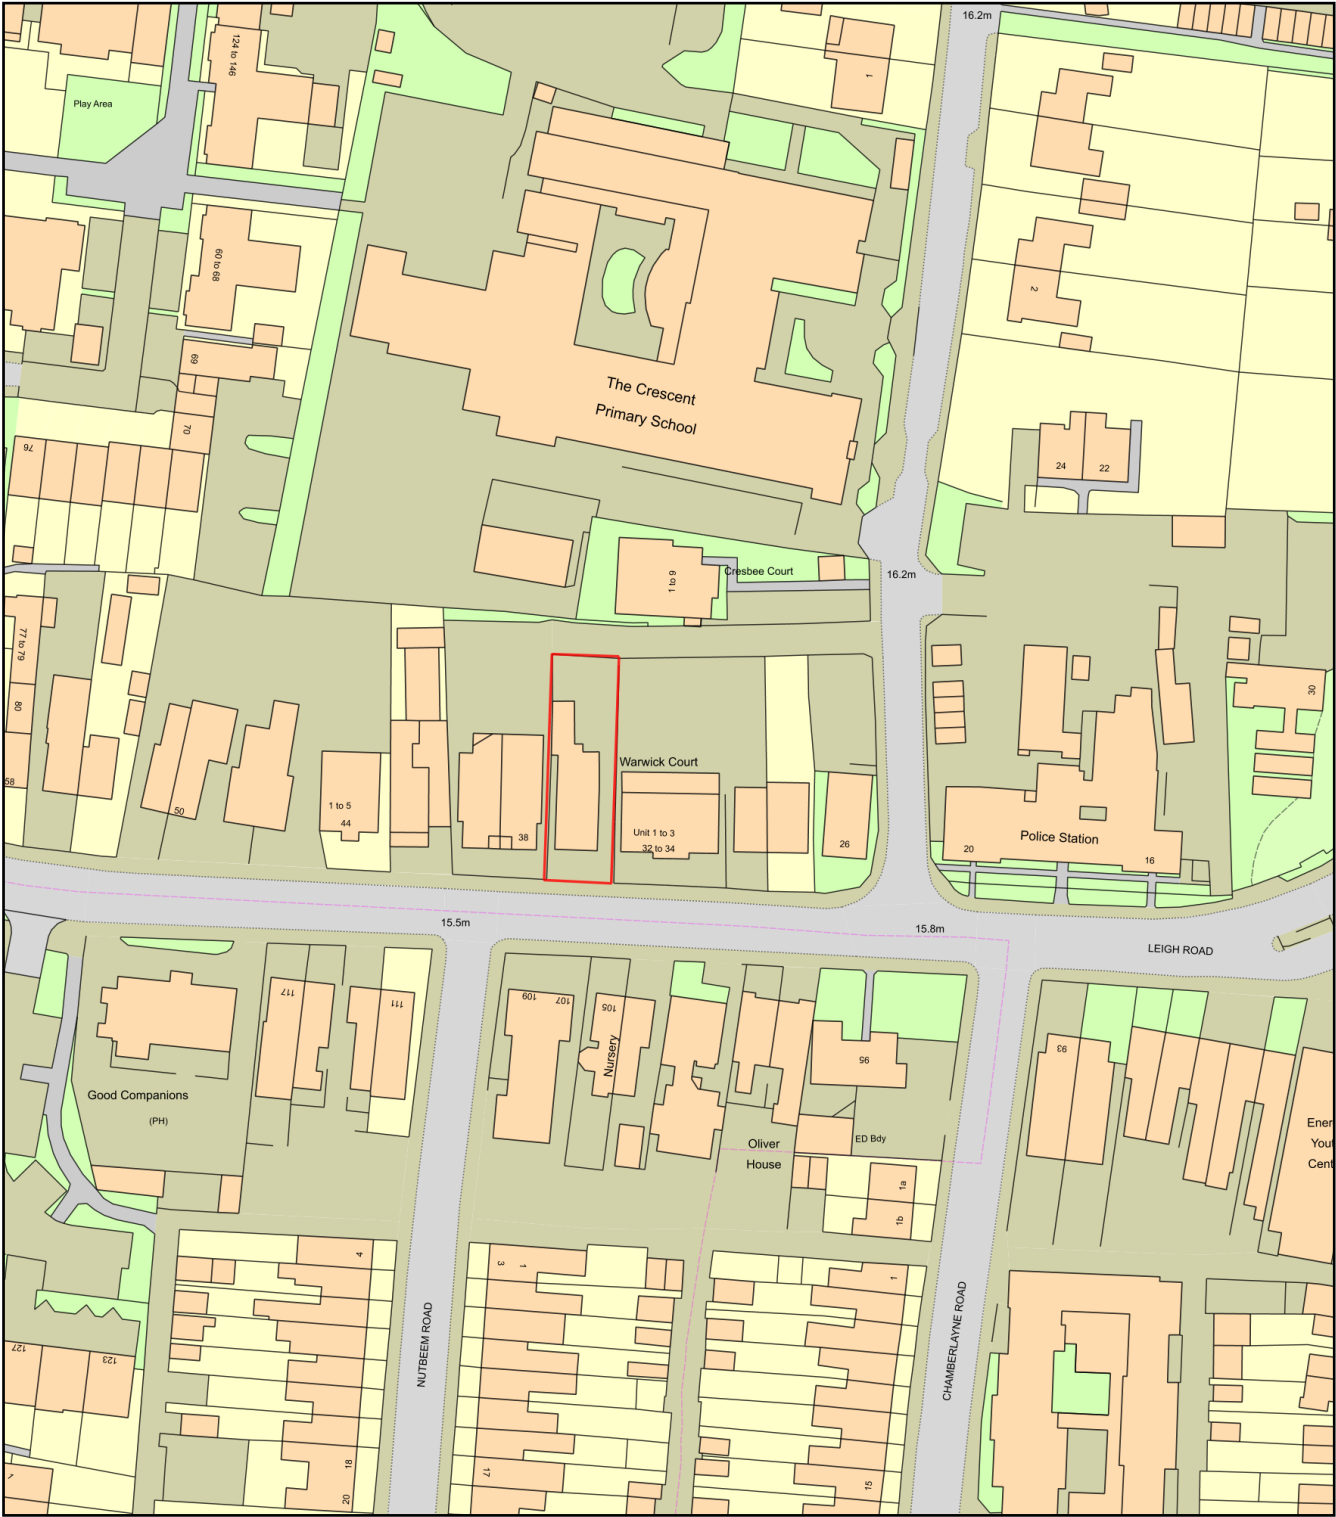

Plan Produced for: 36 Leigh Road
Date Produced: 13 Jun 2022
Plan Reference Number: TQRQM22164132640281
Scale: 1:1250 @ A4