



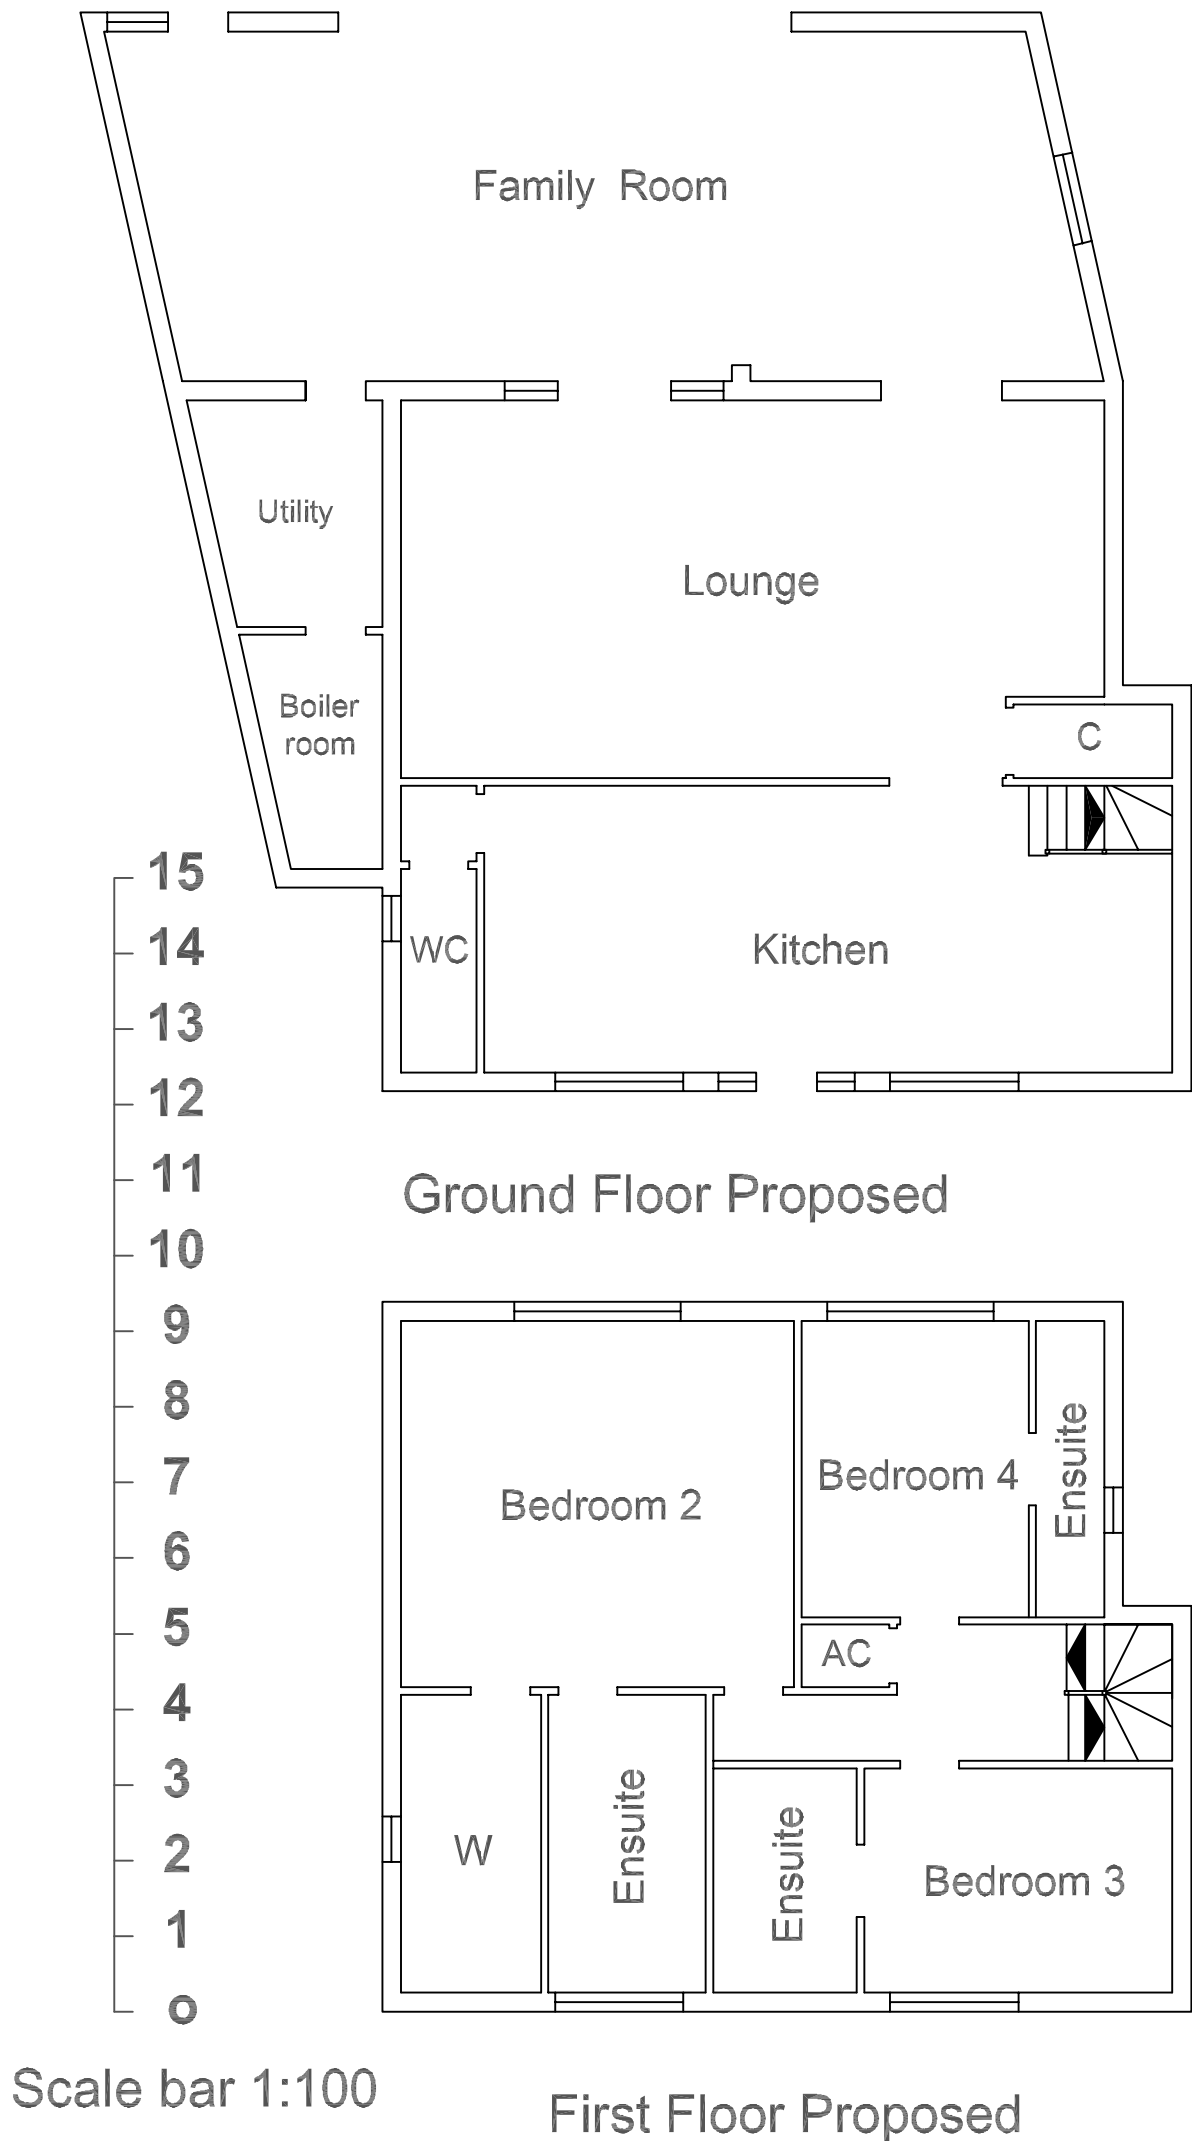

Address	Hawthorne House Botley Rd SØ30 3HA
Description	Loft Conversion
Client	P Bunting
Scale	1:100
Paper size	A3
Plan Ref	HHBR - LC - JT - 02

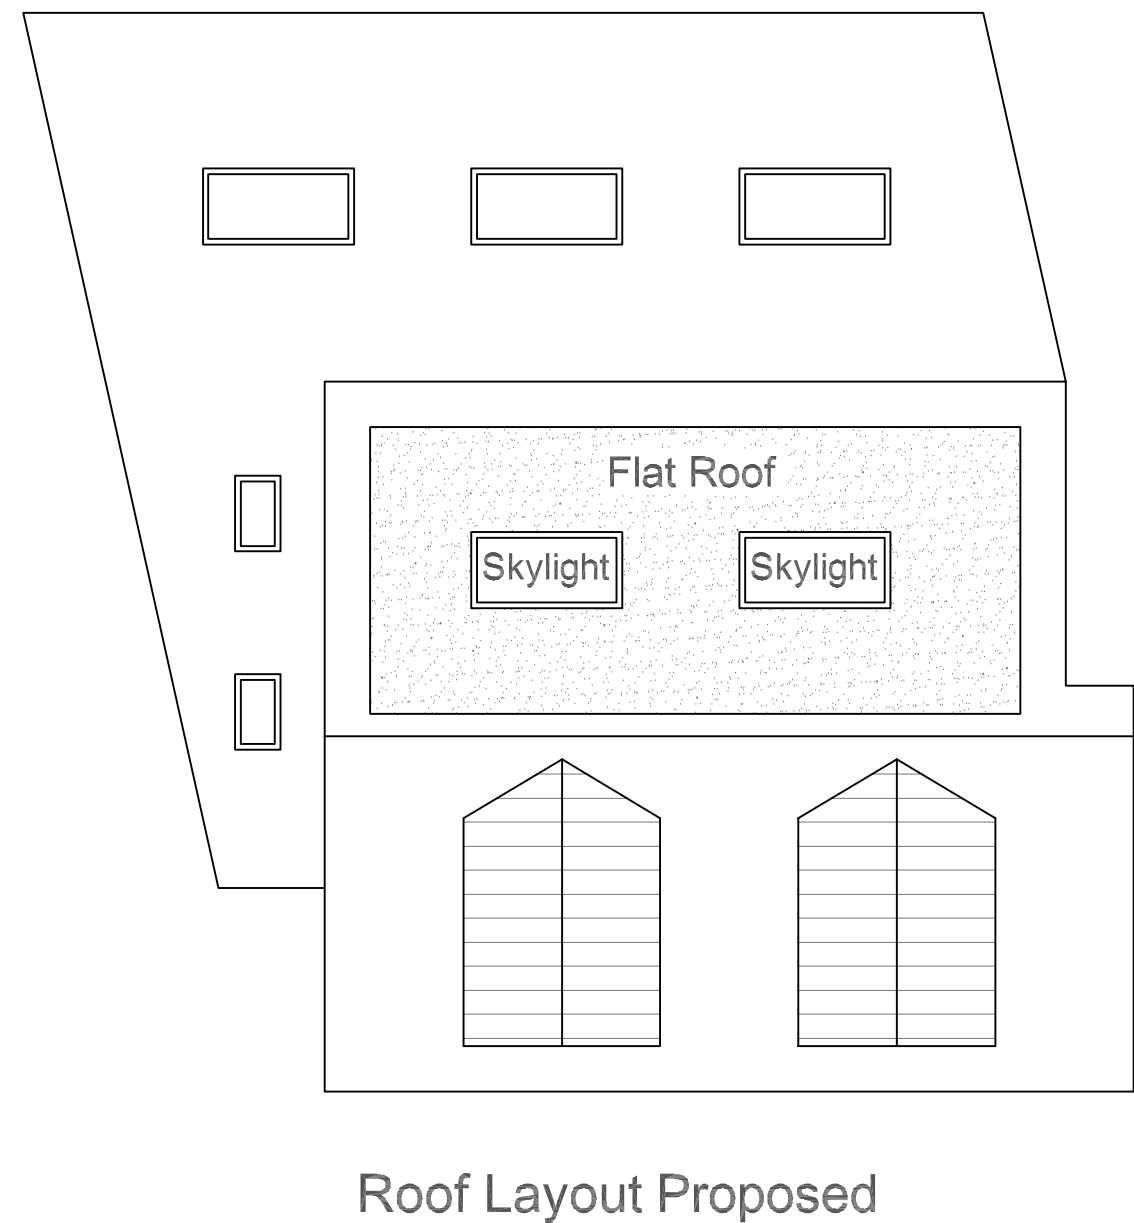

All new glazing to be clear unless obscured is specified by planning. No part of the proposed extension will overhang any adjoining property. Do not scale from the drawing for other than planning purposes, all sizes to be confirmed on site before construction.

Patterned areas on proposed shows additions or changes to existing.