



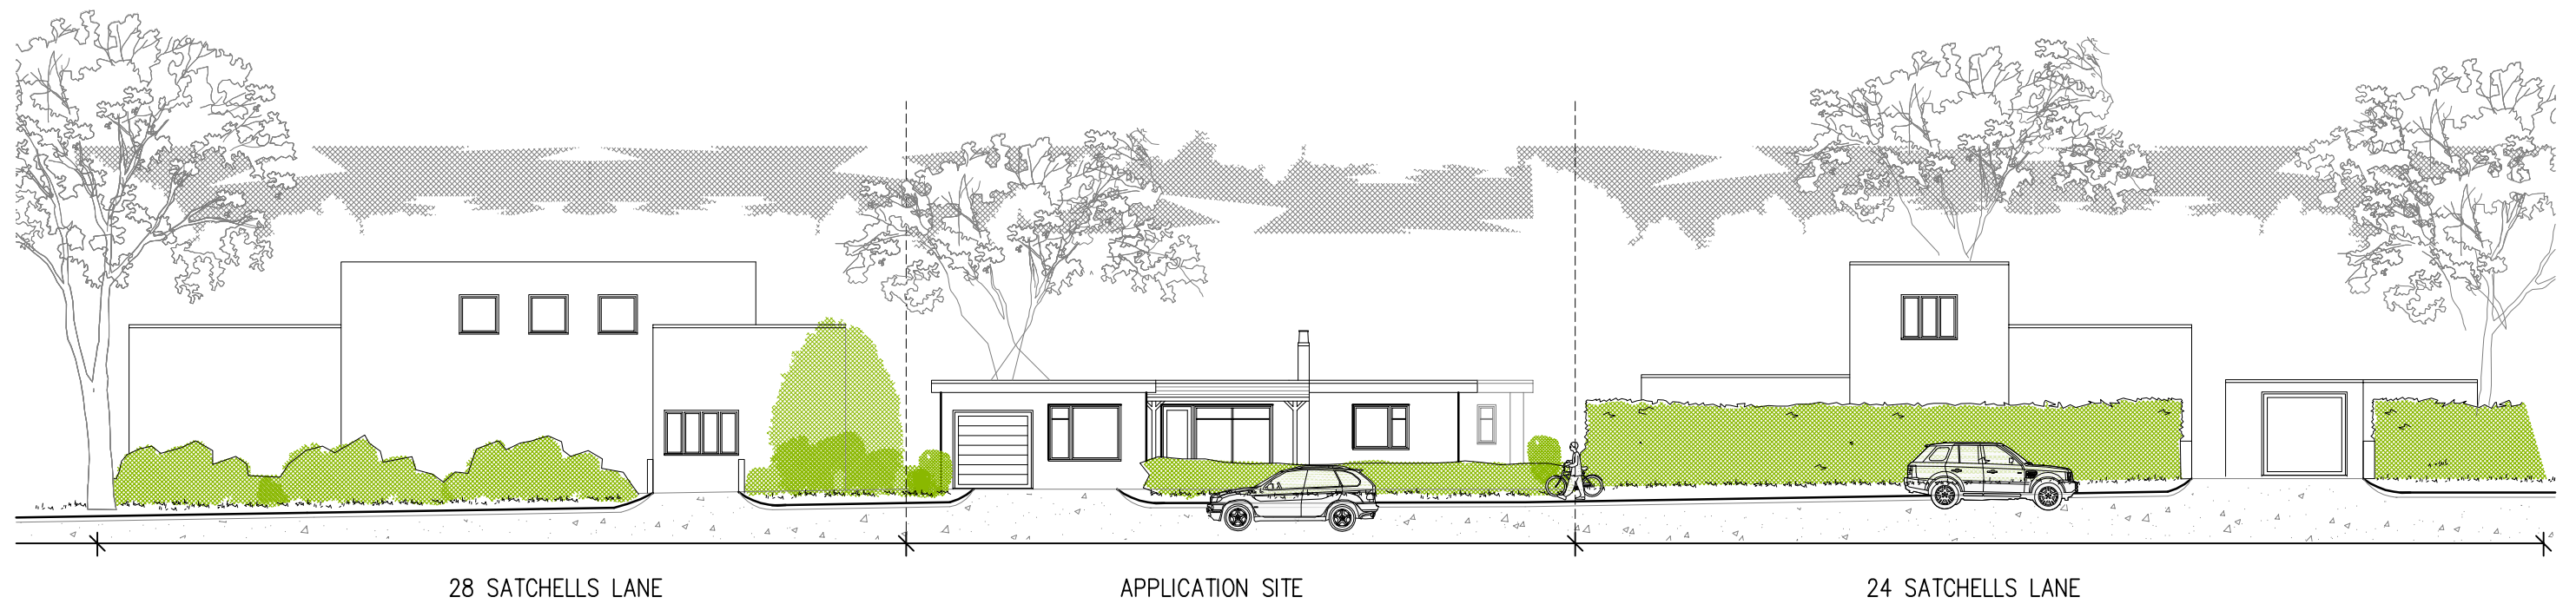

Indicative Existing Street Scene



Indicative Proposed Street Scene

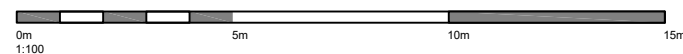

Crown Copyright 2008. All rights reserved. Licence number 100020449
Do not scale from this drawing other than for Planning purposes.
All dimensions to be checked on site.

Drawing Revision Details:

Project: New First Floor & Rear Extension
Client: Mr Andrews & Ms Hudson
Address: 26 Satchell Lane (formerly 2 Crowsport)
Hamble Le Rice
Southampton.
SO31 4HH.

Drawing Title: Street Scene
Drawing No: SS.02
Scale: NTS @ A3
Revision: -
Date: March 2022



MORGAN BUILDING DESIGN
ARCHITECTURAL DRAWING & PLANNING SOLUTIONS
M: 07798 918538 T: 01590 381131
hannah@morganbuildingdesign.co.uk