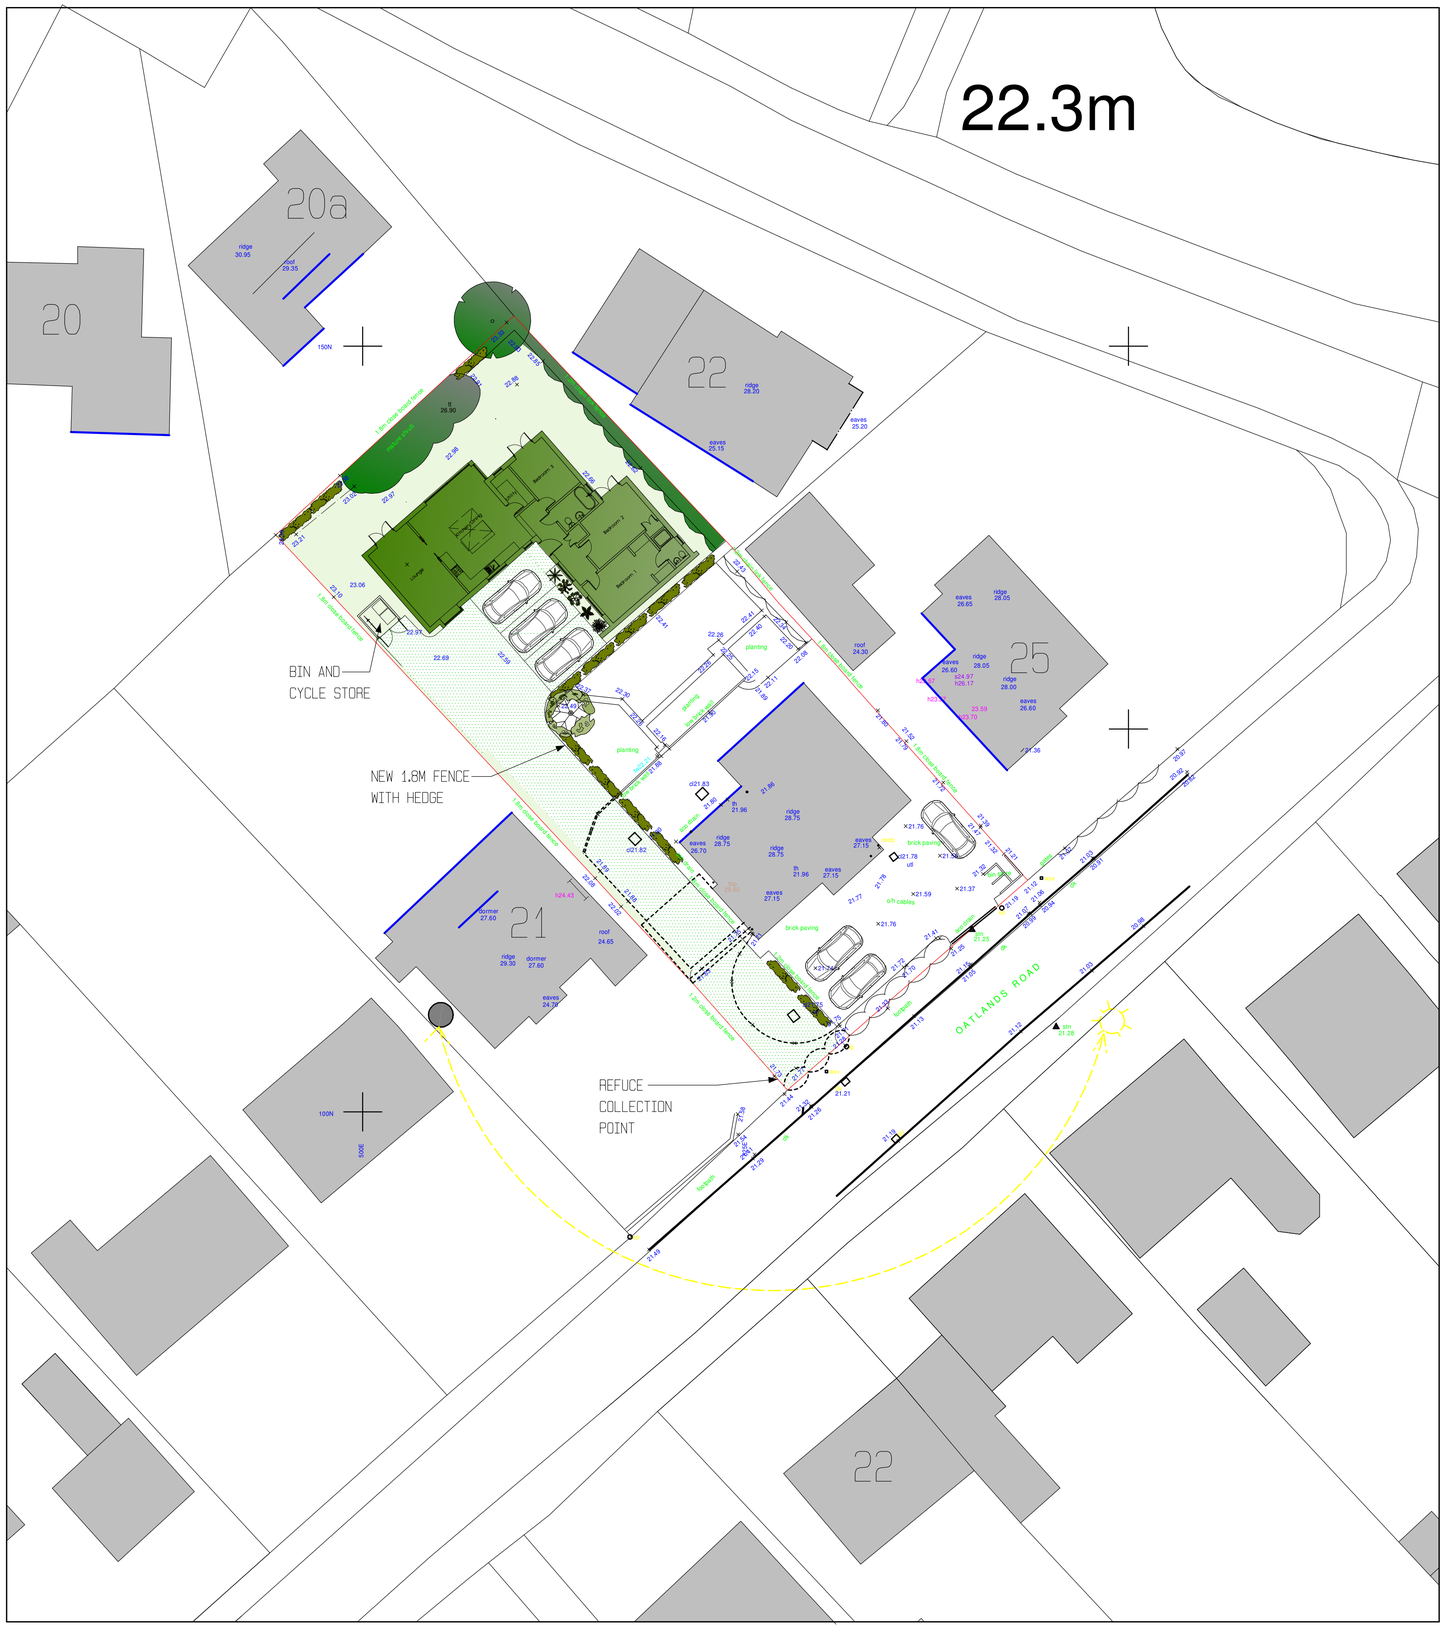



SITE BOUNDARY

PROPOSED DWELLING

HEDGE/SHRUB/TREE

SUN PATH


PROPOSED HEDGEROW

EXISTING BUILT FORM

GRASSCRETE DRIVEWAY

PRIVACY OF RESIDENTIAL USE

GRASS

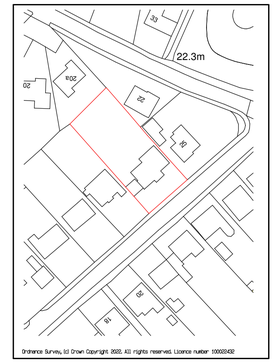


ACA ARCHITECTURAL DESIGN LTD
9 WOODSIDE AVENUE
EASTLEIGH
SO50 9ES
Tel: 07817616023 or Email: acaadesign@gmail.com

Client
Mr Eldridge

Project Title
23 Oatlands Road
Botley, SO32 2DE

Drawing Title
Block And Location Plans

Scale
1:200 & 1:1250 On A1 Paper

Drawn By
AC

0 2m 4m 6m 8m 10m

© This drawing is the copyright of ACA Design Ltd. It may not be copied, altered or reproduced without their written authority. This drawing must not be scaled IF IN DOUBT ASK ! !

Drawing No.
2022/01

Rev.