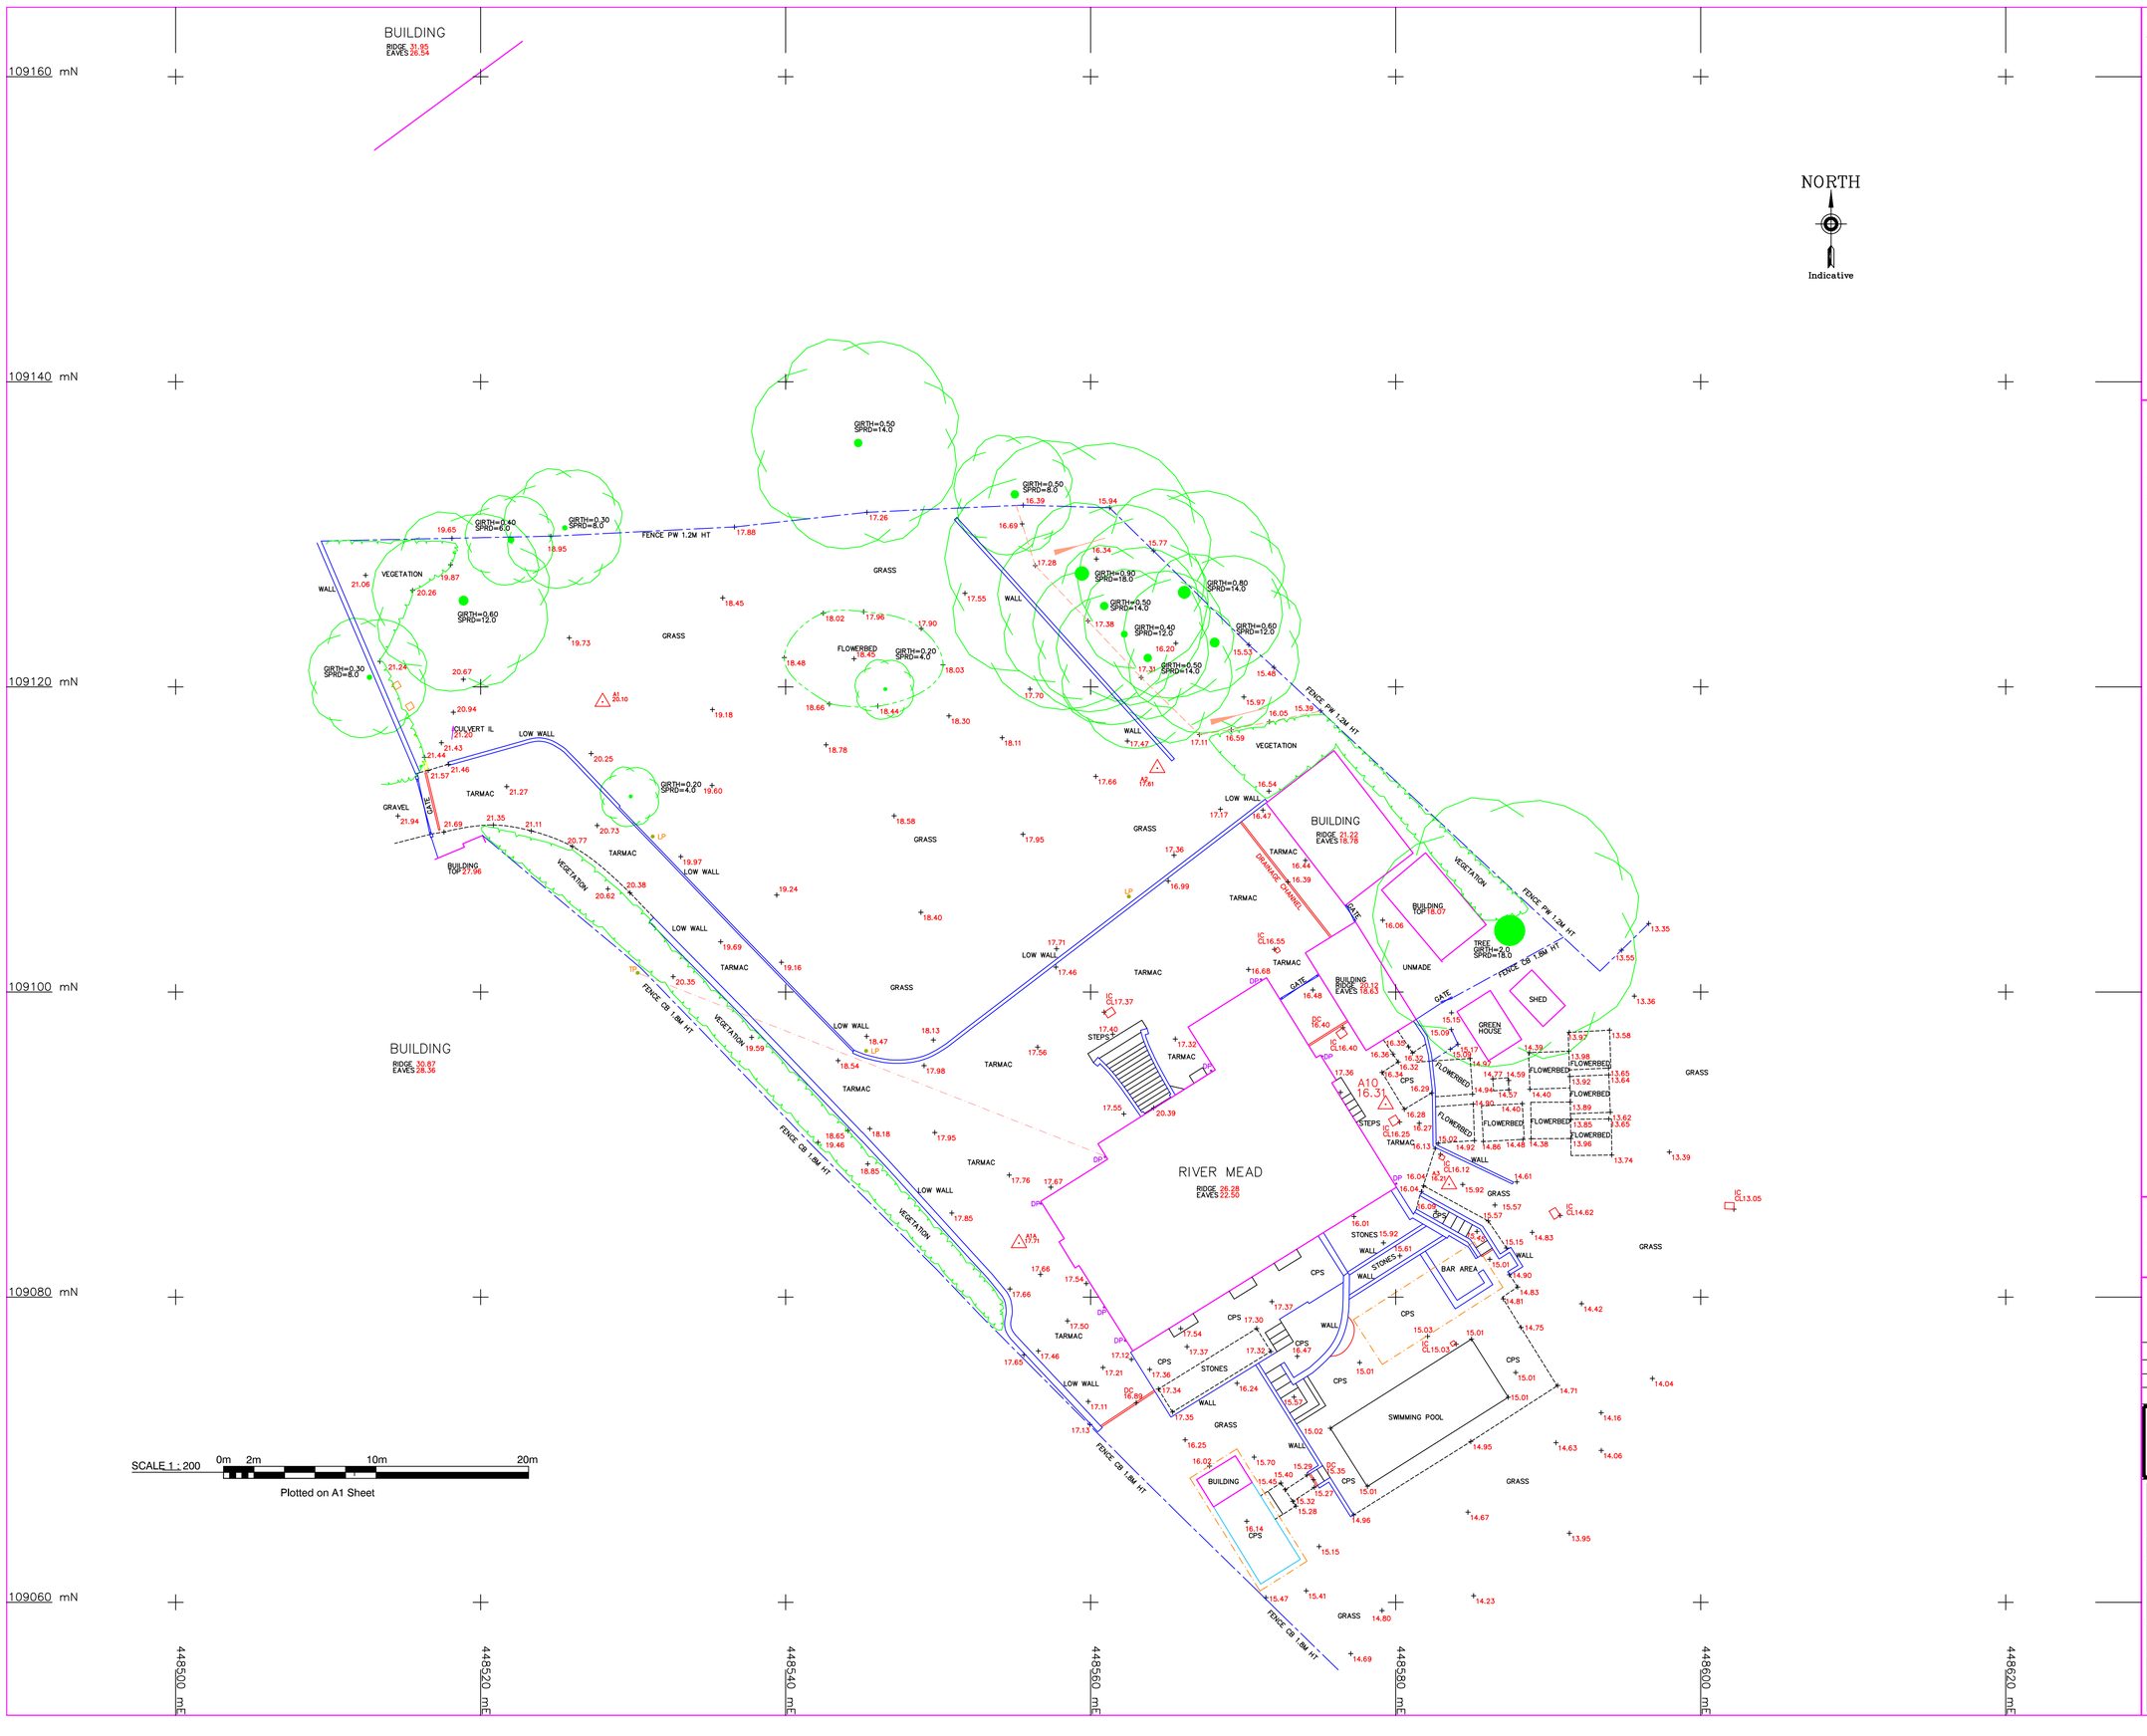


Topographical Abbreviations

A/R	Assumed Route	MKR	Marker
BH	Borehole	MT	Mercury Telecom Cover
BOL	Bollard	OHC	Overhead Cable
BT	British Telecom Cover	OHP	Overhead Pipe
BW	Barbed Wire Fence	OSBM	Ordnance Survey Bench Mark
BWK	Brickwork	PB	Post Box
CATV	Cable TV Cover	PGM	Permanent Ground Marker
CB	Close Boarded Fence	PR	Post & Rail Fence
CCTV	Closed Circuit TV	PW	Post & Wire Fence
CHLK	Chainlink Fence	PWM	Post & Wire Mesh Fence
CHPL	Chestnut Paling Fence	RE	Rodding Eye
CL	Cover Level	RG	Road Gully
CM	Cable Marker	RN	Road Name
CP	Catch Pit	RS	Road Sign
CPL	Catch Pit Base Level	RW	Retaining Wall
DIA	Diameter	RWP	Rain Water Pipe
DK	Drop Kerb	SAP	Sapling
DP	Down Pipe	SC	Stop Cock
EJB	Electricity Junction Box	SPR	Spread
EC	Electricity Cover	STA	Traverse Station
EP	Electricity Pole	SV	Stop Valve
ER	Earthing Rod	SVP	Soil Vent Pipe
FH	Fire Hydrant	SW	Storm Water
FIG	Feed Into Ground	TB	Telephone Box
FW	Foul Water	TBM	Temporary Bench Mark
GU	Gully	TFR	Taken From Records
GV	Gas Valve	THL	Threshold Level
H	Height	TJB	Telephone Junction Box
IC	Inspection Cover	TPT	Trial Pit
IL	Invert Level	TL	Traffic Light
IR	Iron Railing Fence	TP	Telephone Pole
KO	Kerb Outlet	UTL	Unable To Lift
LB	Litter Bin	UTT	Unable To Trace
LC	Lamp Column	VP	Vent Pipe
LP	Lamp Post	WKH	Water Key Hole
MH	Manhole	WM	Water Meter
		WV	Water Valve
		---	Approximate

Survey Station Information

STA No.	Easting	Northing	Level
STN A1	448527.999	109119.017	20.10
STN A1A	448555.298	109083.537	17.71
STN A2	448564.373	109114.675	17.61
STN A10	448579.347	109092.639	16.31

PLOTTING SCALE = A1 SHEET AT 1:200

All underground services information shown on this plan cannot be guaranteed and users should satisfy themselves of the type, size and route before commencing work on site.
Tree types shown on this drawing cannot be guaranteed and if critical should be verified by an arboriculturist.
Tree spreads and diameters are averages unless otherwise indicated.
This plan has been produced for the client detailed below or their appointed agent to an agreed specification and defines the limit of HSL liability

REV	DATE	DESCRIPTION	BY

REVISIONS

e-mail: mail@harrissurveys.co.uk

HARRIS GEOMATICS LTD

Project Title:	River Mead Salterns Lane Old Bursleden, SO31 8DH		
Drawing Title:	Topographic Survey		
Client	xx		
Dwg.No:	22014	Scale	1:200
Drawn	RG	Date	April. 2022

Note

ALL CO-ORDINATES RELATE TO ORDNANCE SURVEY GRID AND DATUM BY GPS OBSERVATIONS.