
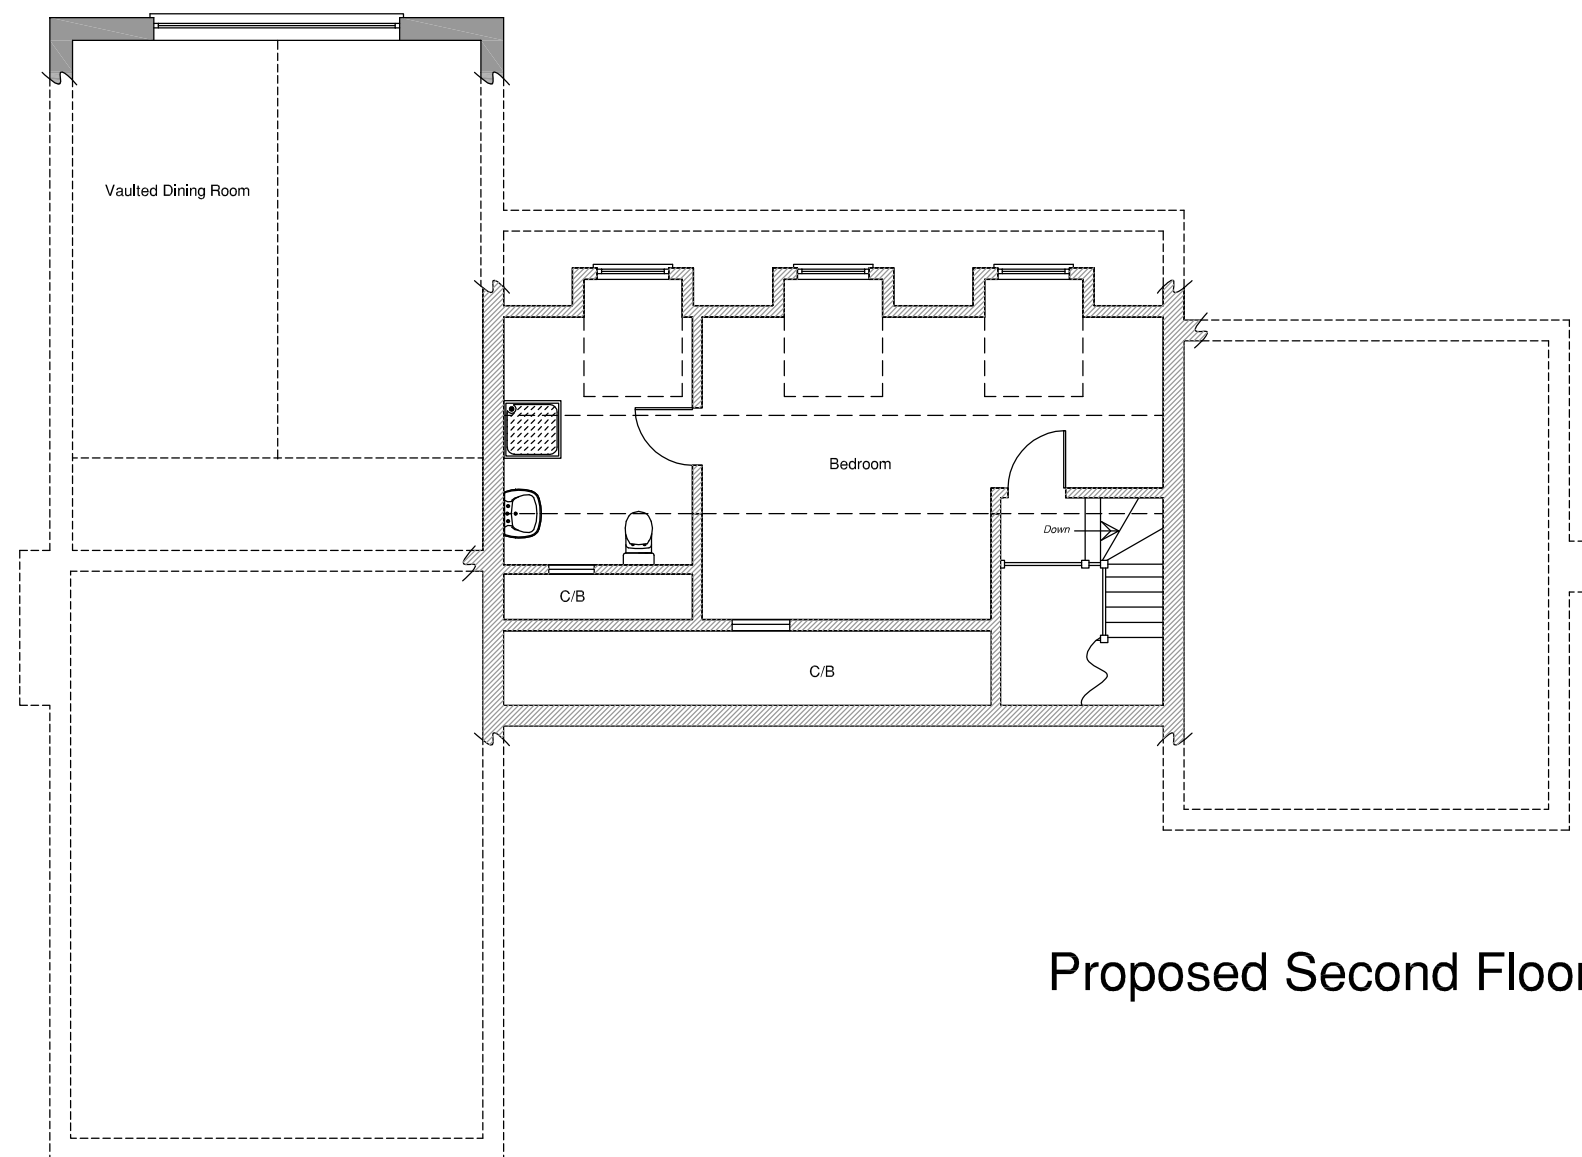
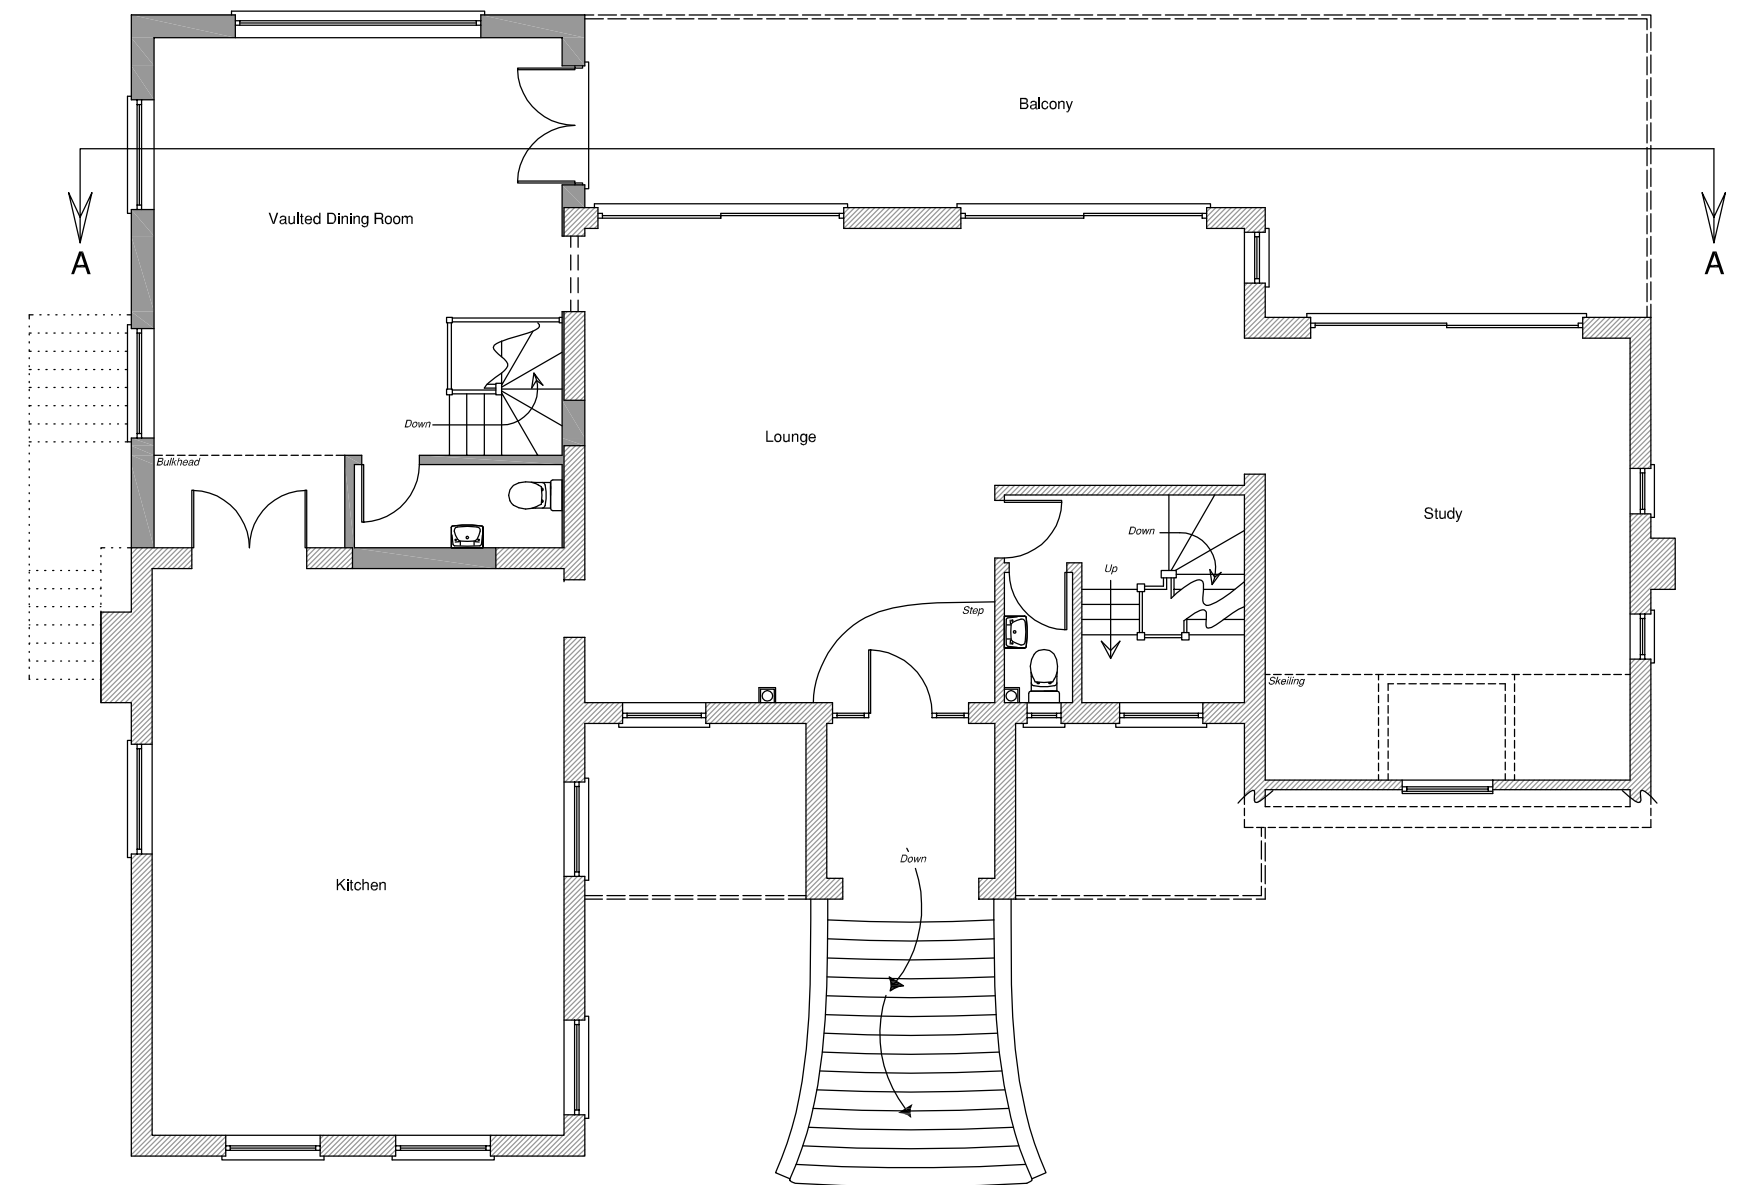


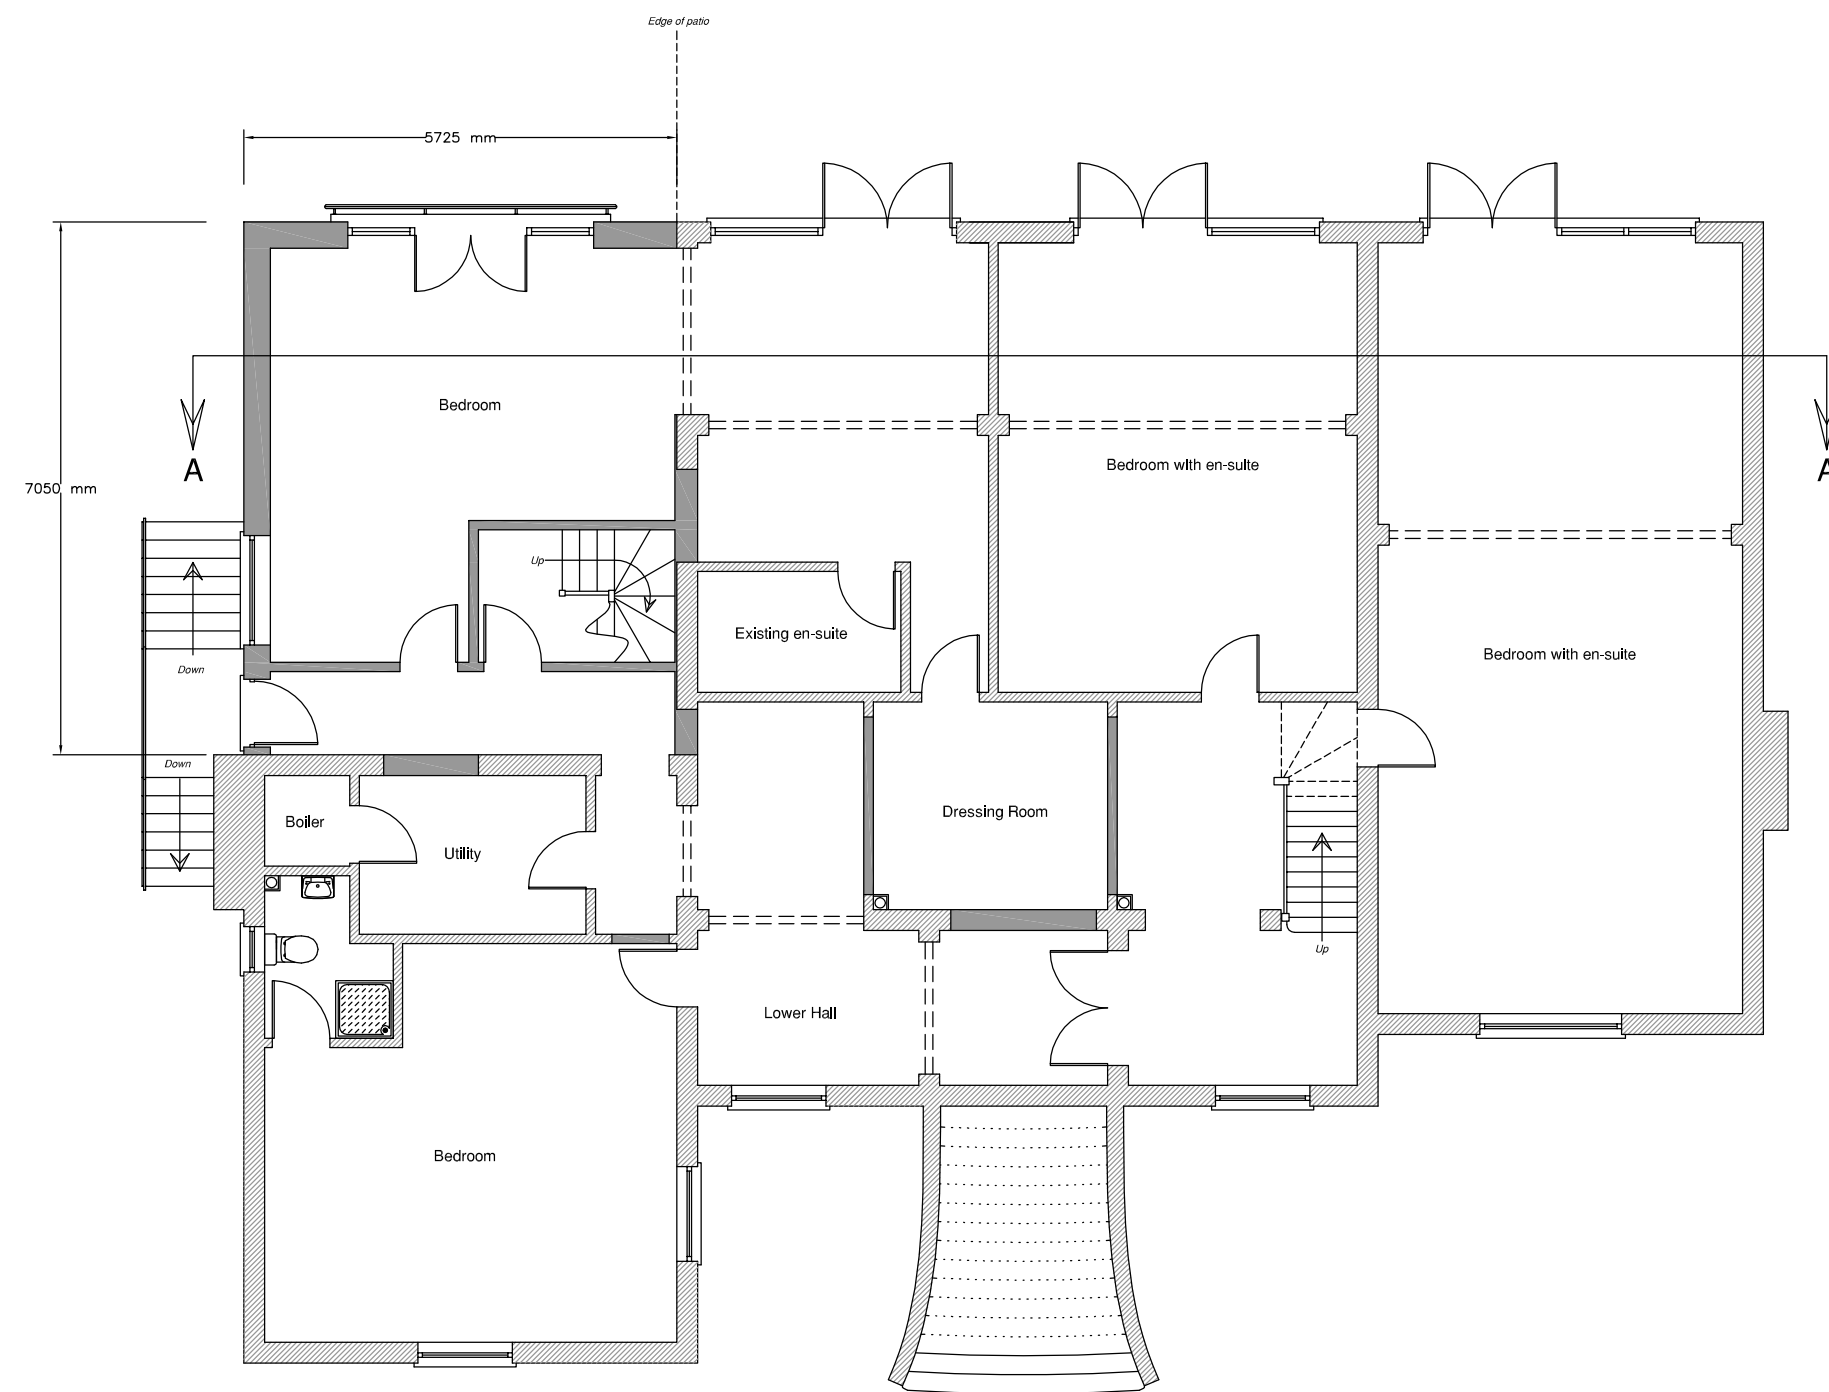

PROPOSED
EXISTING

FLOOR AREAS FOR RIVERMEAD

EXISTING

- ° Ground floor = 211.7 m²
- ° First floor = 147.4 m²
- ° Second floor = 54.0 m²
- ° Chalet = 34.5 m²
- ° Garage = 48.0 m²
- Total = 495.6 m²

PROPOSED

- ° Ground floor = 252.0 m²
- ° First floor = 184.8 m²
- ° Second floor = 54.0 m²
- ° Chalet = 34.5 m²
- ° Garage = 48.0 m²
- Total = 573.3 m²

PERCENTAGE INCREASE = 15.7 %

Proposed Layouts

Proposed Two Storey Rear
Extensions With Internal Alterations



1 Wordsworth Road
Southampton, SO15 5LX
Tel: 07803 079640

Project Name and Address

M Swallow Esq.
River Mead
Salterns Lane
Bursledon
Hampshire SO31 8DH

Project Rev.1

Date 26.10.11

Scale 1:100@A2

Sheet

3