



Northwest Elevation {Front}


MEASUREMENT VARIES
DUE TO CHANGING
GROUND LEVELS



Southeast Elevation {Rear}



Northeast Elevation {Side}

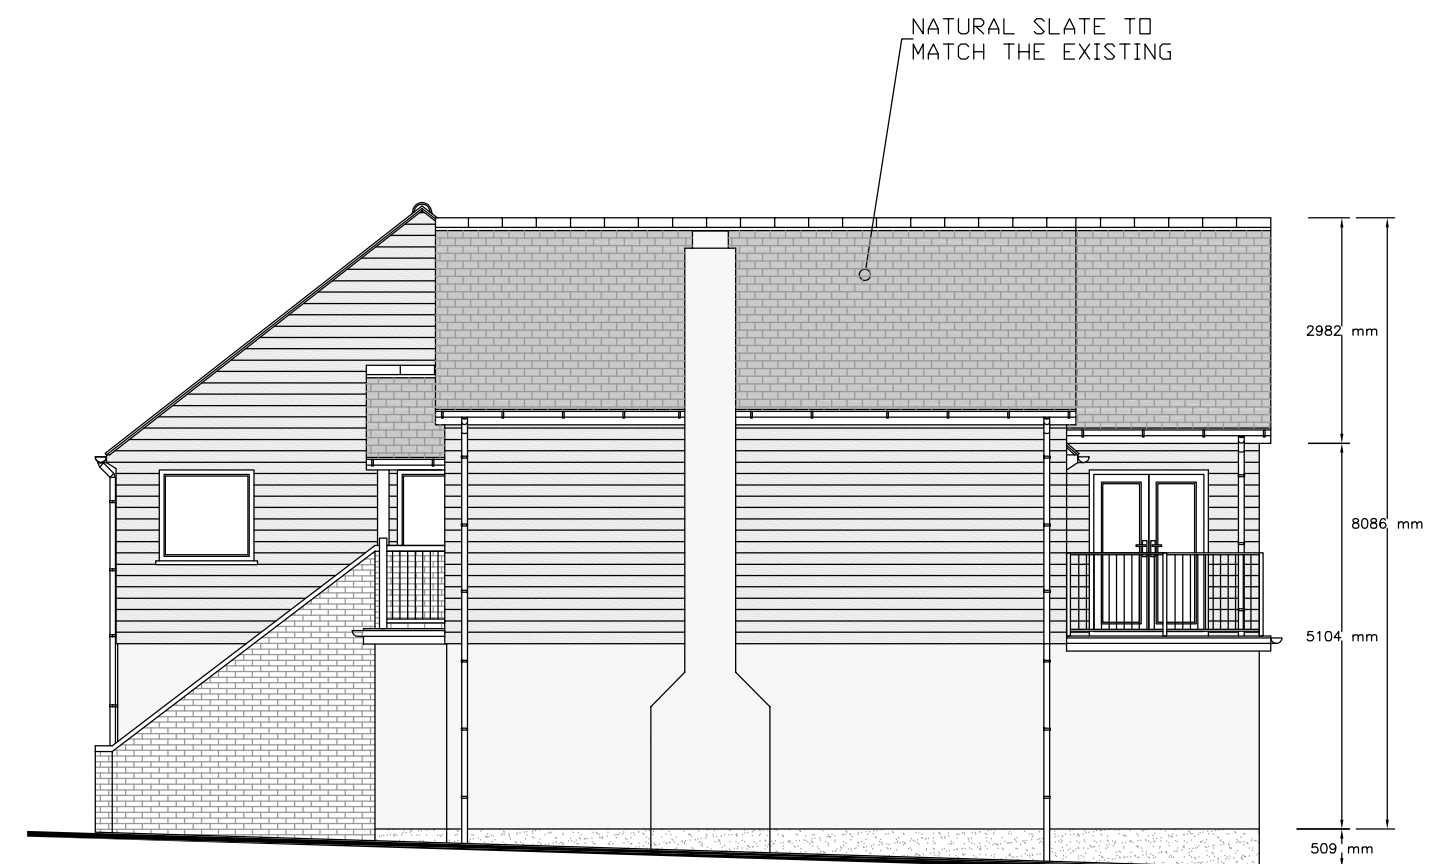

Southwest Elevation {Side}



1 Wordsworth Road
Southampton, SO15 5LX
Tel: 07803 079640

Project Name and Address
M Swallow Esq.
River Mead
Salterns Lane
Bursledon
Hampshire SO31 8DH

Project	Rev.1	Sheet 4
Date	31.08.12	
Scale	1:100@A2	

Proposed Elevations

Proposed Roof Alterations With Minor
Alterations To The First Floor Layout