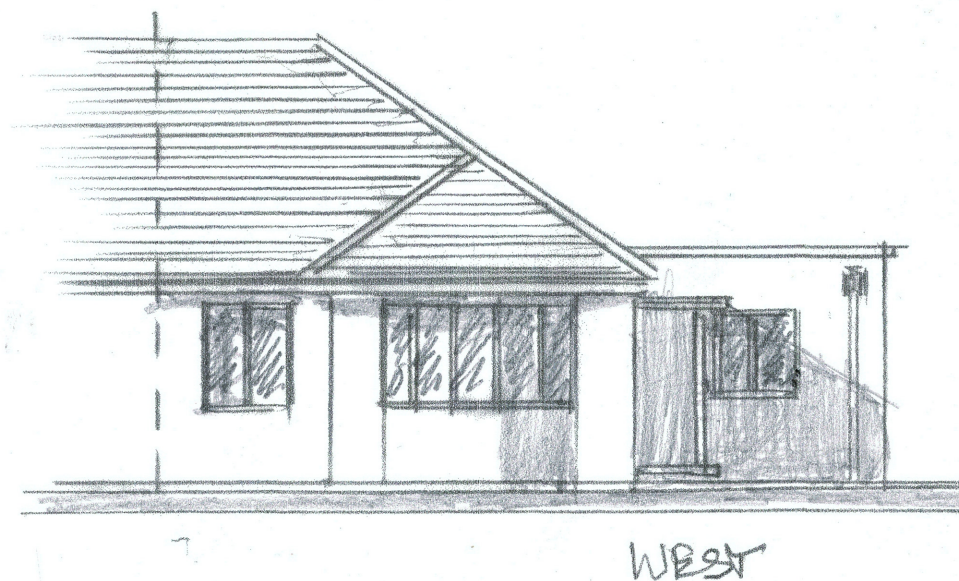
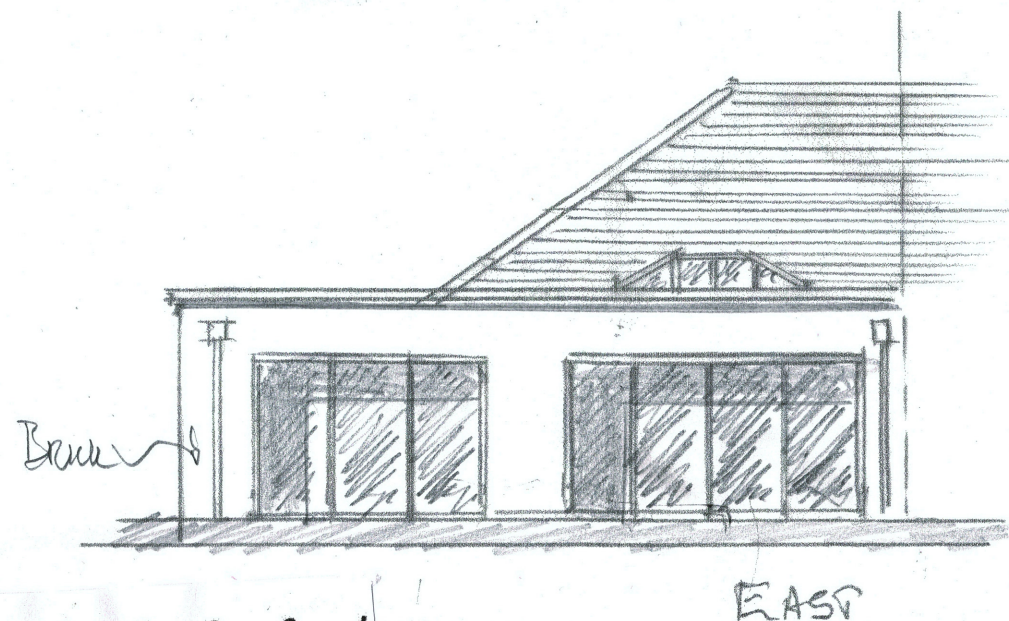
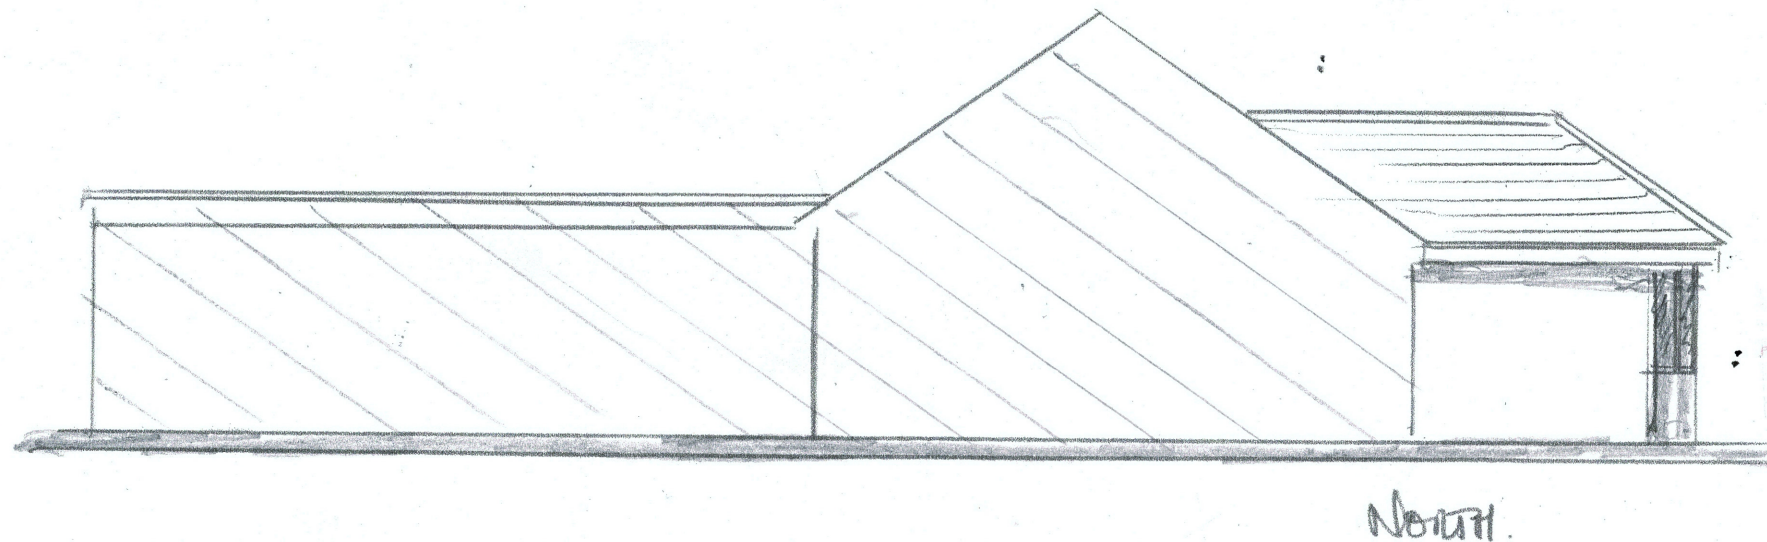
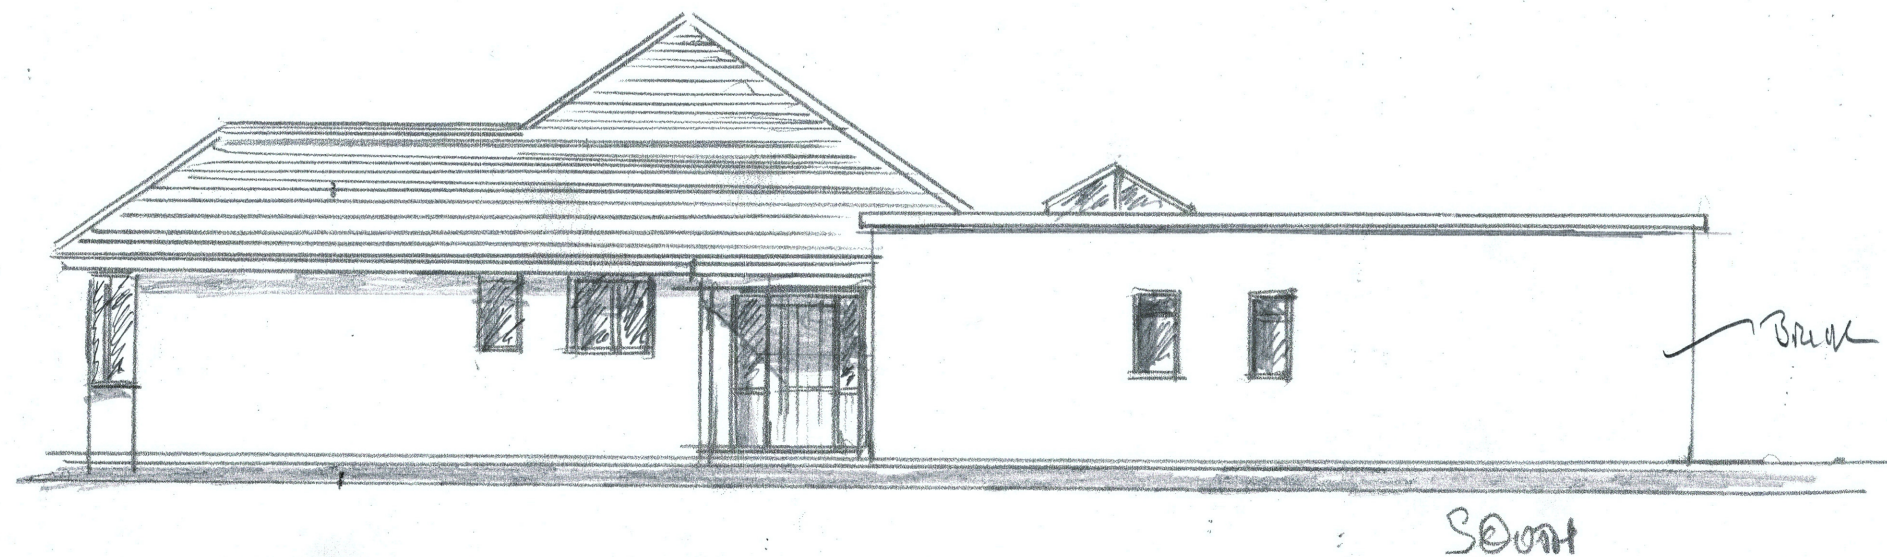


BARRY BOWHILL ARCHITECTURAL CONSULTANT 3 Itchen Building, Wallops Wood Sheardley Lane, Droxford, Hampshire SO21 3QY Tel: 01489 891558 Email: barry@barrybowhill.co.uk			
Project	9 ROGERS ROAD BISHOPSTOKE SO50 6DZ		
Client	MRS CAROLINE GALPIN		
Subject:	ELEVATIONS		
Date:	June 2022	Scale:	1 : 100 at A3
Rev:		Drg. No.	860/02
• Copyright reserved. • All dimensions are to be site confirmed and should not be scaled. • Verify all queries with the office.			