




Existing Ground Floor

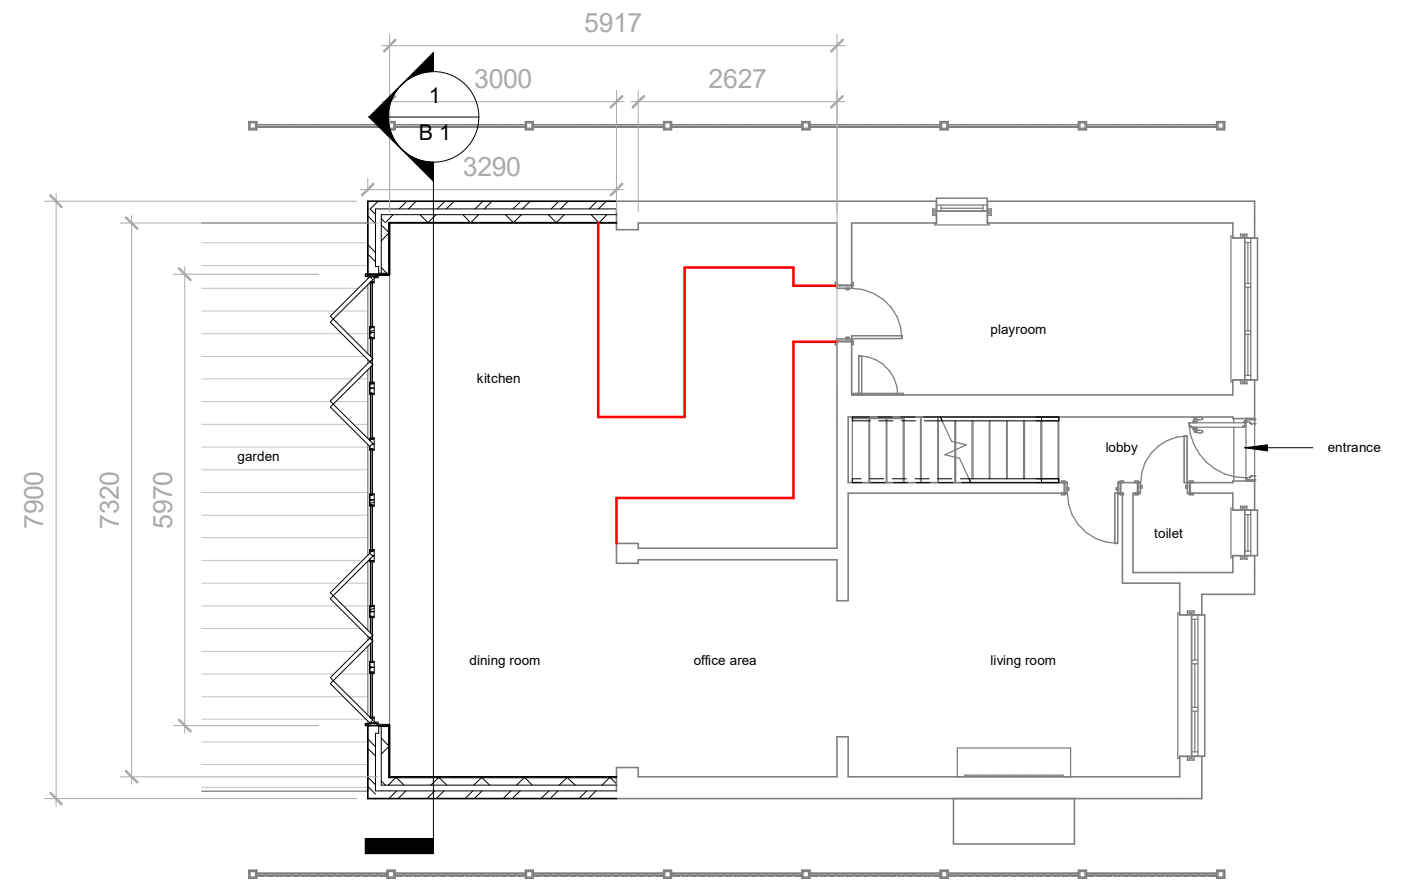

Proposed Ground Floor

1:500		50
1:200		20
1:100		10
1:50		5



All measurement to be checked on site prior to any commenment
(C) Copyright of Parkers Design (Southern) Limited. Any reproduction of these drawings will require written authority from the copyright owner.

Parkers Design Limited - The Studio @ 90, PO9 2PR

www.pexd.co.uk - info@parkersdesign.com - 07776 008822

PROJECT

47 Astral Gardens SO31 4RQ

SHEET

Ground Floor

CLIENT

Childs

Date

Issue Date

Scale (@ A3)

1 : 100

Drawn by

SW

DRAWING NUMBER

REV

Checked by

SR

P 1