


Location Plan

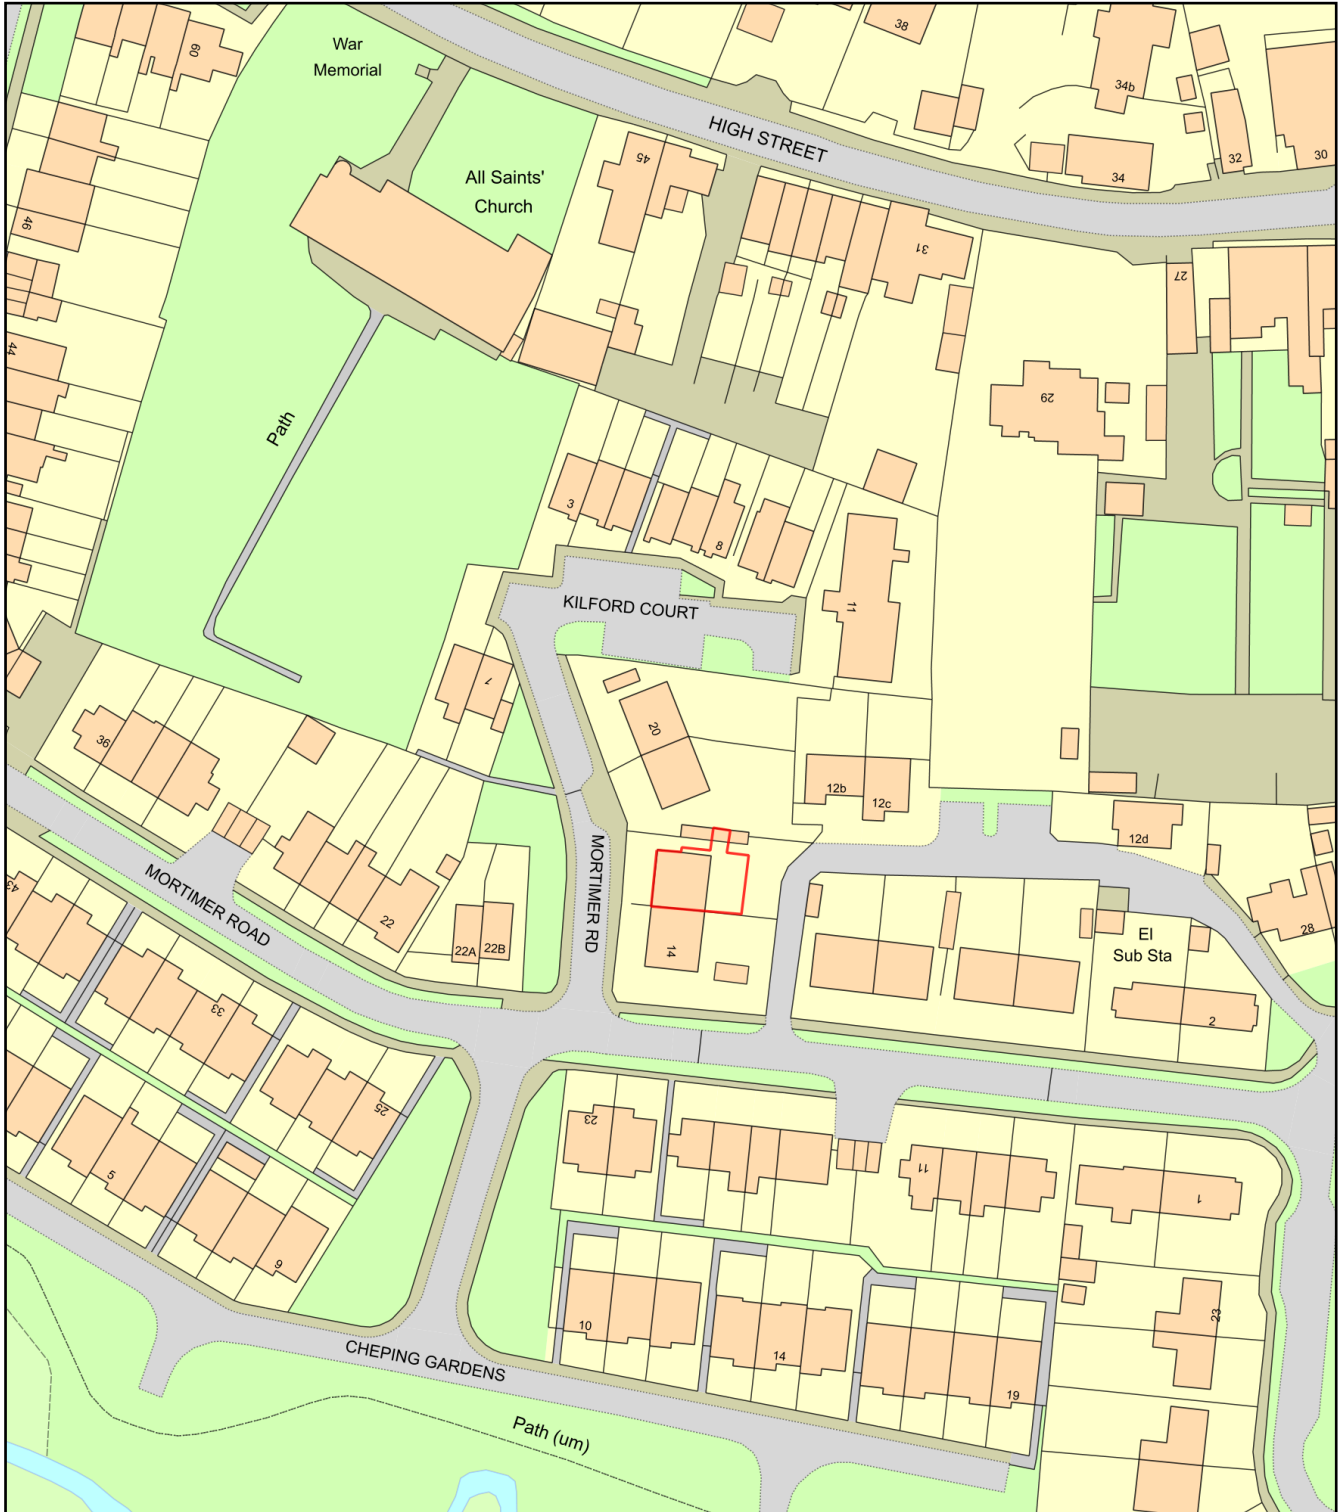

0 50
Metres



Plan Produced for: Eastleigh Borough Council

Date Produced: 17 Jun 2022

Plan Reference Number: TQRQM22168181152872

Scale: 1:1250 @ A4