




roof
WINDOW

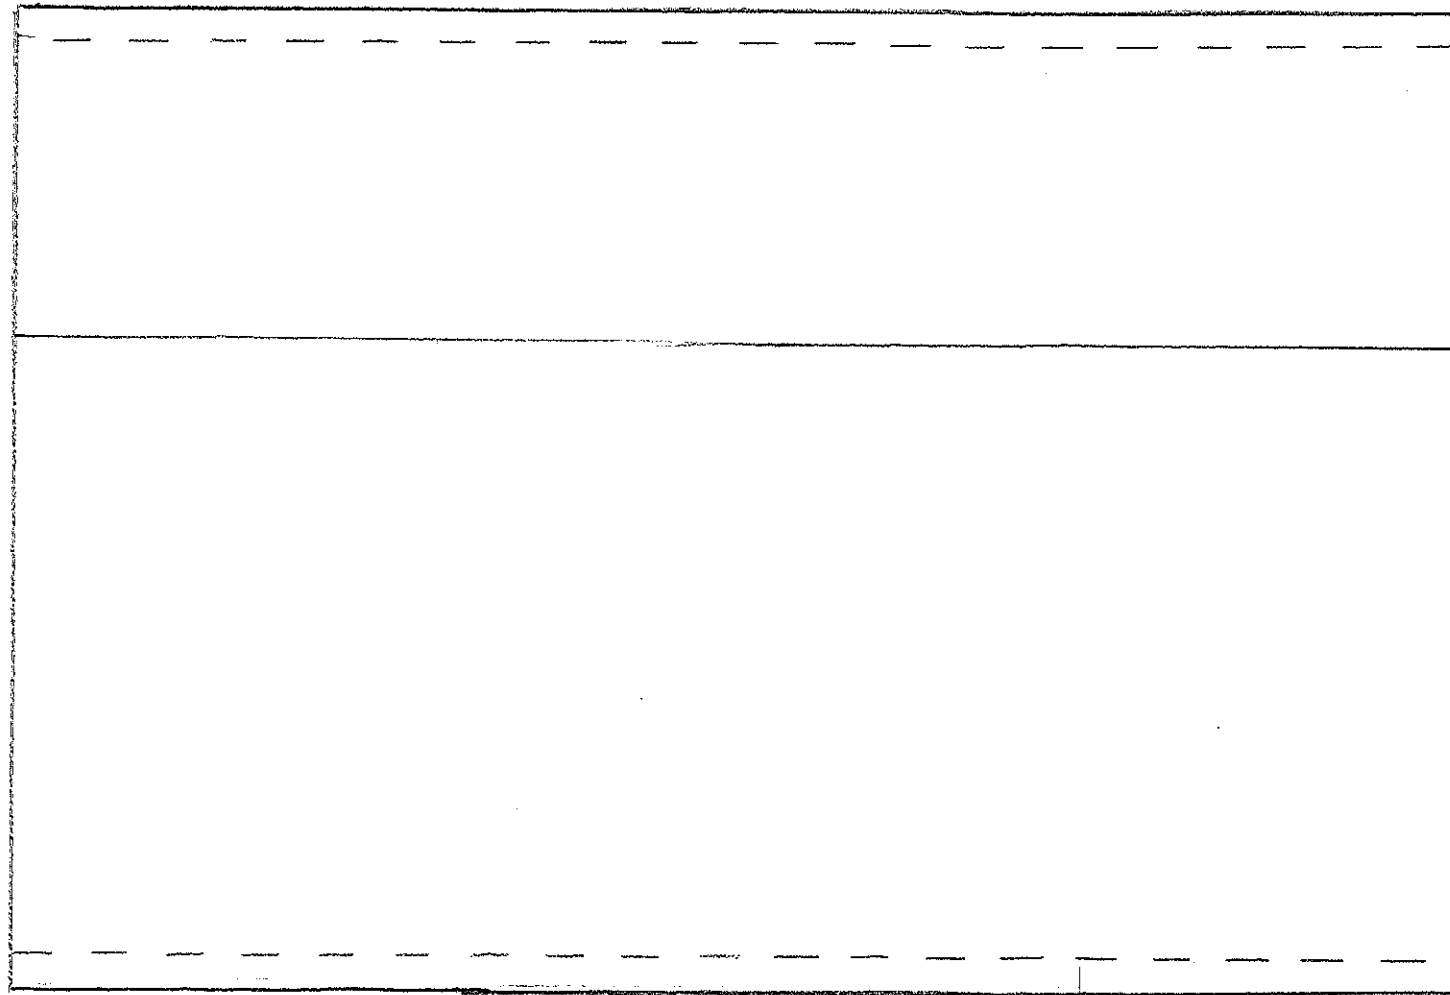

Proposed
Roof
Plan

Scale
1:50