



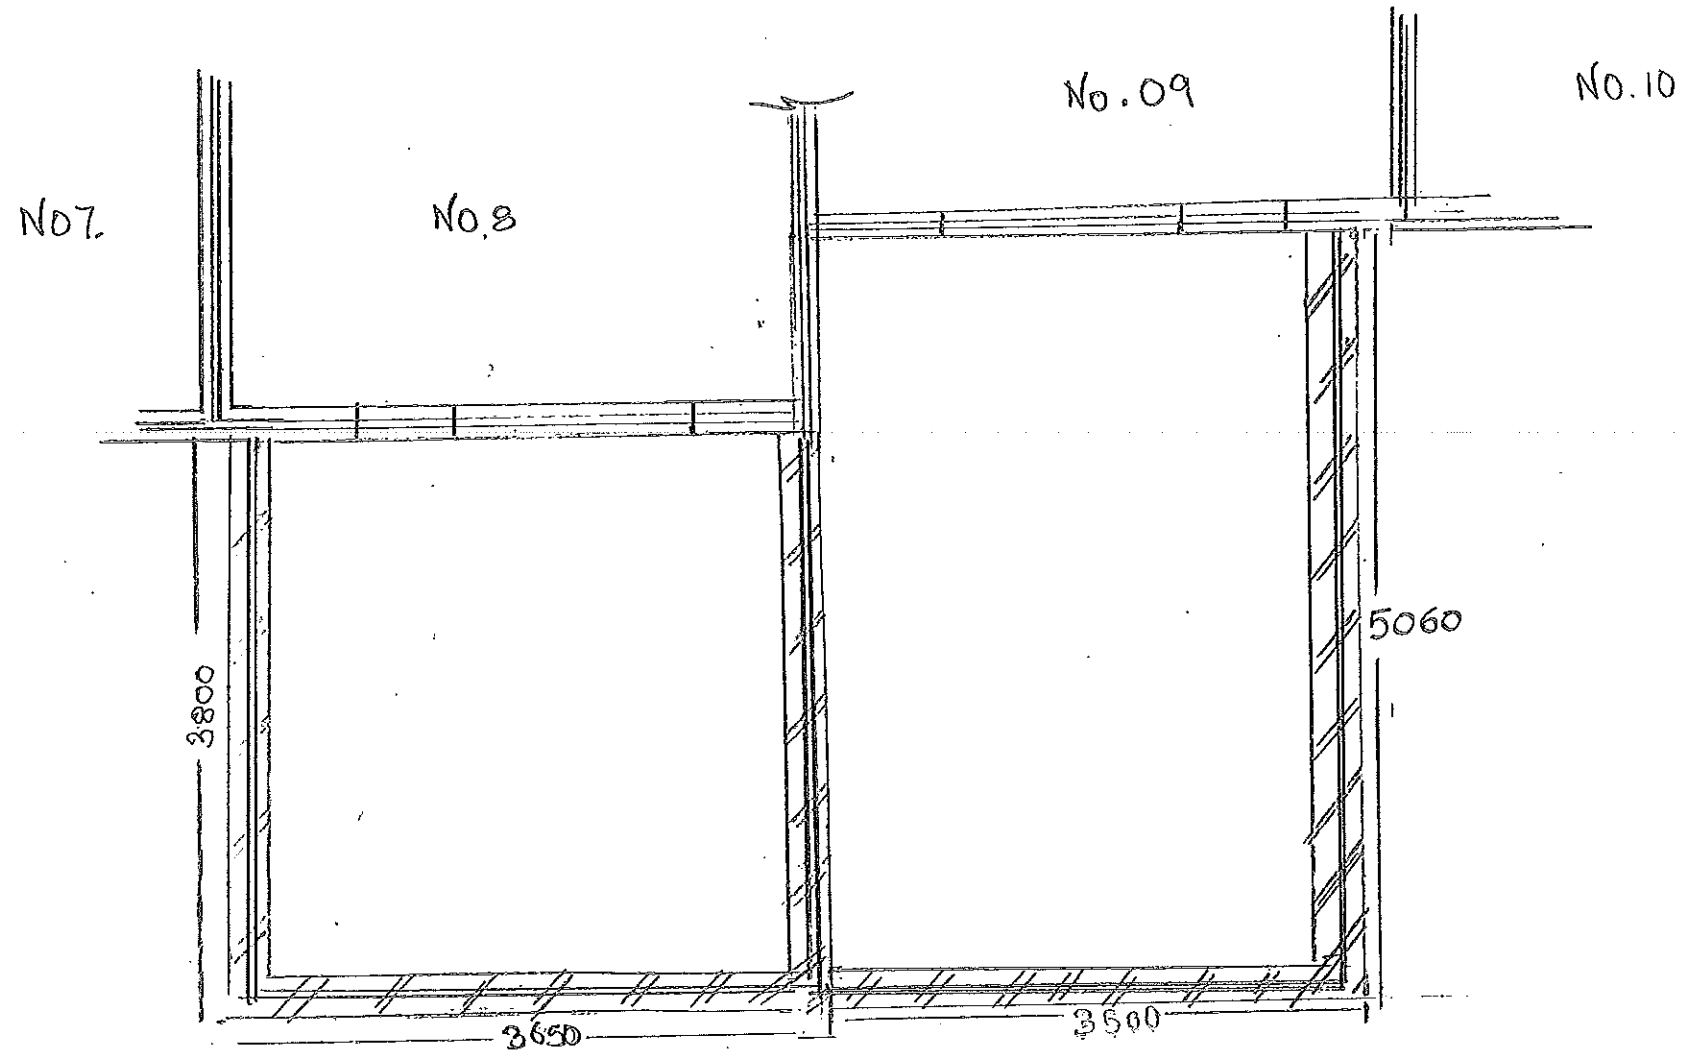

INDICATIVE RELATIONSHIP TO
NEW EXTENSION ON NO. 9.
WITH NEW PARTY WALL EXTENSION.

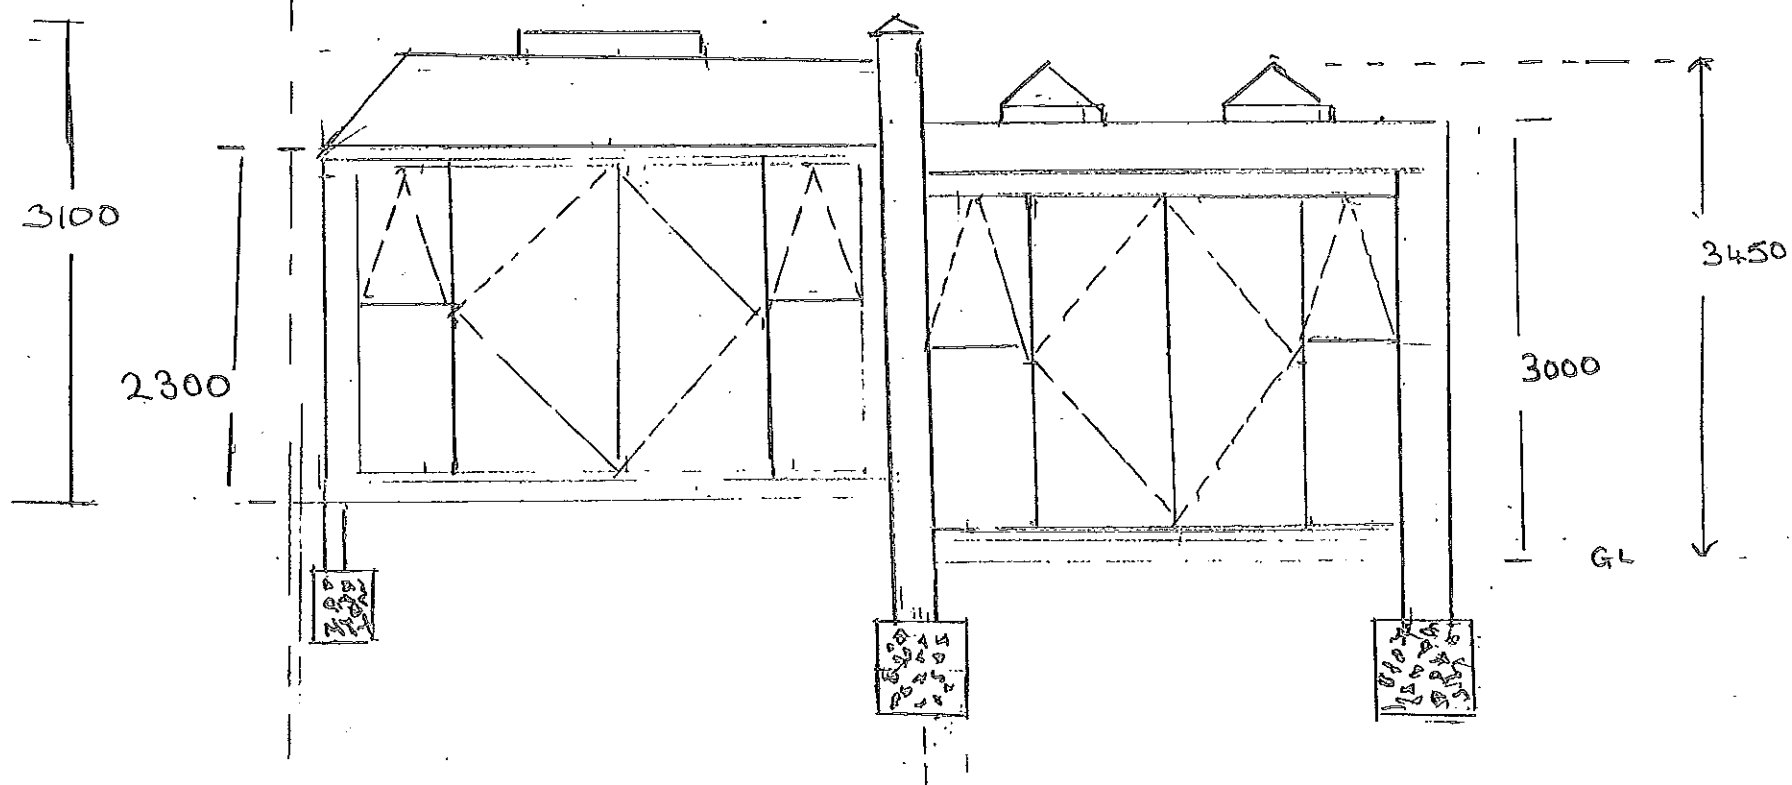

Dwg. M&O1 1:500
A3
NO 8 MERCURY GARDENS
HAMBLE SO31 4NZ