


40 Shakespeare Road Eastleigh Hants SO50 4GA

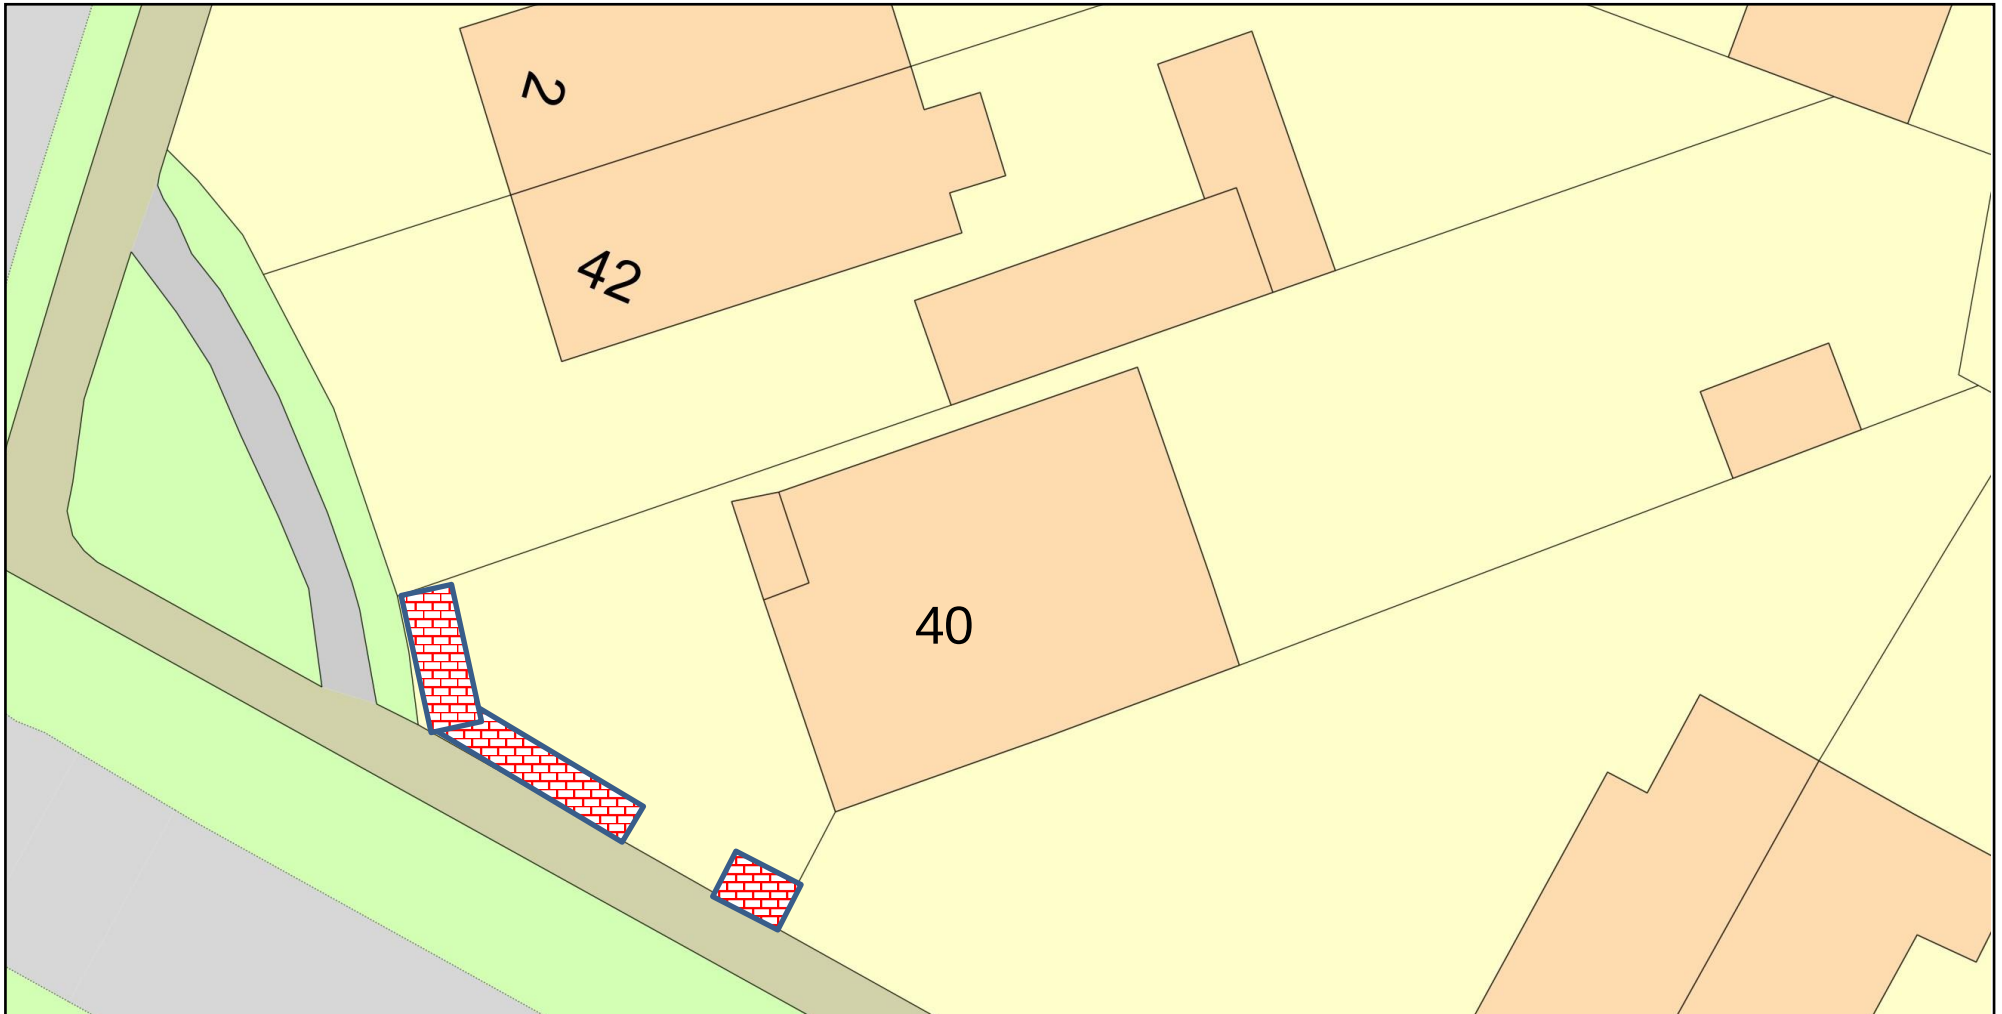

0 10
Metres



Plan Produced for: To show Wall Location

Date Produced: 17 Jun 2022

Plan Reference Number: TQRQM22168211342316

Scale: 1:200 @ A4

© Crown copyright and database rights 2021 OS 100042766