
Applicant Name	Applicant Address	Application	Application Number	Case Officer	Scale
Graham and Marie Woolford	40 Shakespeare Road Eastleigh SO 4GA	Retrospective - Boundary Wall & Fence	H/22/93044	Sangita Thapa	1:50

FRONT ELEVATION

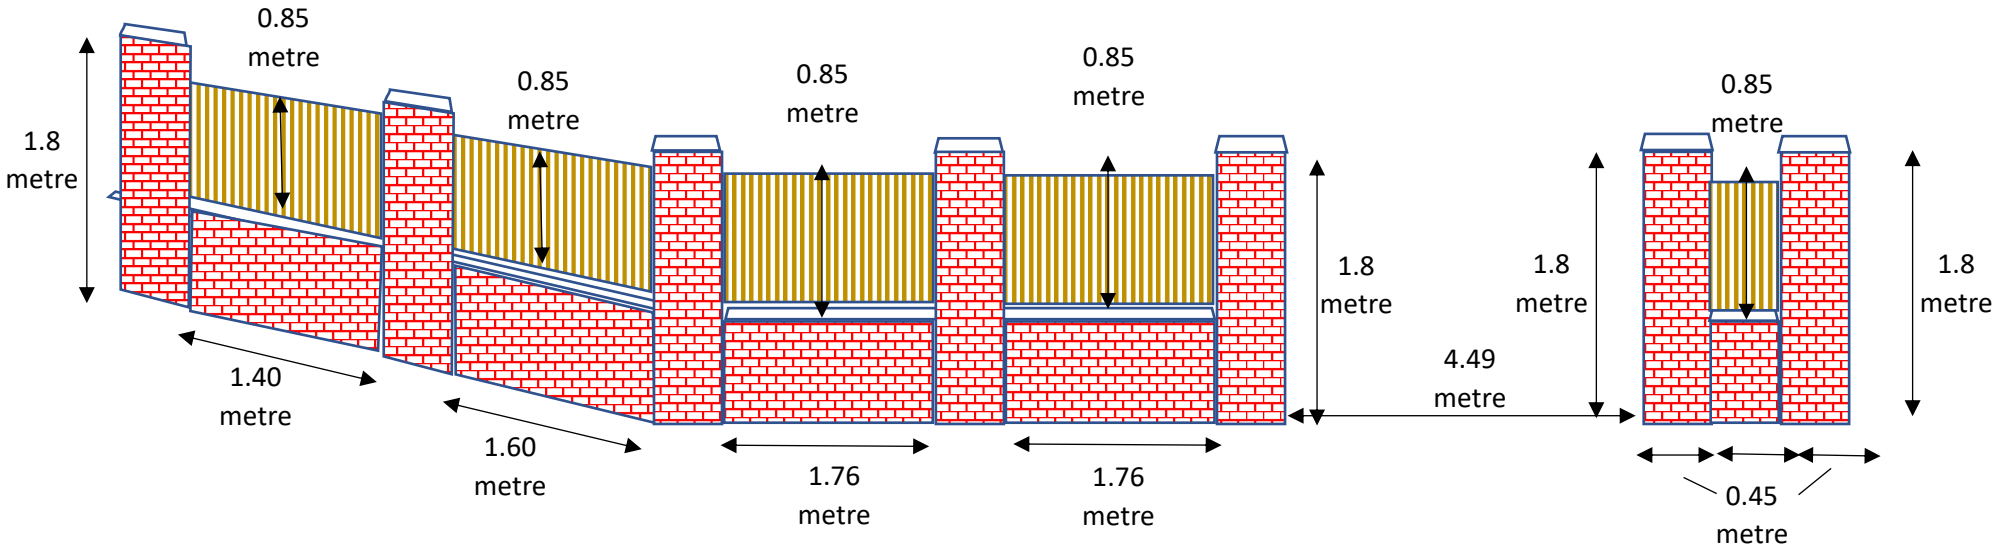

Footings 300 x 300