


40 Shakespeare Road Eastleigh Hants SO50 4GA

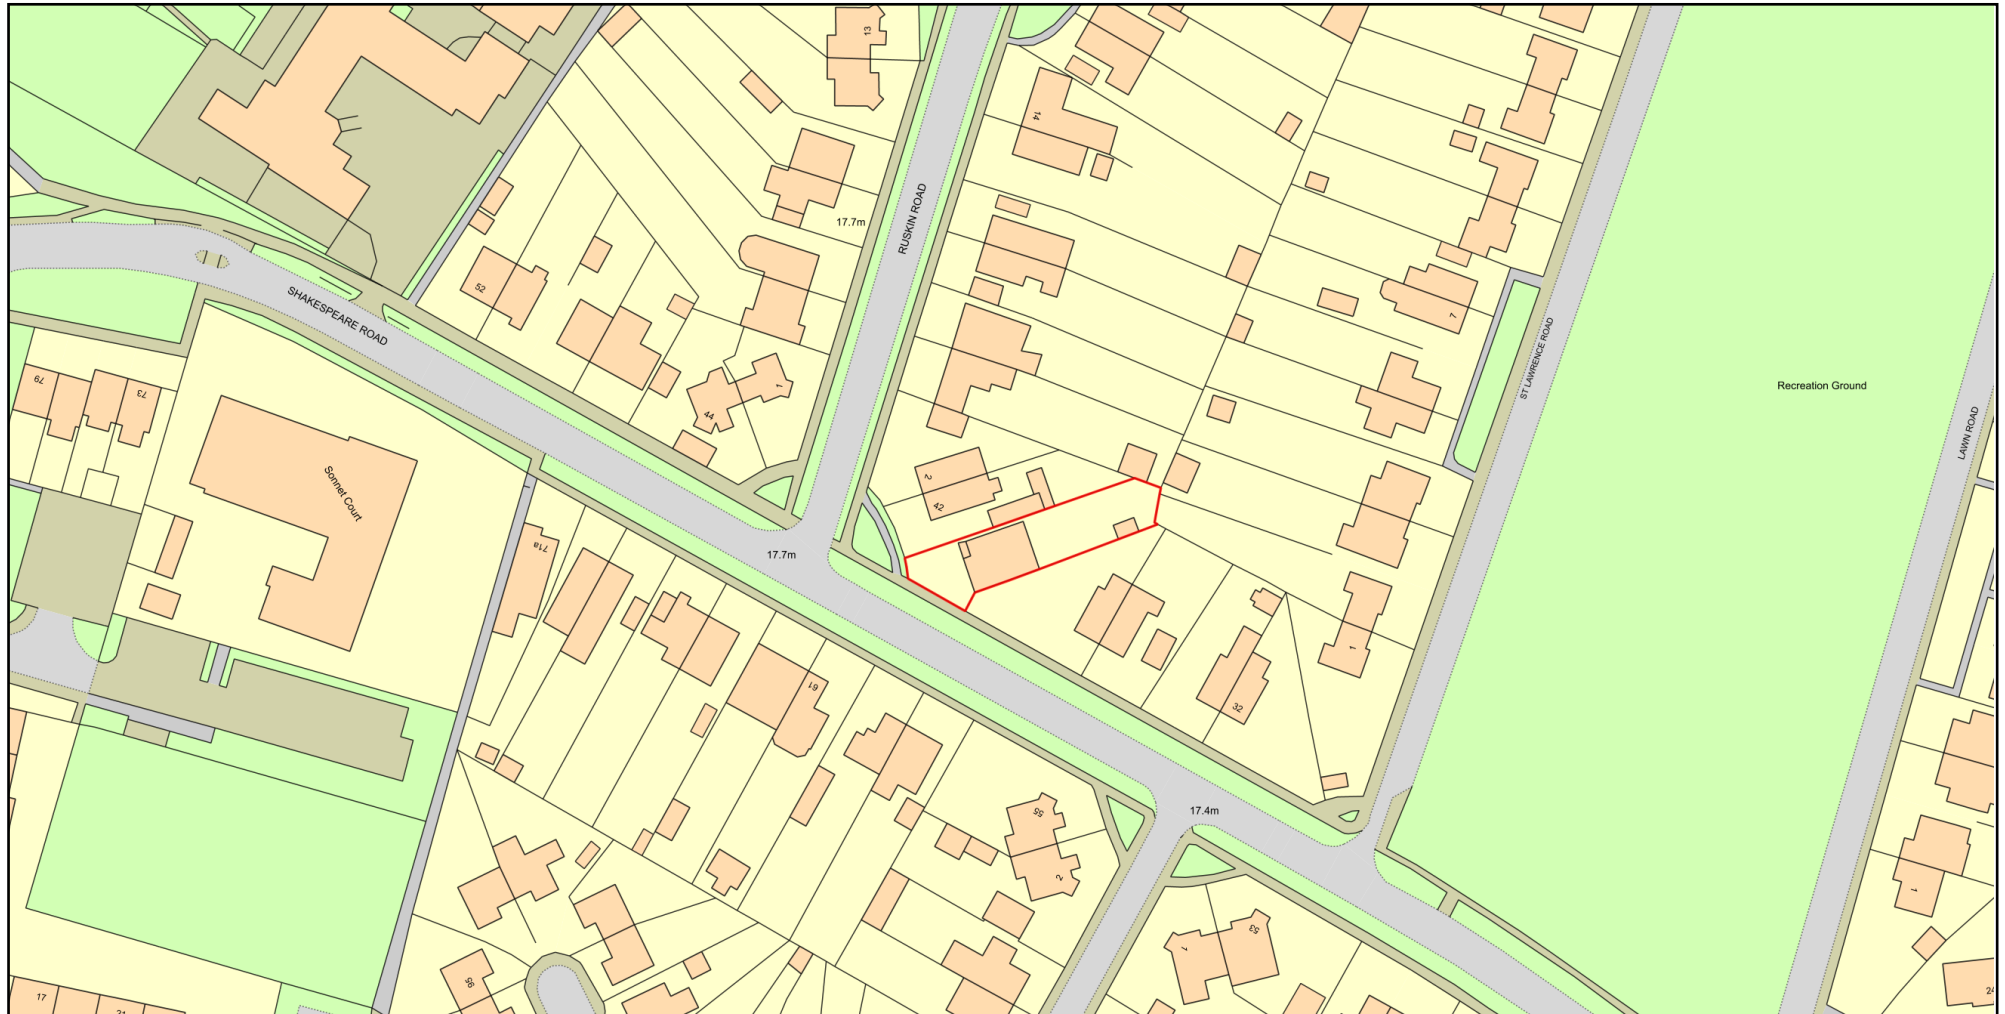

0 50
Metres



Plan Produced for: Graham Woolford

Date Produced: 24 May 2022

Plan Reference Number: TQRQM22130113745261

Scale: 1:1250 @ A4

© Crown copyright and database rights 2021 OS 100042766