


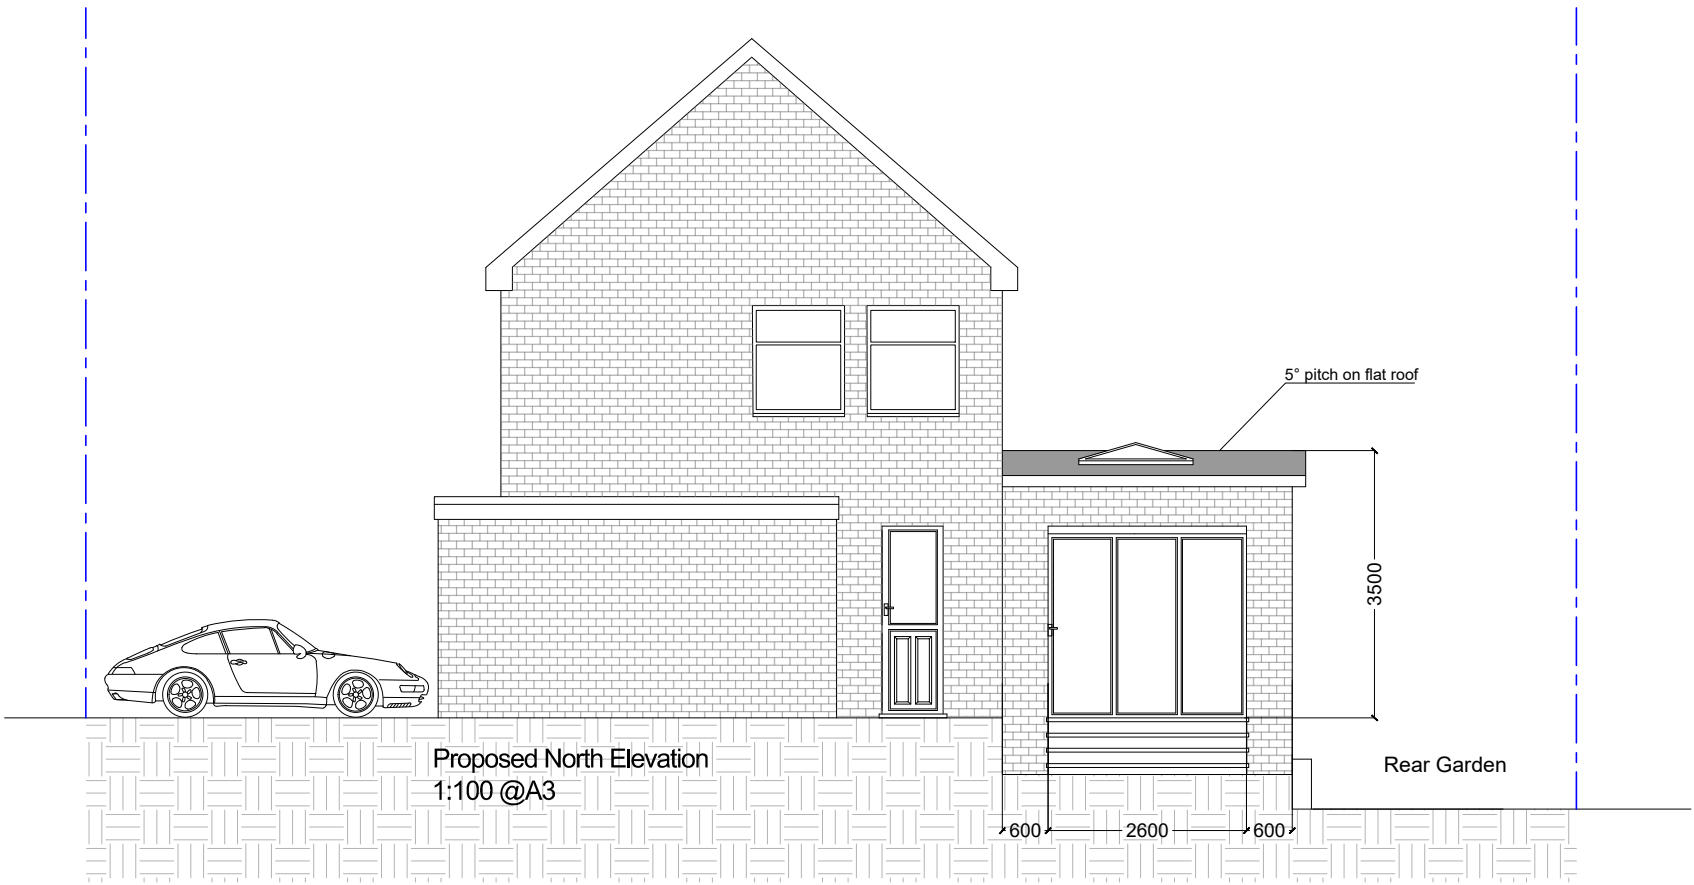

- NOTES:
1. ANY DISIMILAR METALS TO BE ISOLATED WITH BARRIER TAPE
 2. ANY DOUBT OF THE CONTENTS OF THIS DRAWING PLEASE CONTACT THE DESIGN OFFICE
 3. THIS DRAWING TO BE READ IN CONJUNCTION WITH ALL OTHER CONTRACT DRAWINGS
 4. ENSURE THAT ALL STEELWORK IS CHECKED PRIOR TO THE COMMENCEMENT OF OUR WORKS
 5. UNLESS OTHERWISE STATED, ALL FIXINGS TO BE AT 450mm CENTRES
 6. ALL STEEL DETAILS ARE INDICATIVE ONLY AND SUBJECT TO CHANGE.
 7. PLEASE SEE FIXING SPECIFICATION DRAWINGS.



19 St James Park road, Shirley,
Southampton, SO16 6HL
TEL: 077 4569 6432
E-MAIL: info@naplanning.co.uk
WEB: www.naplanning.co.uk

Project		
13 Maddoxford Waybotley, Southampton		
Drawing		
Single Story Rear Extension		
Title		
Existing & Proposed North Elevation		
Drawing Status:		
Scale	Drawn	Date
1:100 @ A3	N.ALI	27.05.2022
Drawing/Job No	Revision	
250	P3	