



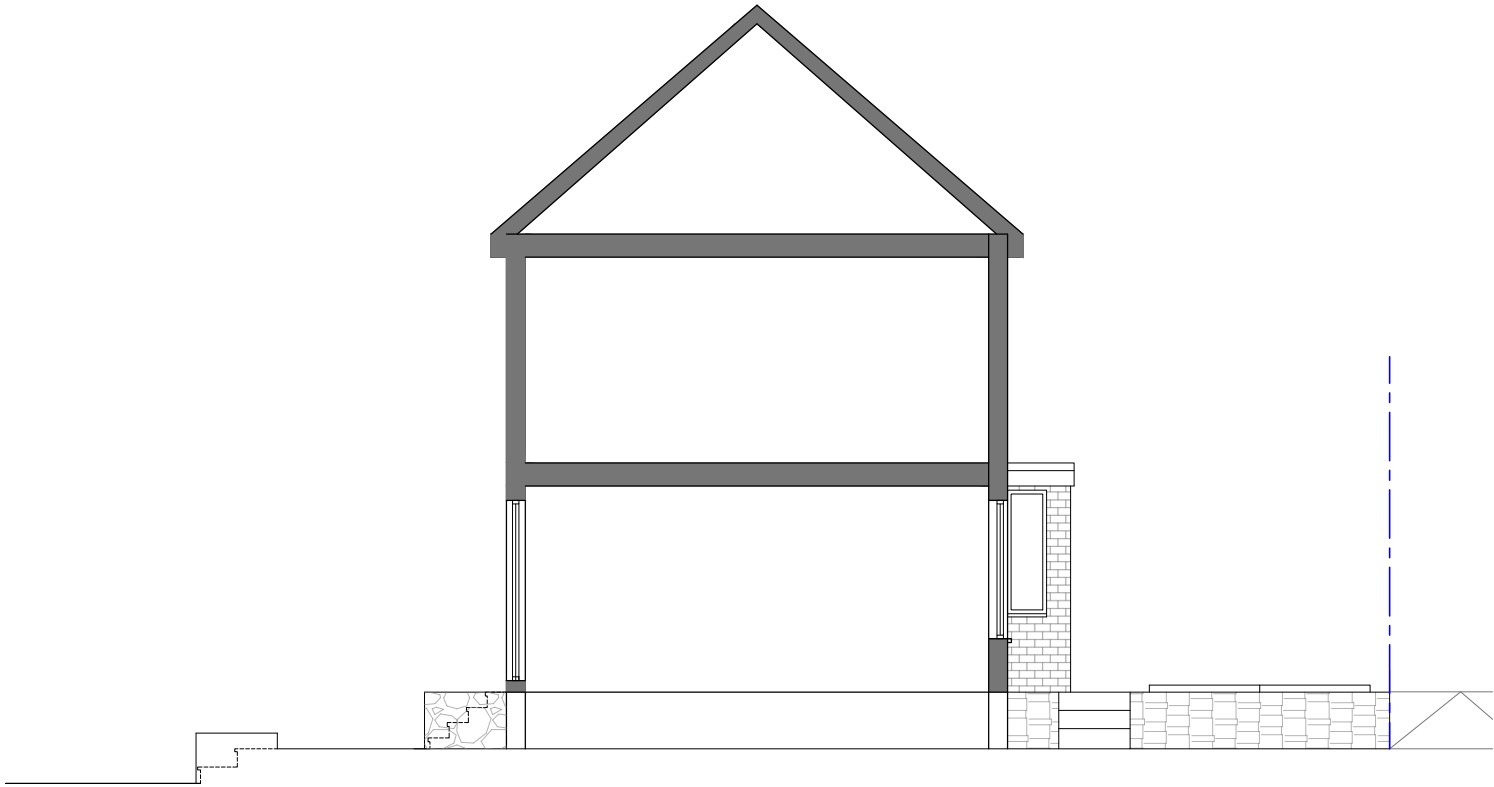

Existing Section A
1:100 @A3

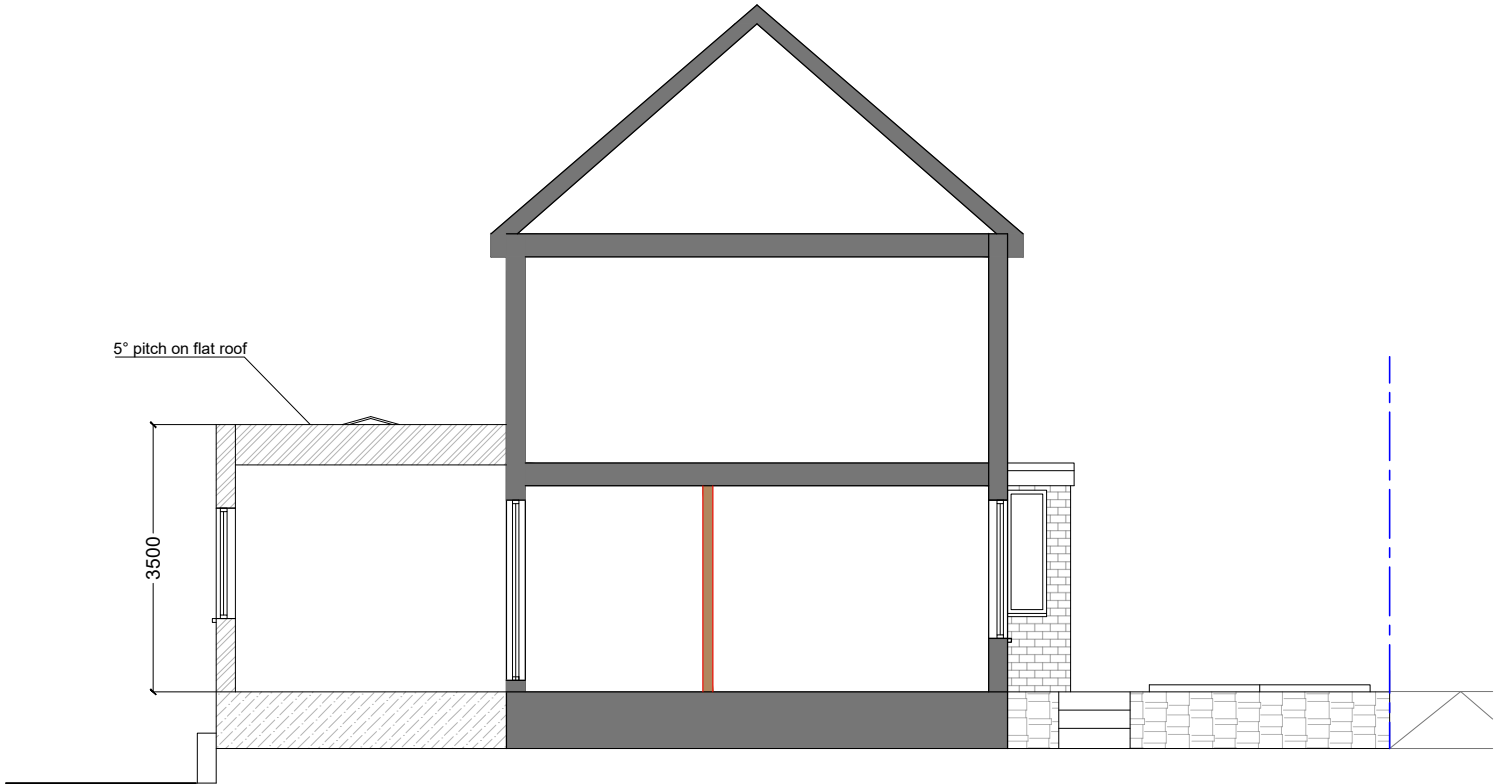

Proposed Section A
1:100 @A3

- NOTES:
1. ANY DISIMILAR METALS TO BE ISOLATED WITH BARRIER TAPE
 2. ANY DOUBT OF THE CONTENTS OF THIS DRAWING PLEASE CONTACT THE DESIGN OFFICE
 3. THIS DRAWING TO BE READ IN CONJUNCTION WITH ALL OTHER CONTRACT DRAWINGS
 4. ENSURE THAT ALL STEELWORK IS CHECKED PRIOR TO THE COMMENCEMENT OF OUR WORKS
 5. UNLESS OTHERWISE STATED, ALL FIXINGS TO BE AT 450mm CENTRES
 6. ALL STEEL DETAILS ARE INDICATIVE ONLY AND SUBJECT TO CHANGE.
 7. PLEASE SEE FIXING SPECIFICATION DRAWINGS.



NA PLANNING LTD

19 St James Park road, Shirley,
Southampton, SO16 6HL
TEL: 077 4569 6432
E-MAIL: info@naplanning.co.uk
WEB: www.naplanning.co.uk

Project
13 Maddoxford Waybotley,
Southampton

Drawing
Single Story Rear Extension

Title
Existing & Proposed Section A

Drawing Status:		
Scale 1:100 @ A3	Drawn N.ALI	Date 27.05.2022
Drawing/Job No 250		Revision P3