


- General Notes
- This drawing has been prepared for sole purpose of obtaining planning permission.

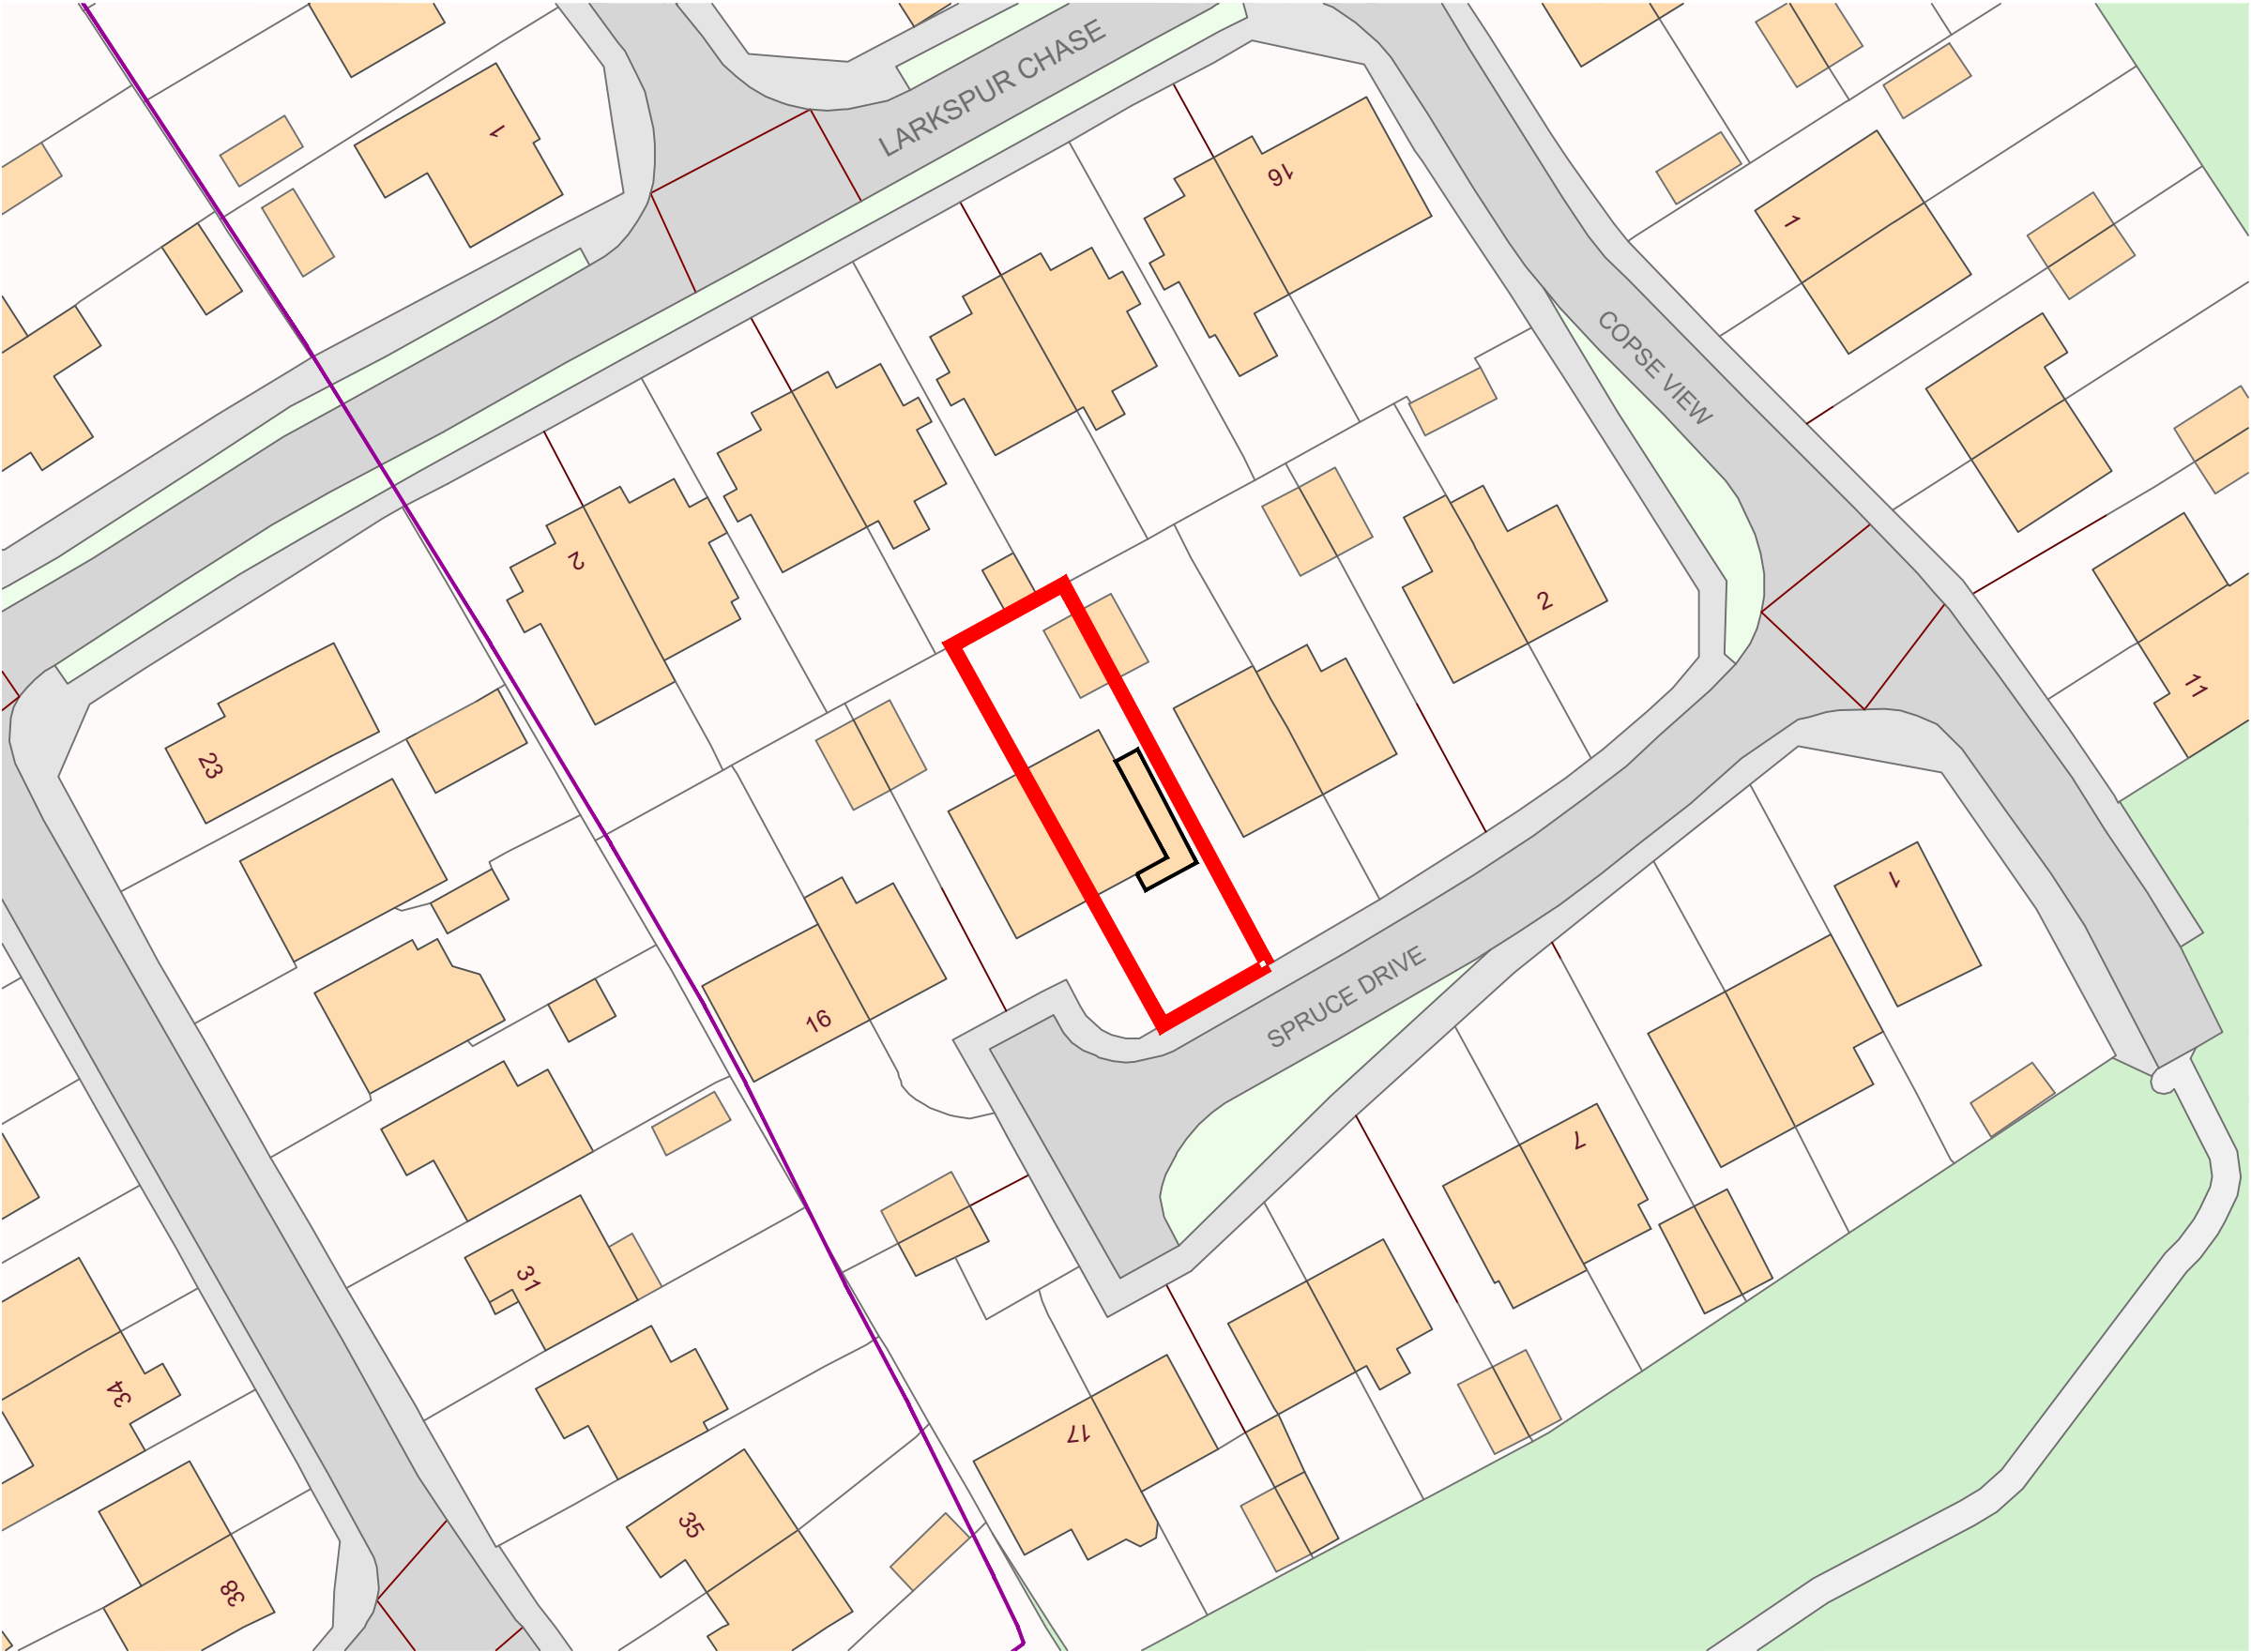

A3
ORIGINAL
PLOT SIZE



NR		DATE	DESCRIPTION	
REVISIONS				
STAGE			PLANNING	
CLIENT				
ADDRESS			10 SPRUCE DRIVE, THORNHILL, SOUTHAMPTON, SO19 6DU	
DRAWING TITLE			BLOCK PLAN	
DRAWN BY	DATE	SCALE	PAPER SIZE	
JR	FEB'22	1:500	A3	
CHECKED BY	DRAWING NUMBER	REV.		
JR	11006-P-BLK	-		