

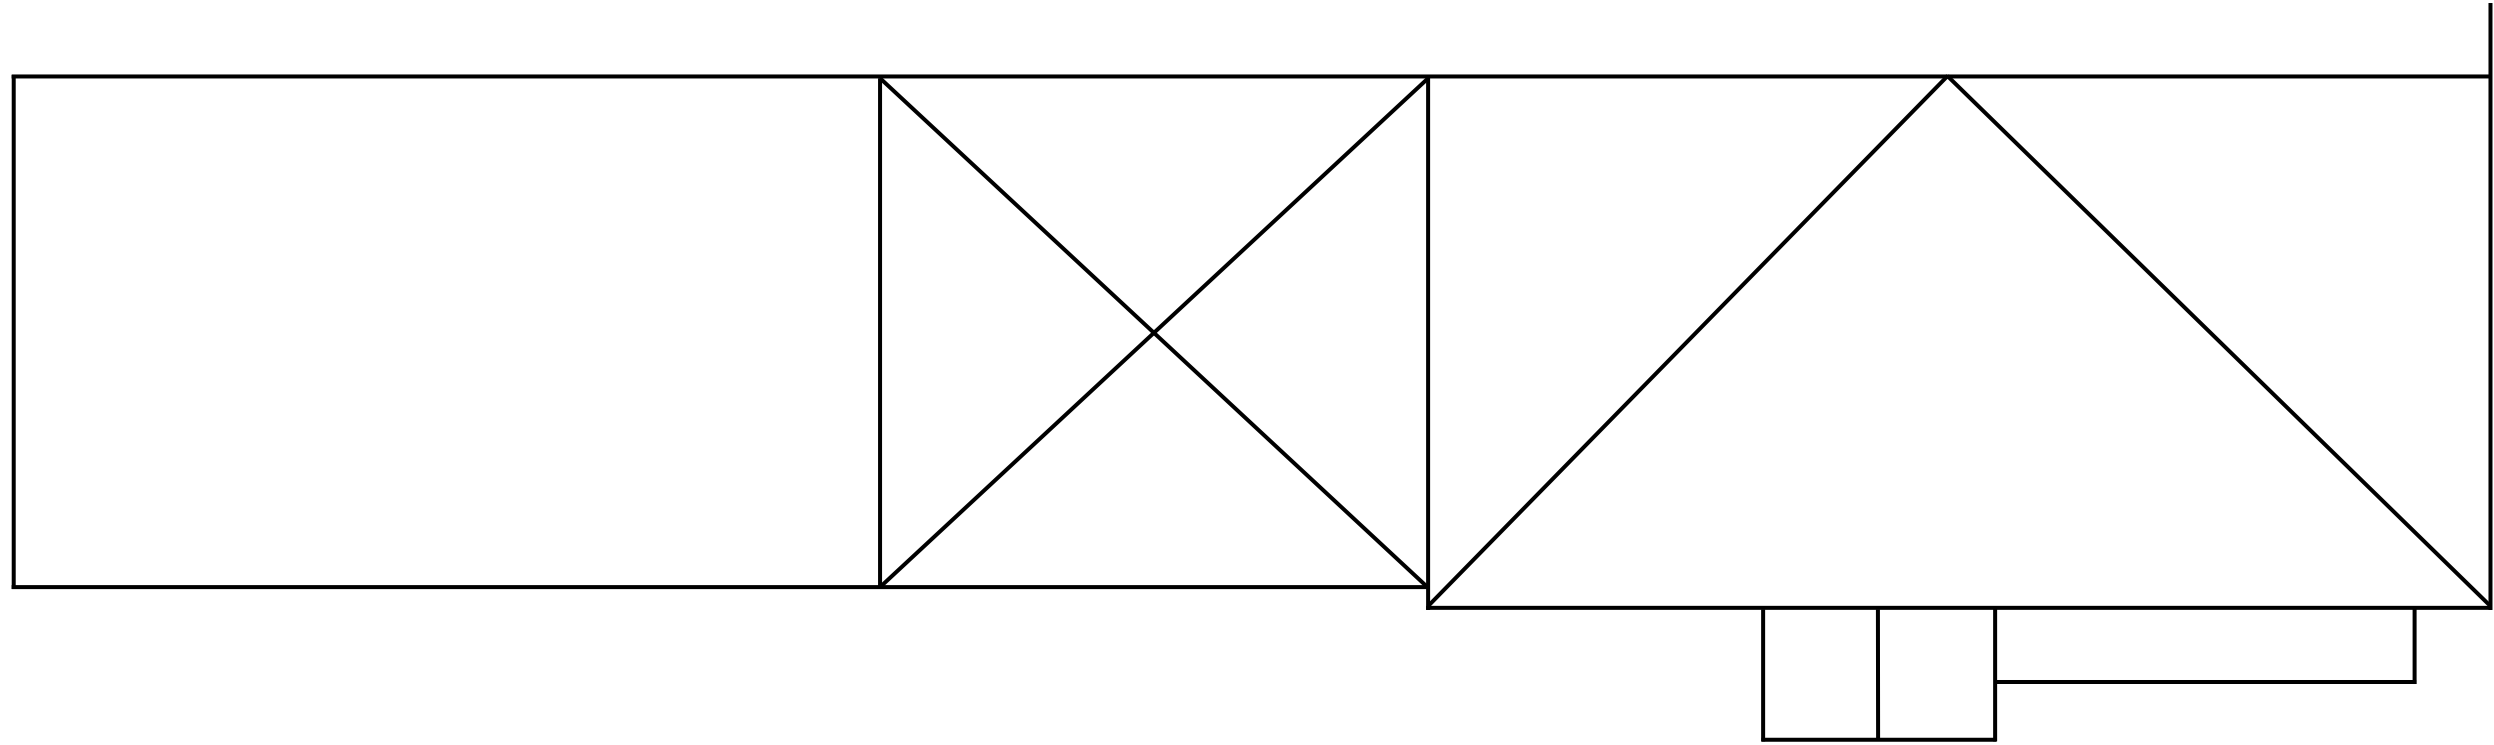


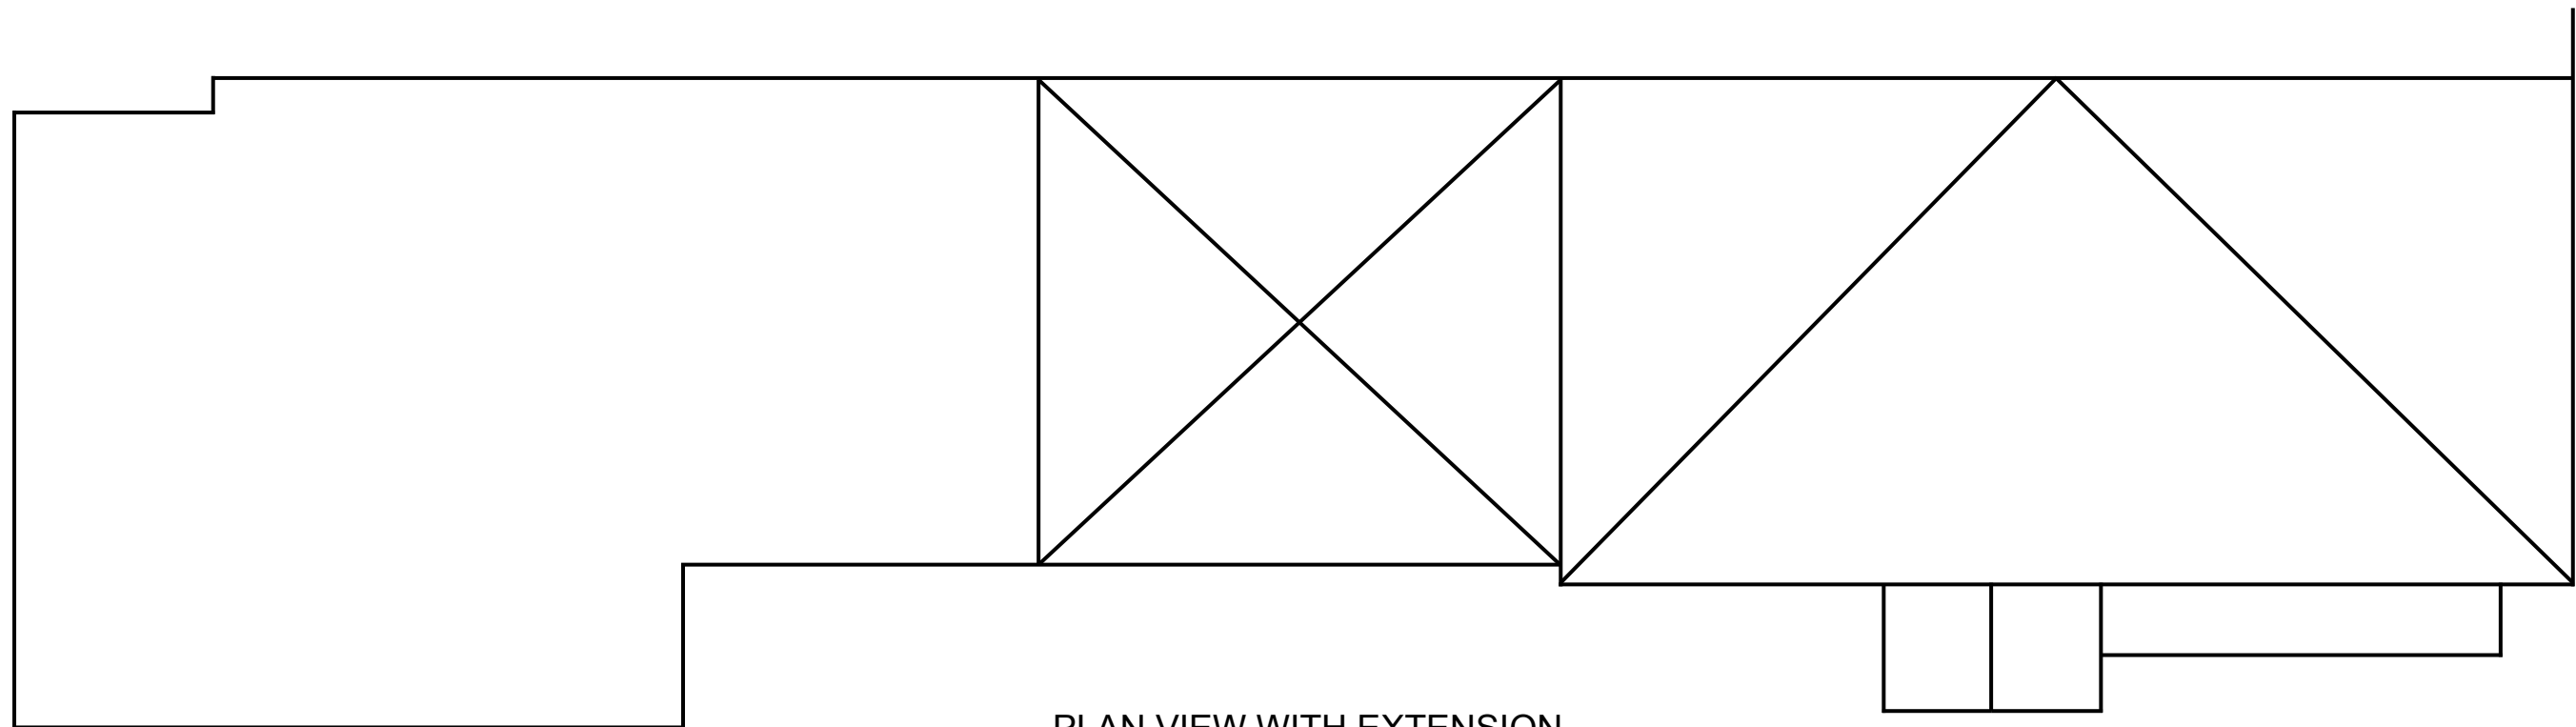

PLAN VIEW EXSISTING

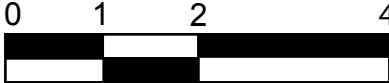

PLAN VIEW WITH EXTENSION

 Scale 1:50 Metres	Applicant: Mr & Mrs Hanley		Project: Rear Extension		View: Existing Plan View Plan View With Extension
	Address: 20 Stoke Common Road Eastleigh SO50 6DU		Scale: 1:50 @ A3	Date: 10/06/2022	