


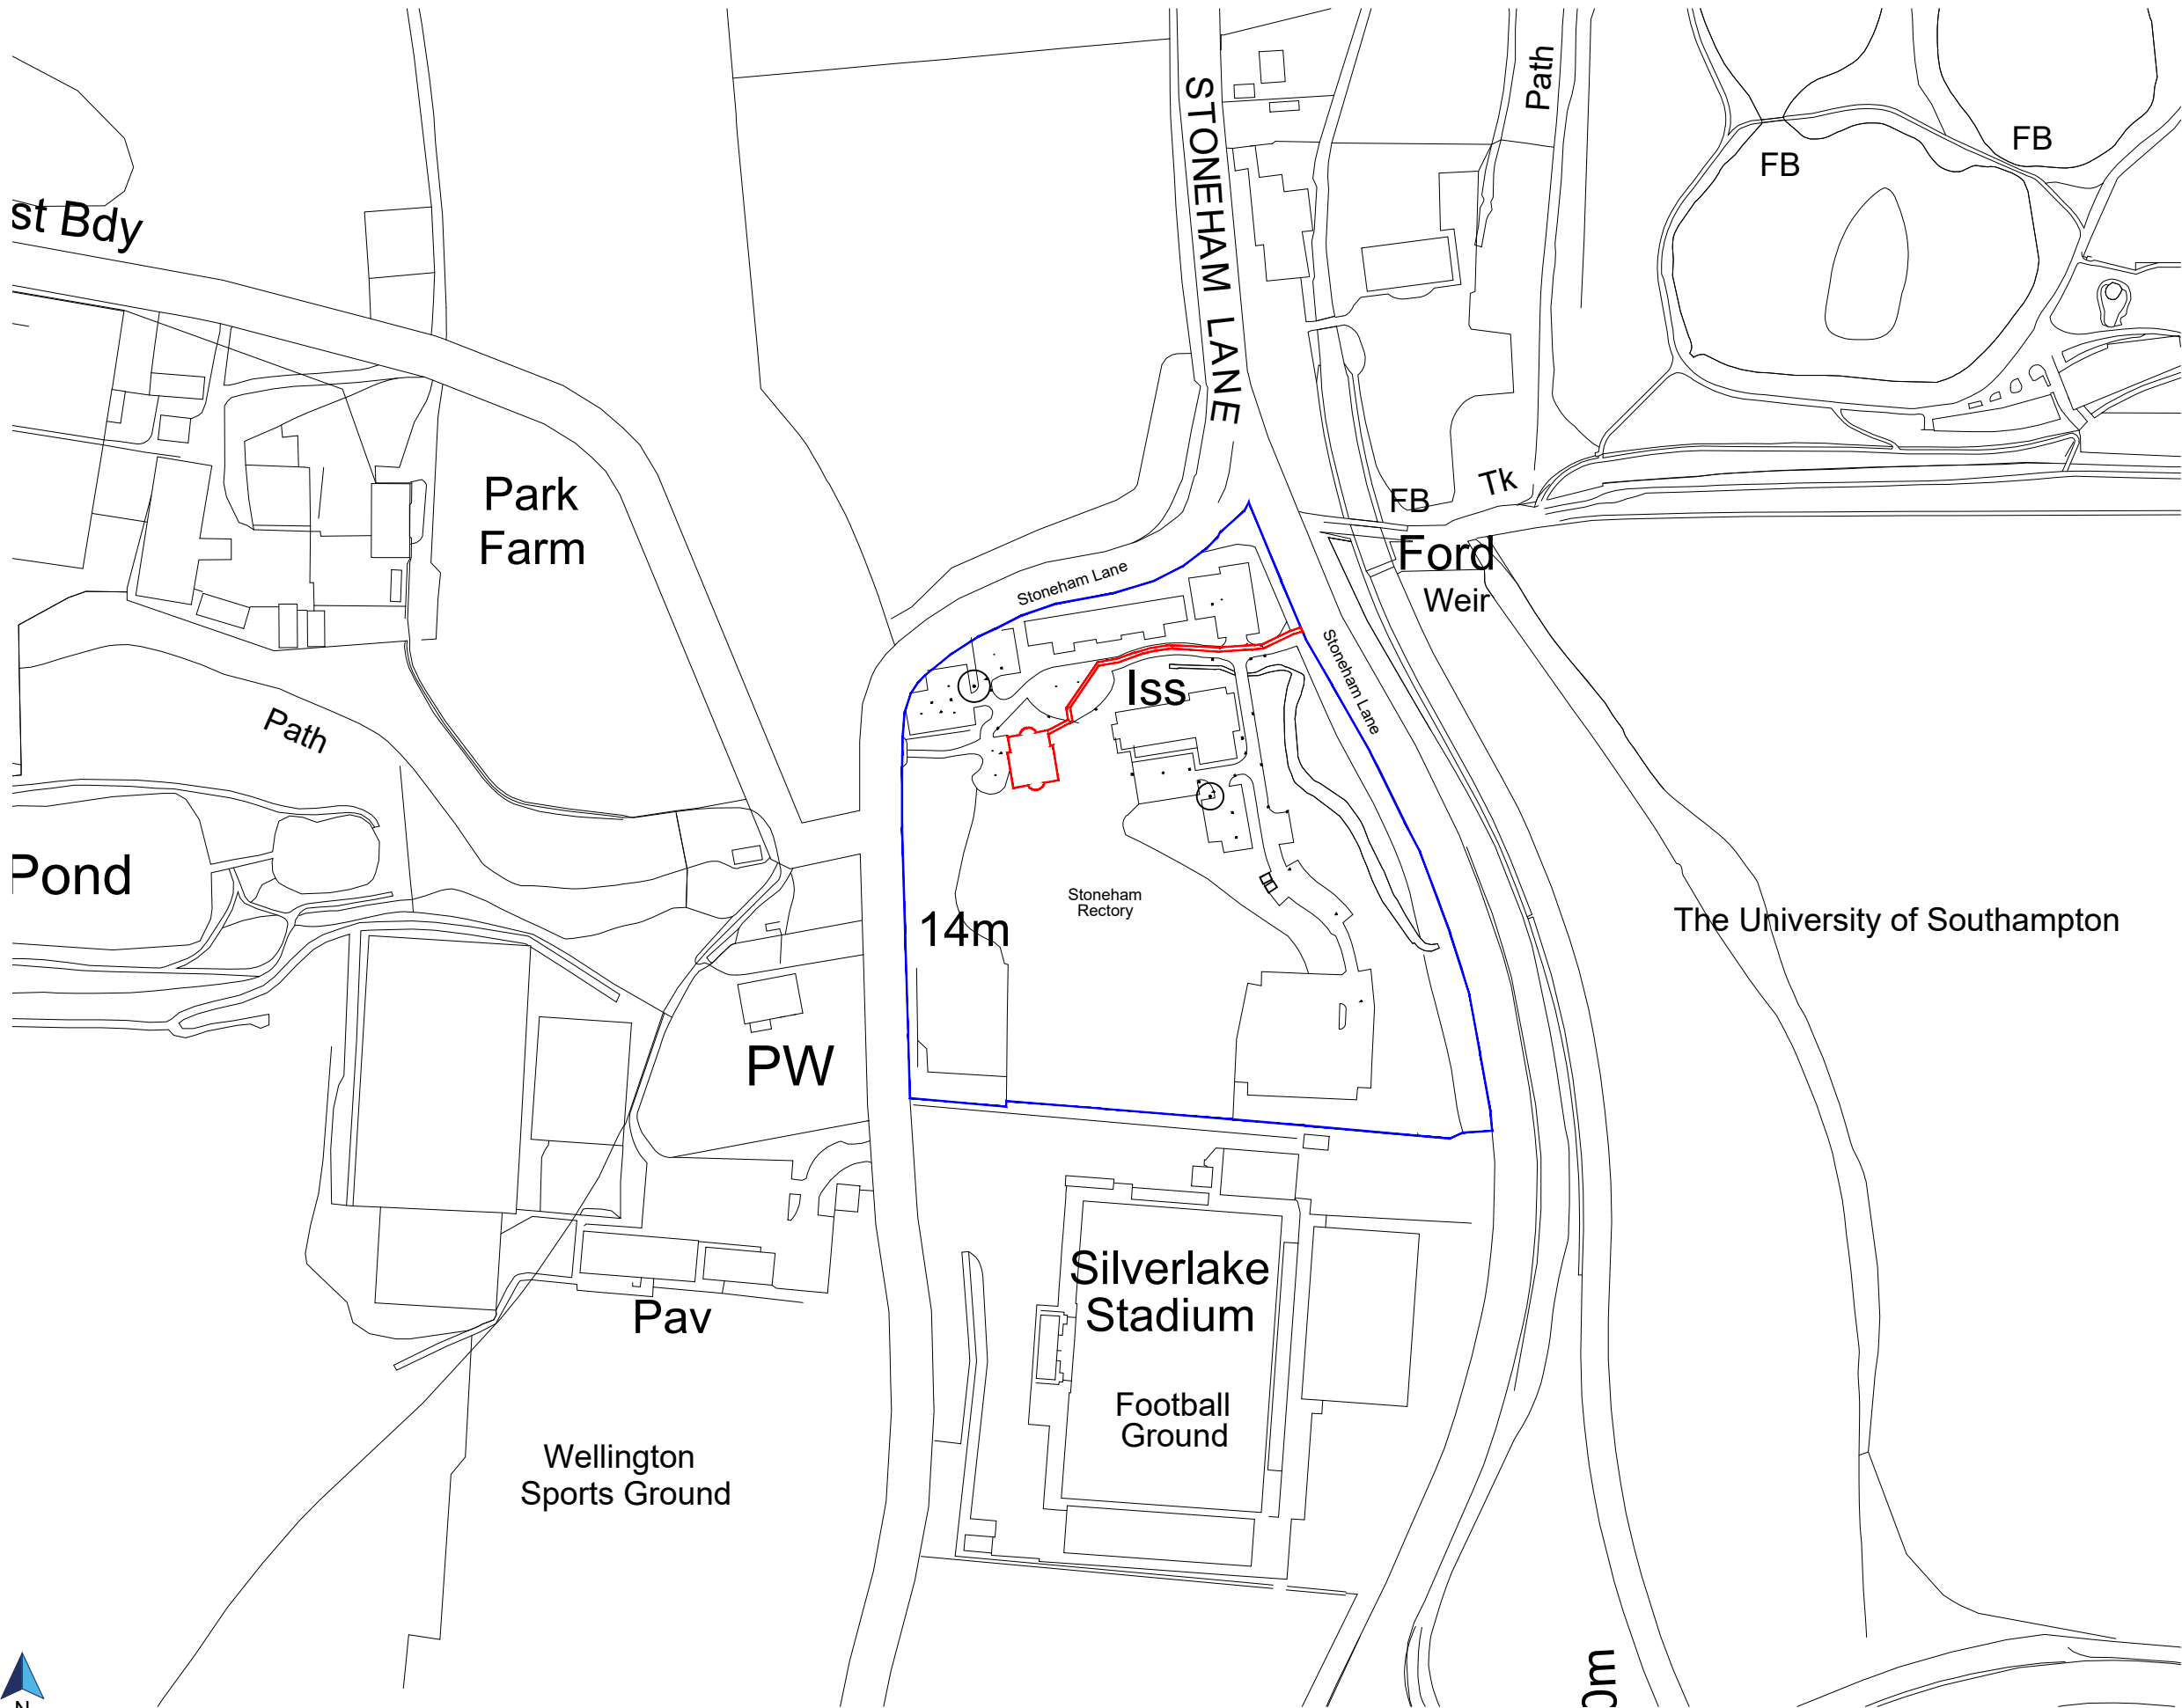

Rev	Revision Details	By	Chk'd	Date
...	...	...	...	...

**AVISON
YOUNG**

08449 02 03 04
3 Brindley Place, Birmingham B1 2JB
www.avisonyoung.co.uk

Project Name
The Rectory, Stoneham Place
Eastleigh, SO50 9NW

Client
Autofutura Ltd.

Drawing Title
Site Location Plan

Drawn By JS	Chk'd By -	Scale @ A3 1:1250	Date June'22
----------------	---------------	----------------------	-----------------

Project No. 11-15921	Drawing No. P101	Revision -
-------------------------	---------------------	---------------

PLANNING

A3