



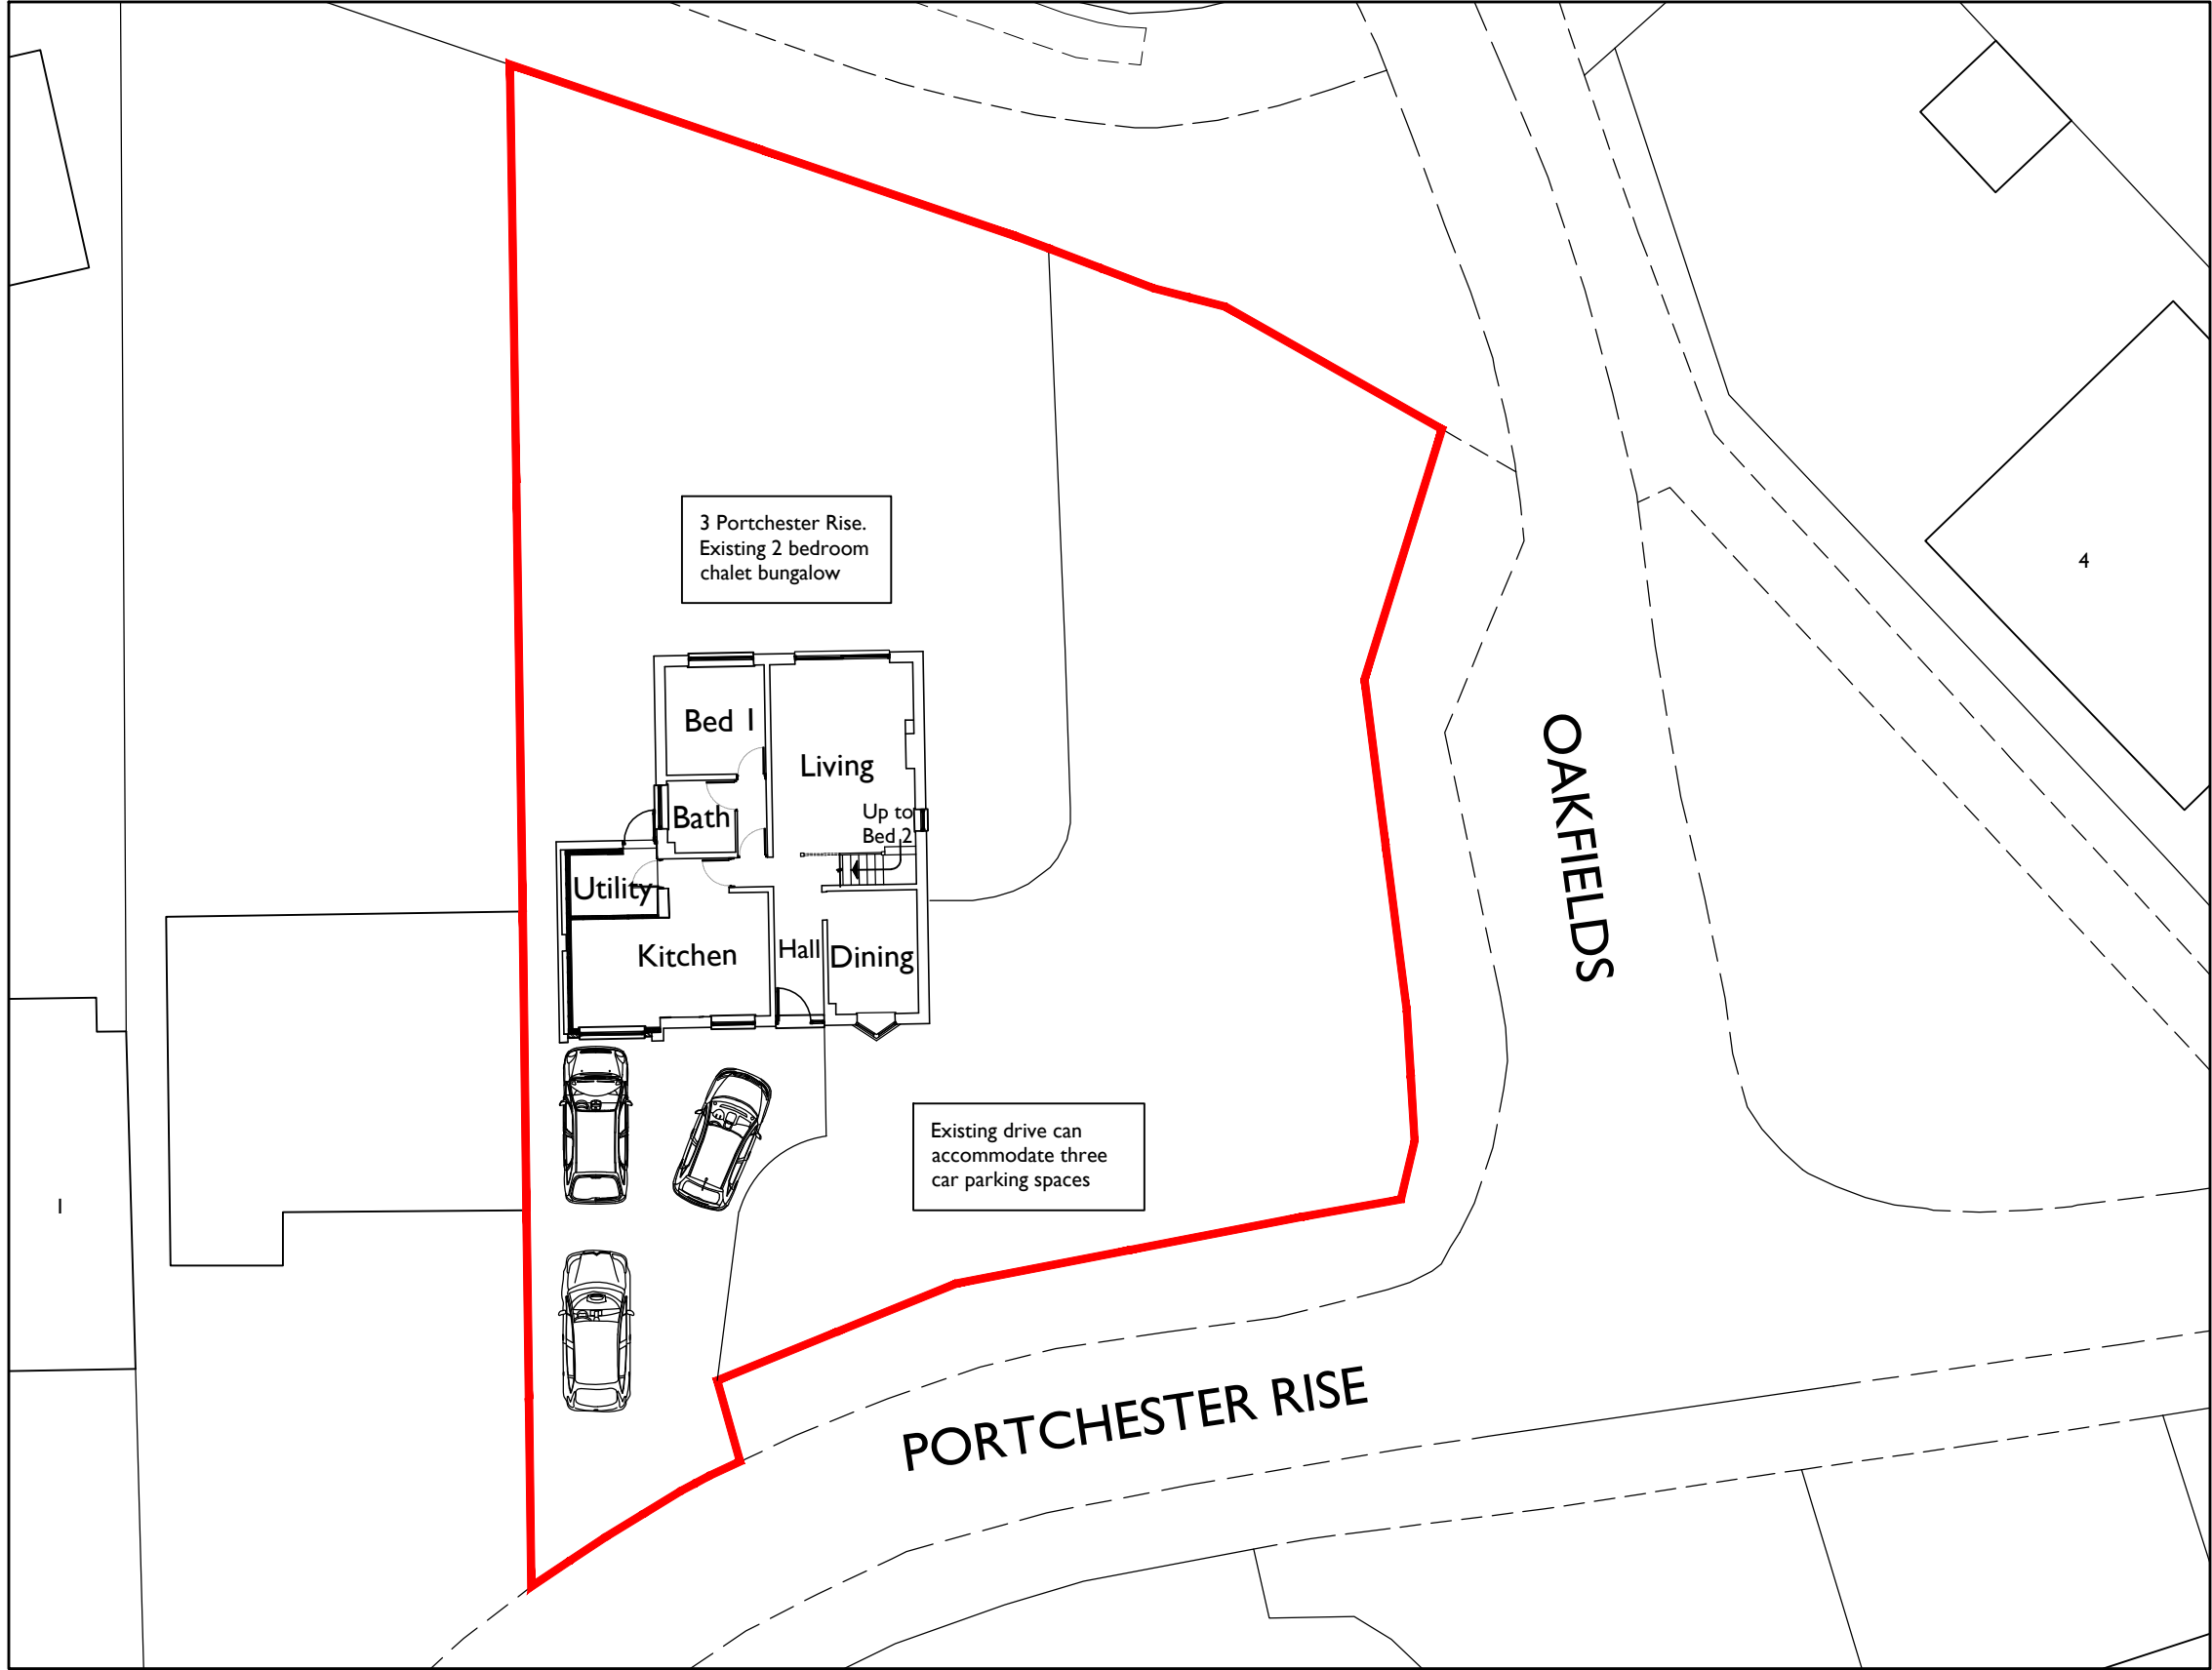

REVISIONS				
REV.	DESCRIPTION	DRAWN	CHKD.	DATE
A	***	**	**	***

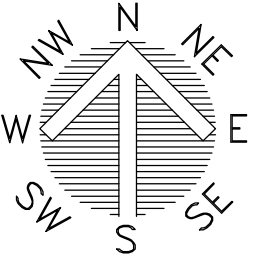

SCALE	SHEET SIZE	SHEET No.	DRAWN	CHKD.	DATE	CAD FILE
1:200	A3	1 of 1	GMK		June 2022	
Preliminary						
Trinity House, 123 Winchester Road, Chandlers Ford, Hampshire, SO53 2DR 01962 880426 architecture@trinity-rose.co.uk www.trinity-rose.co.uk						



TRINITY ROSE

ARCHITECTURE

A22-424-P-101