




Site Location Plan  
1:1250



Site Block Plan  
1:500

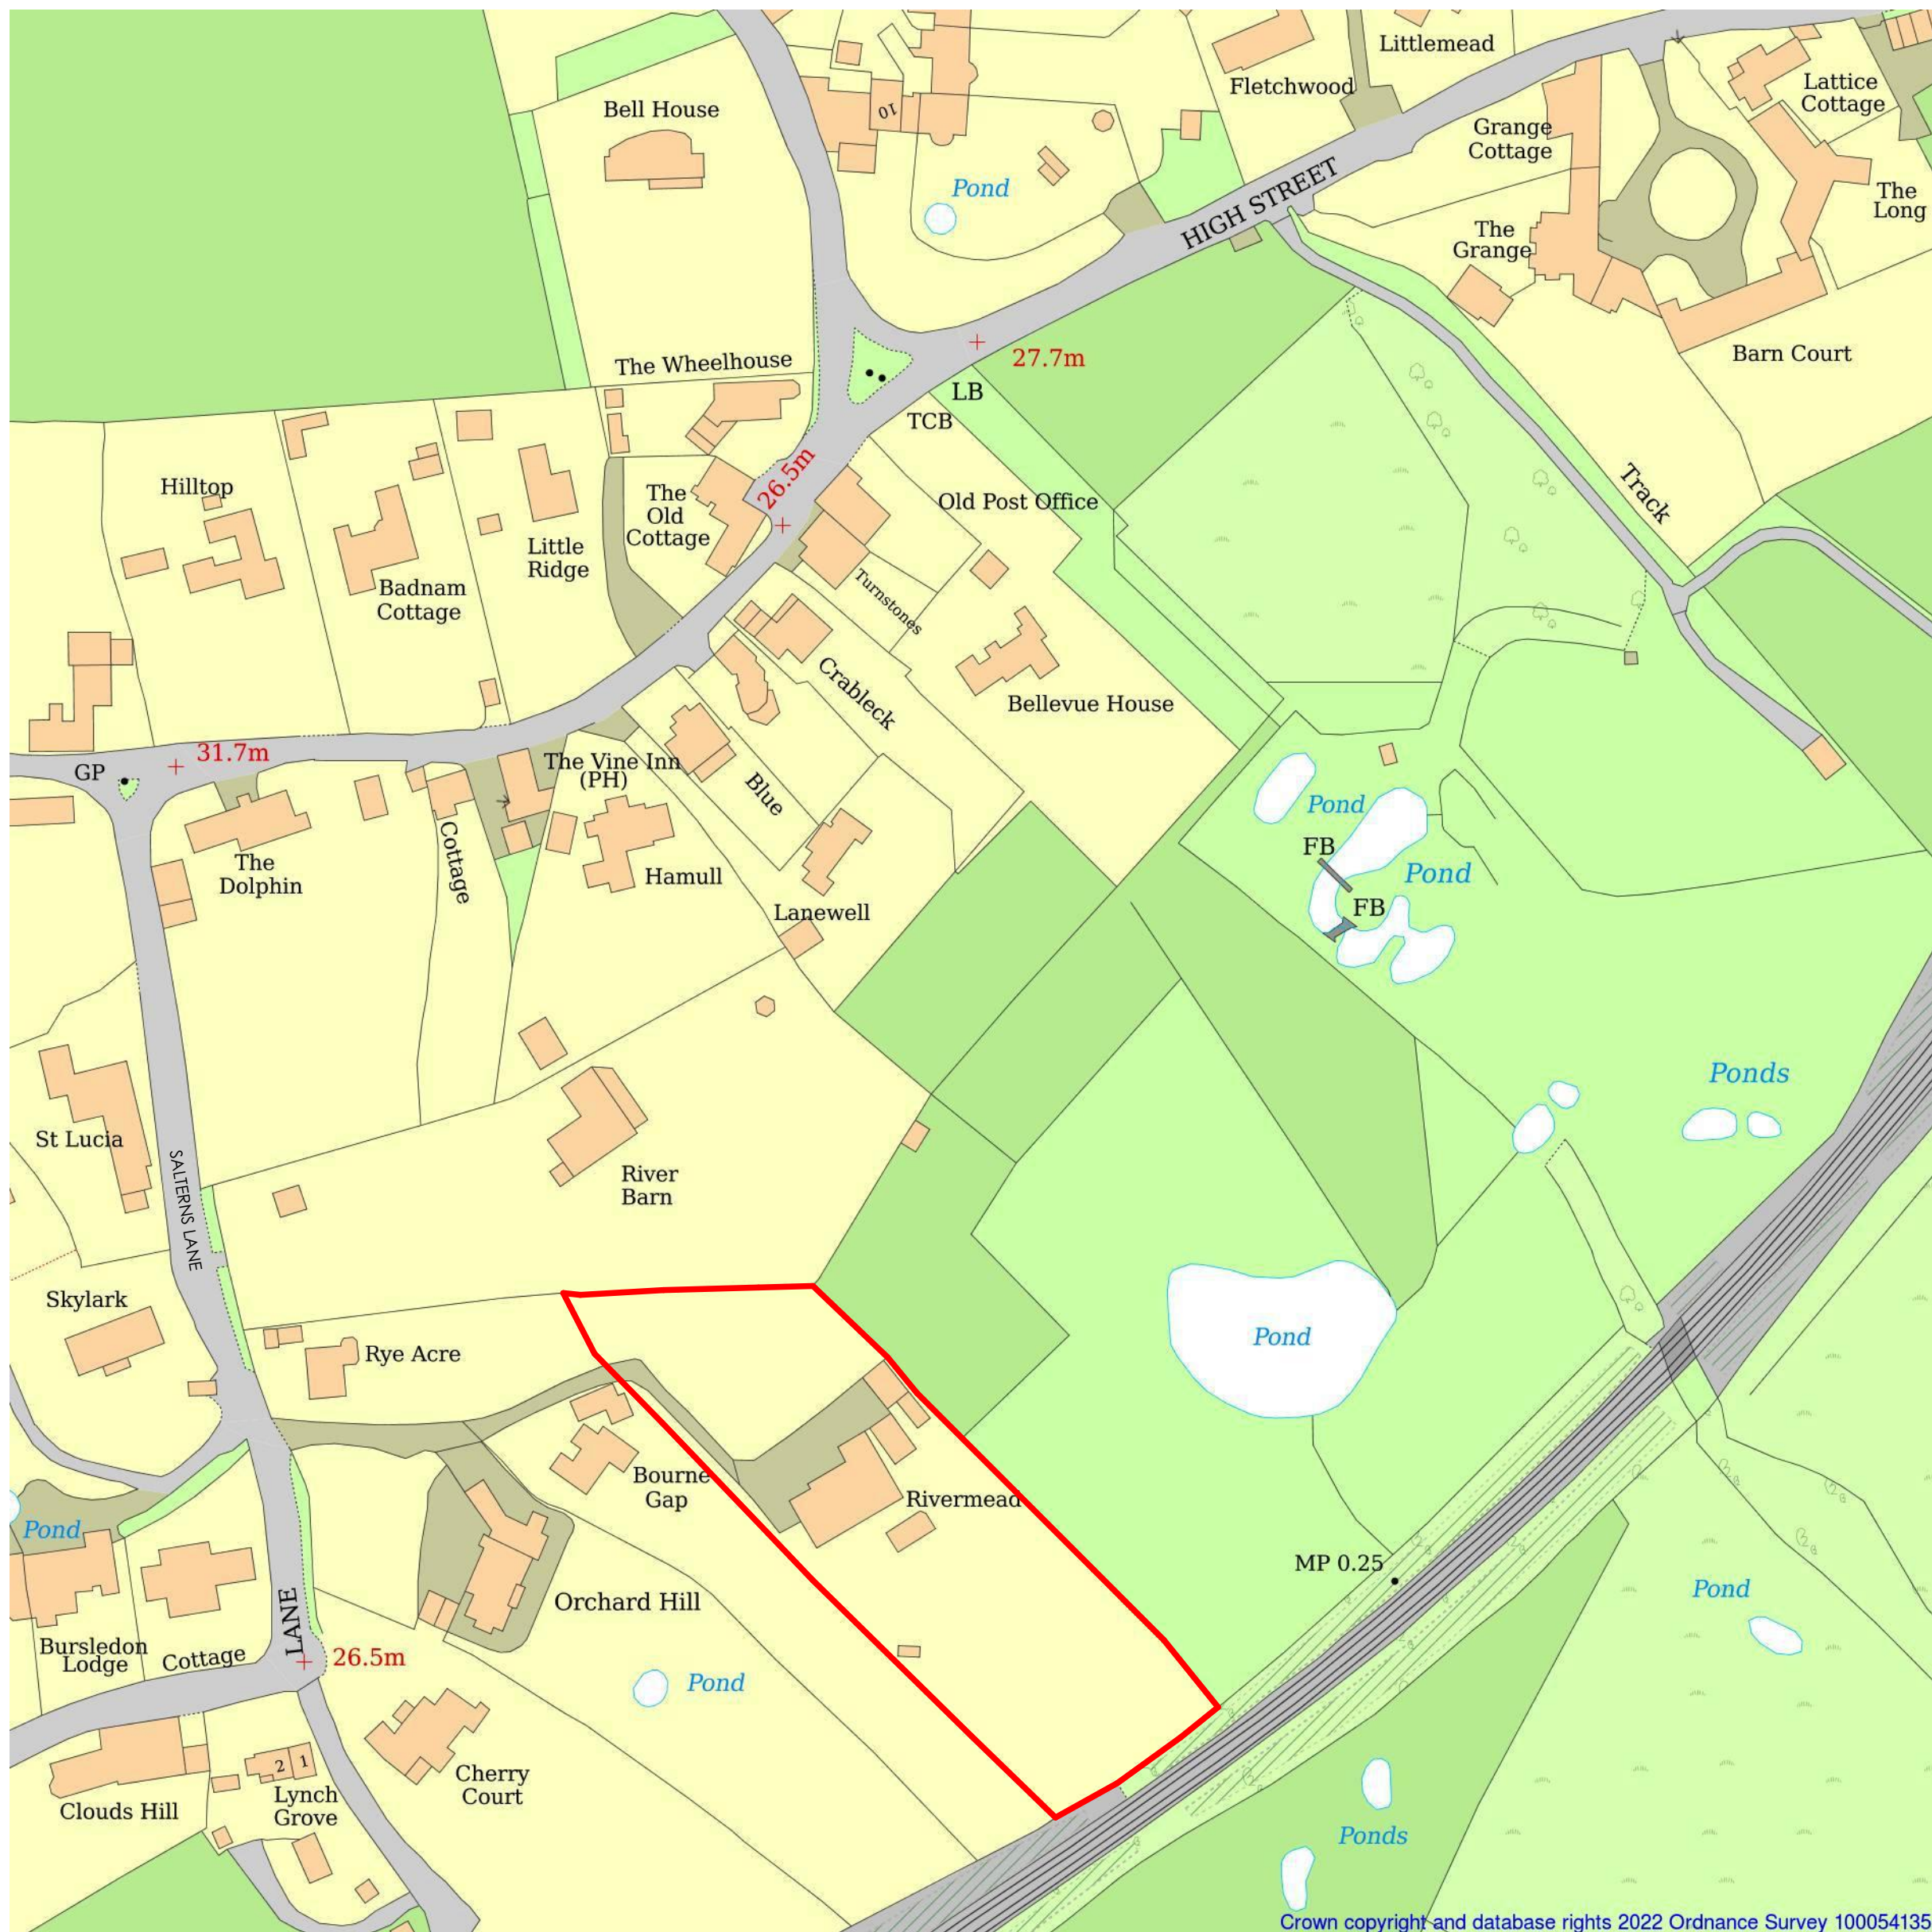

|   |   |
|---|---|
| <b>MTA ARCHITECTS LTD</b><br>The Boat House 1 Admiralty Cottages<br>Fort Road Gosport Hampshire PO12 2AP<br>Tel:- 023 9258 8699 Fax:- 023 925 20322<br>E-mail:- mtagos@aol.com<br>Web Site:- www.mtaarchitects.co.uk |   |
| Project   | <b>Proposed Alterations to<br/>River Mead<br/>Saltern's Lane<br/>Bursledon<br/>Hampshire SO31 8DH</b> |
| Drawing Name   | <b>Location Plan</b>                                                                                  |
| Drawing Status   | <b>Planning Drawing</b>                                                                               |
| Drawn by<br><b>JMT</b>   | Date<br><b>June 2022</b>                                                                              |
| Drawing Scale   | <b>As indicated @ A1 size</b>                                                                         |
| Drawing Number   | <b>3954 SLP-01A</b>                                                                                   |
| Also at 52 Fore Street Brixham South Devon TQ5 8DZ<br>Tel:- 01803 851010   |   |