
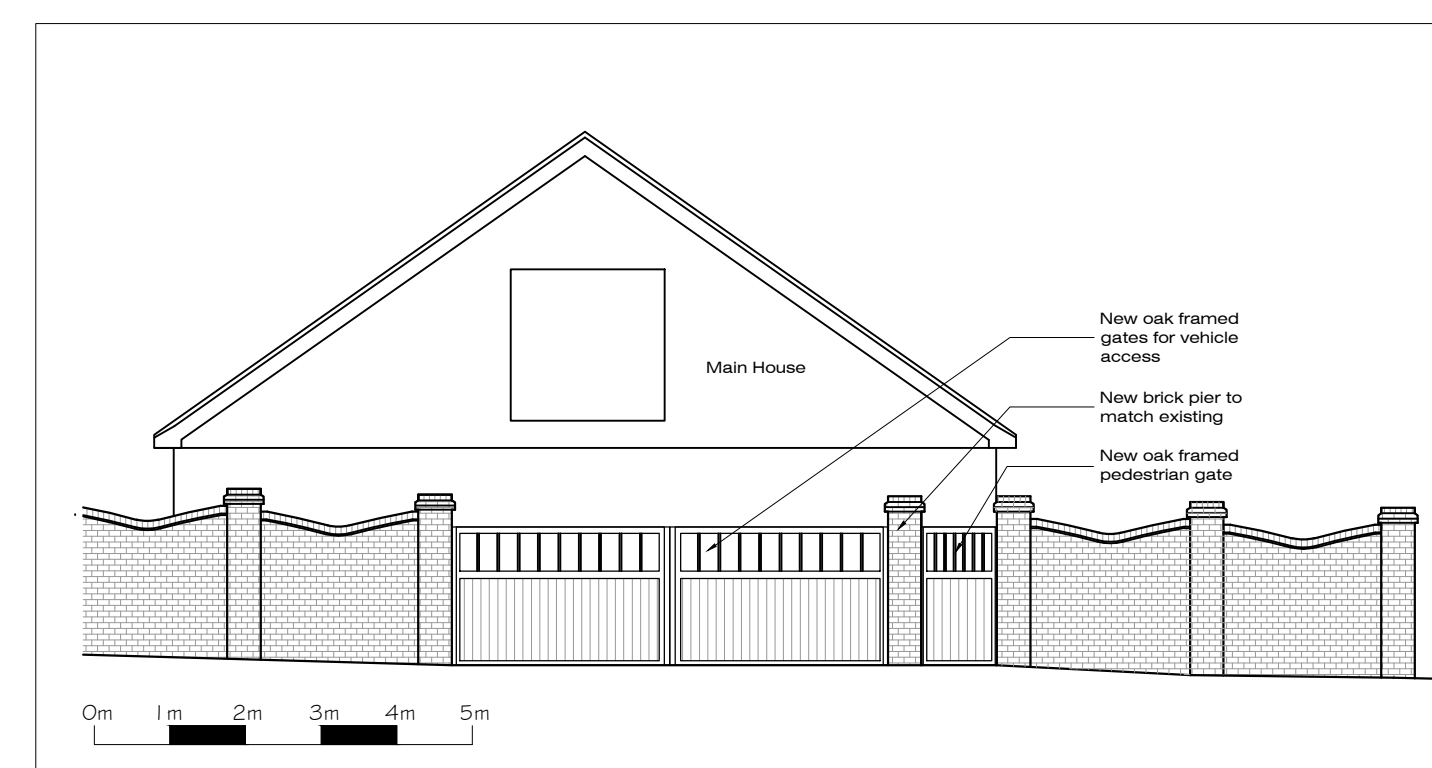
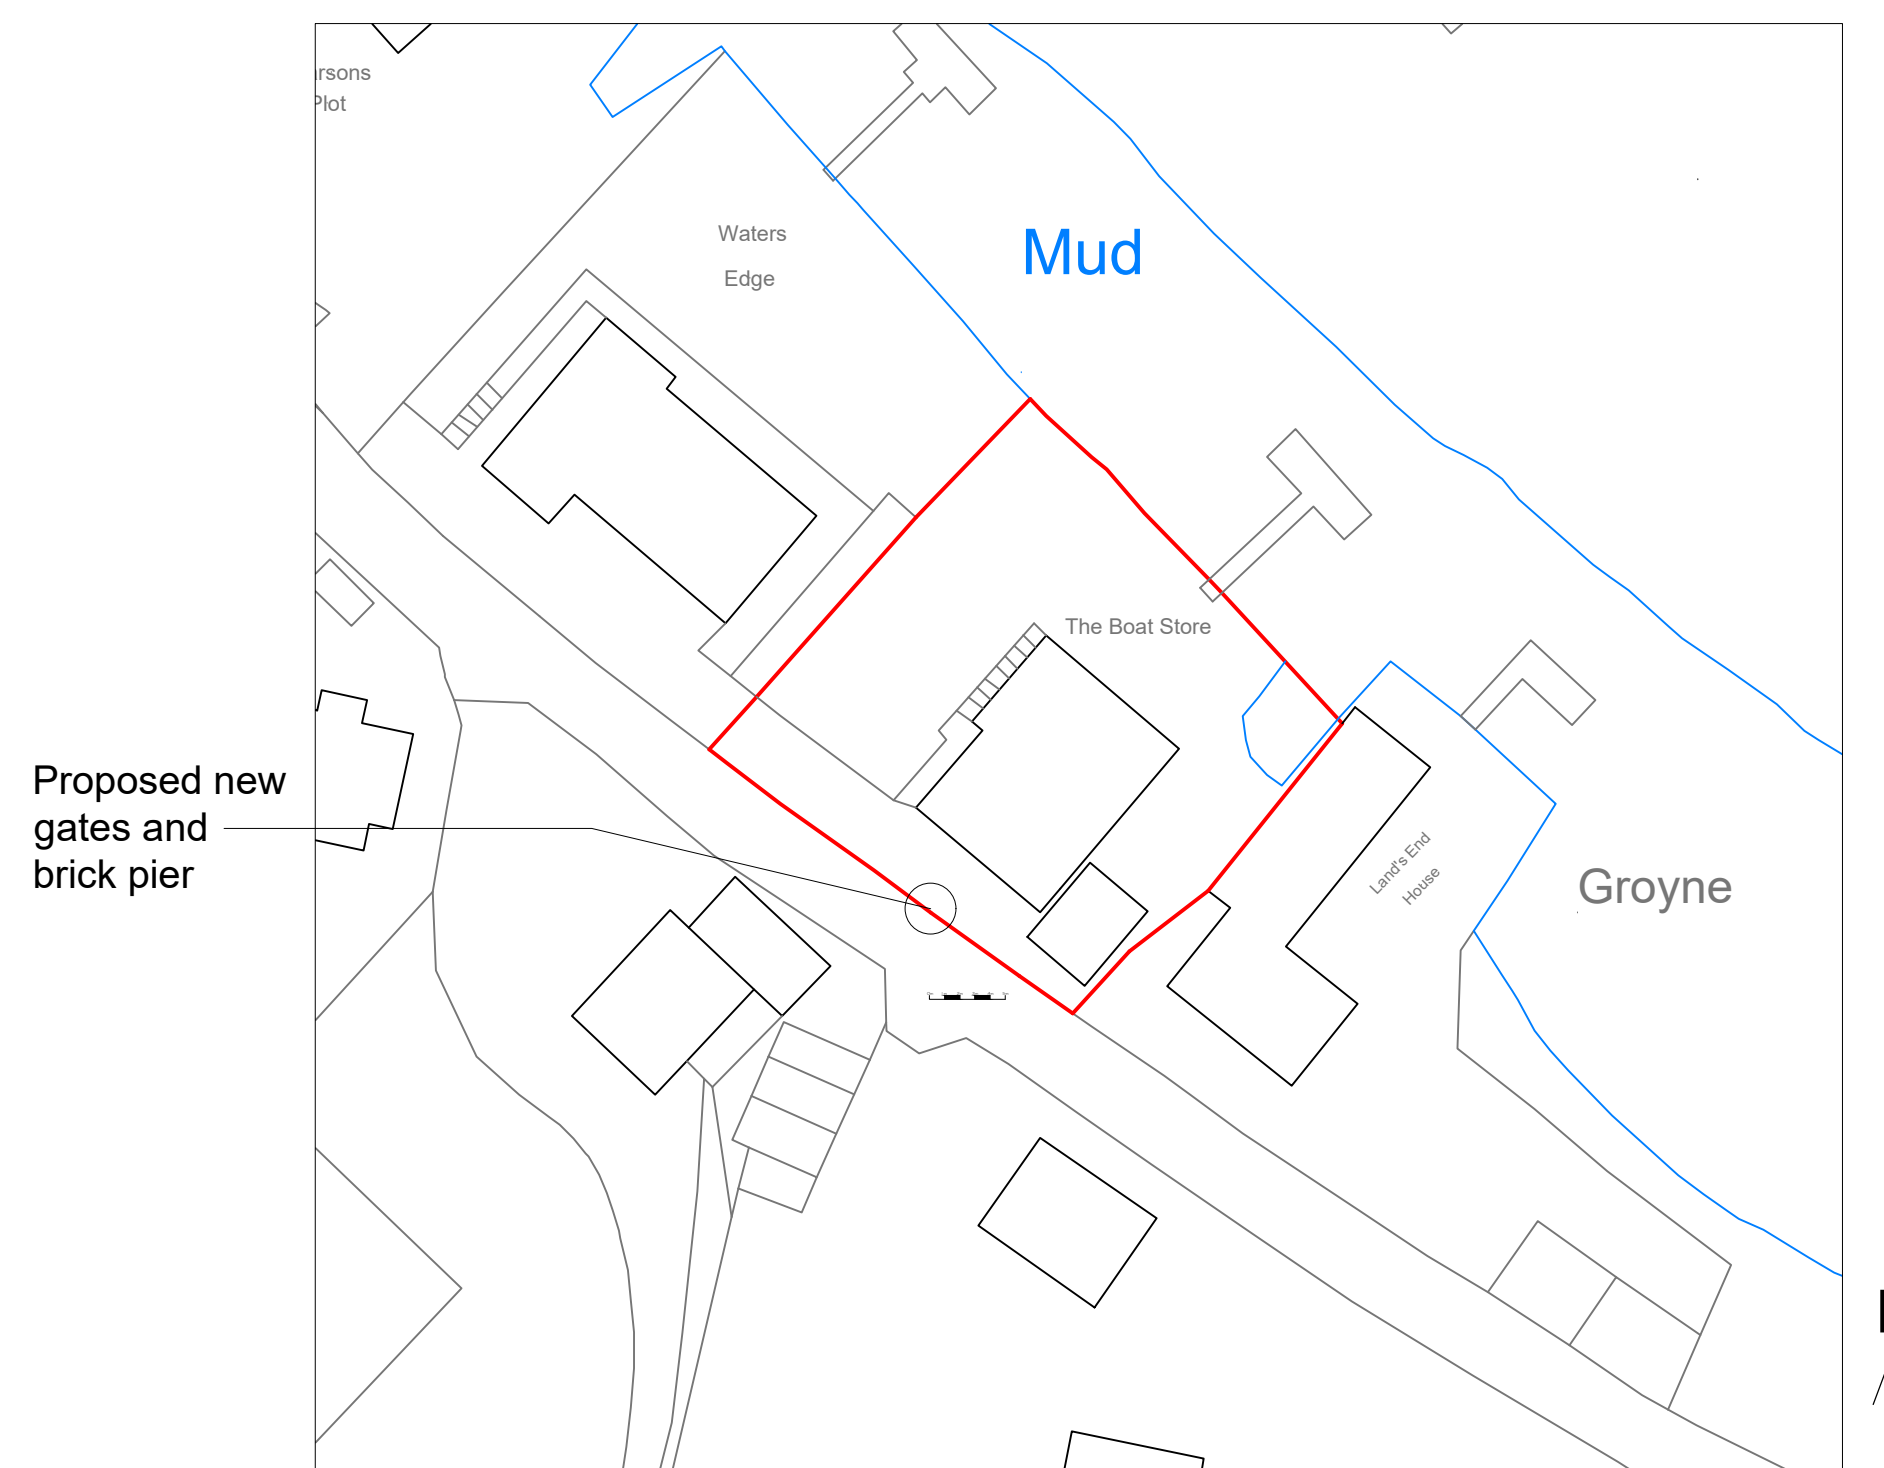
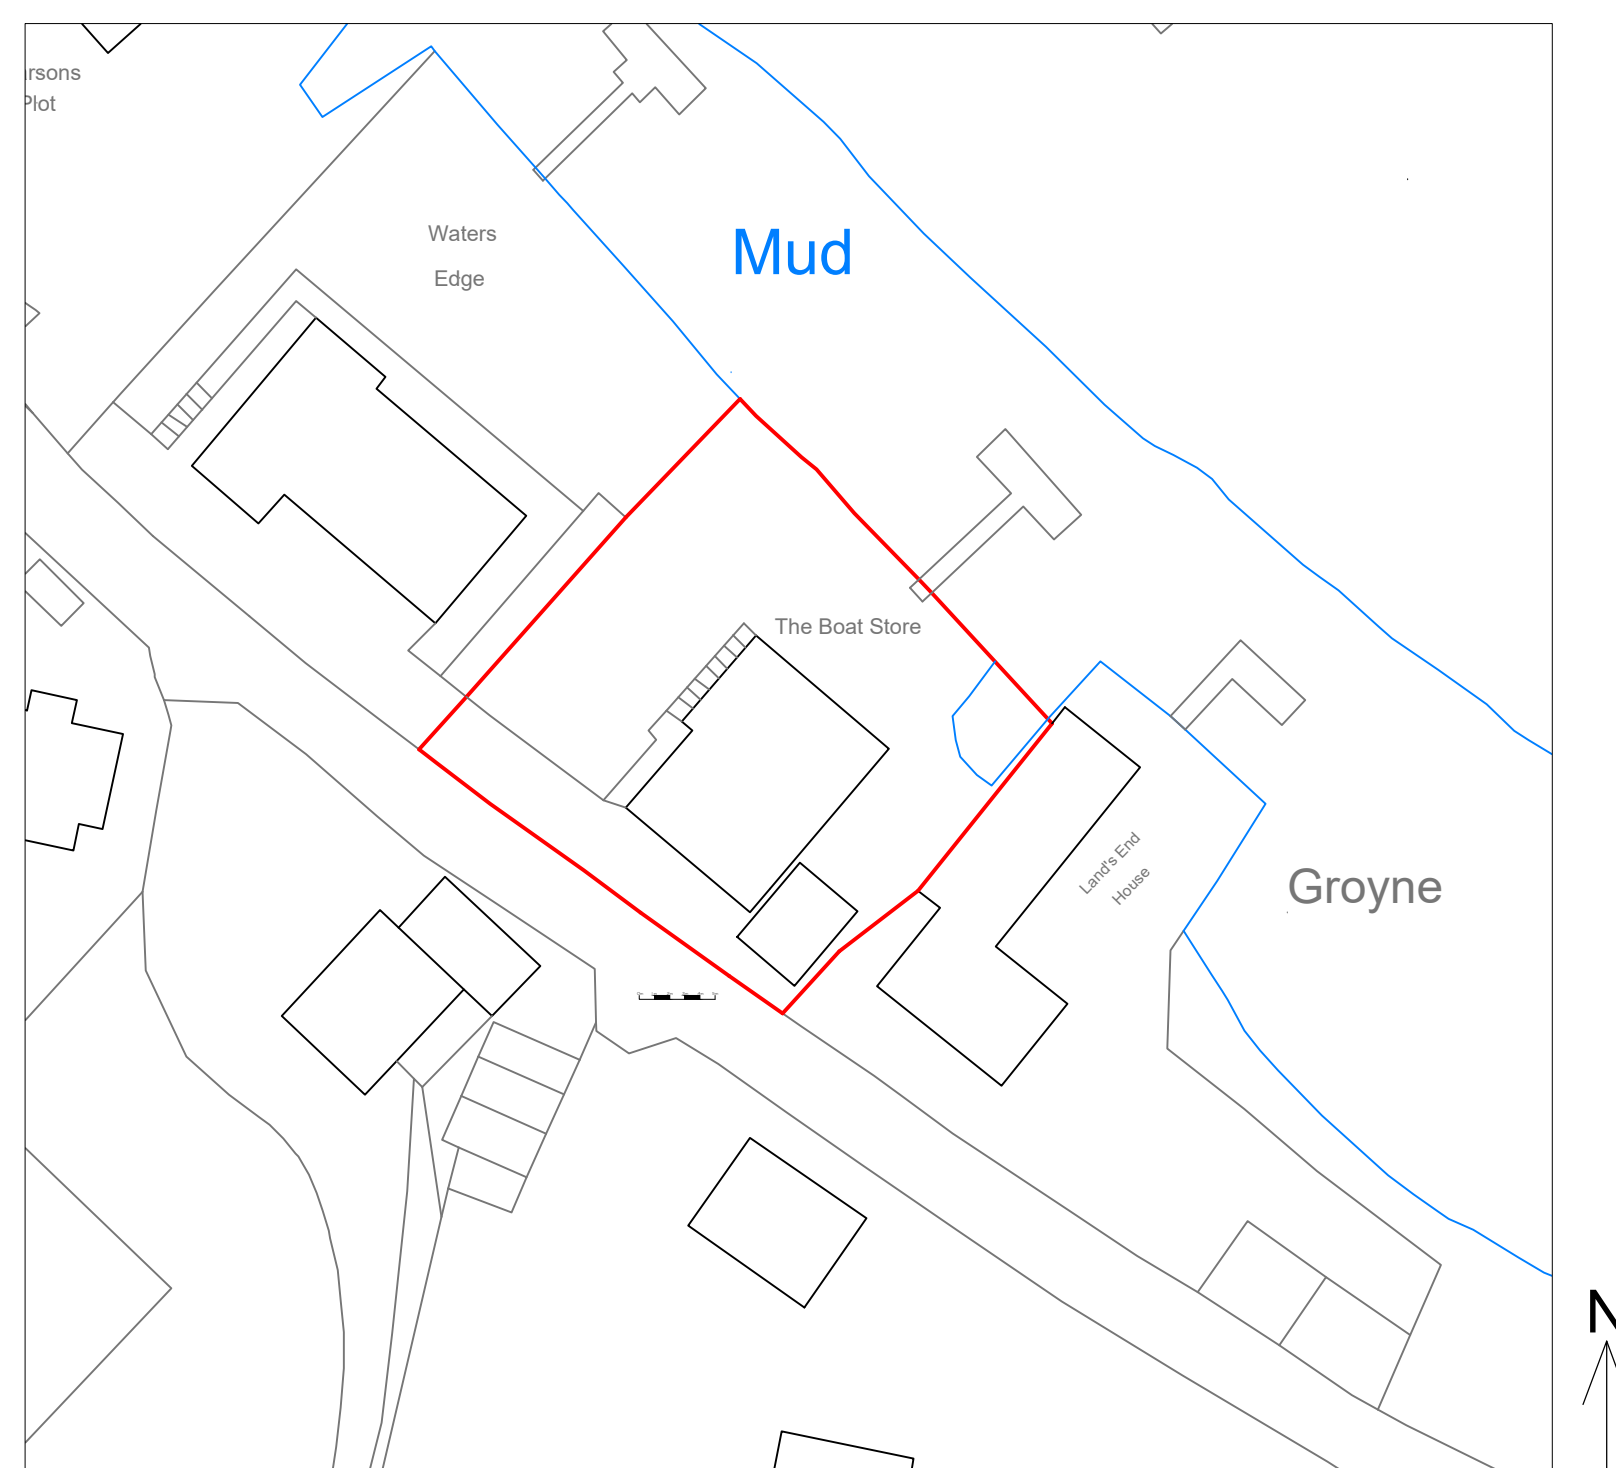
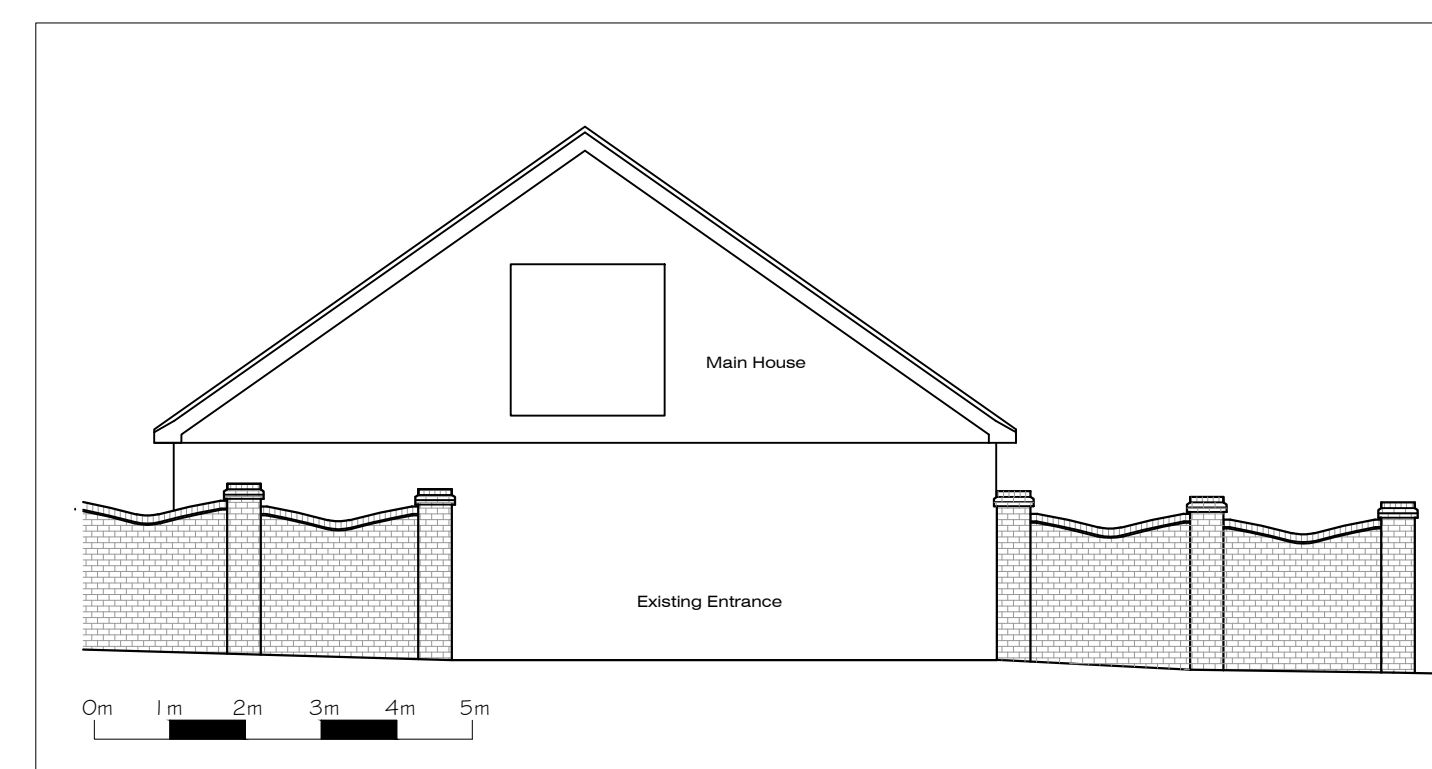
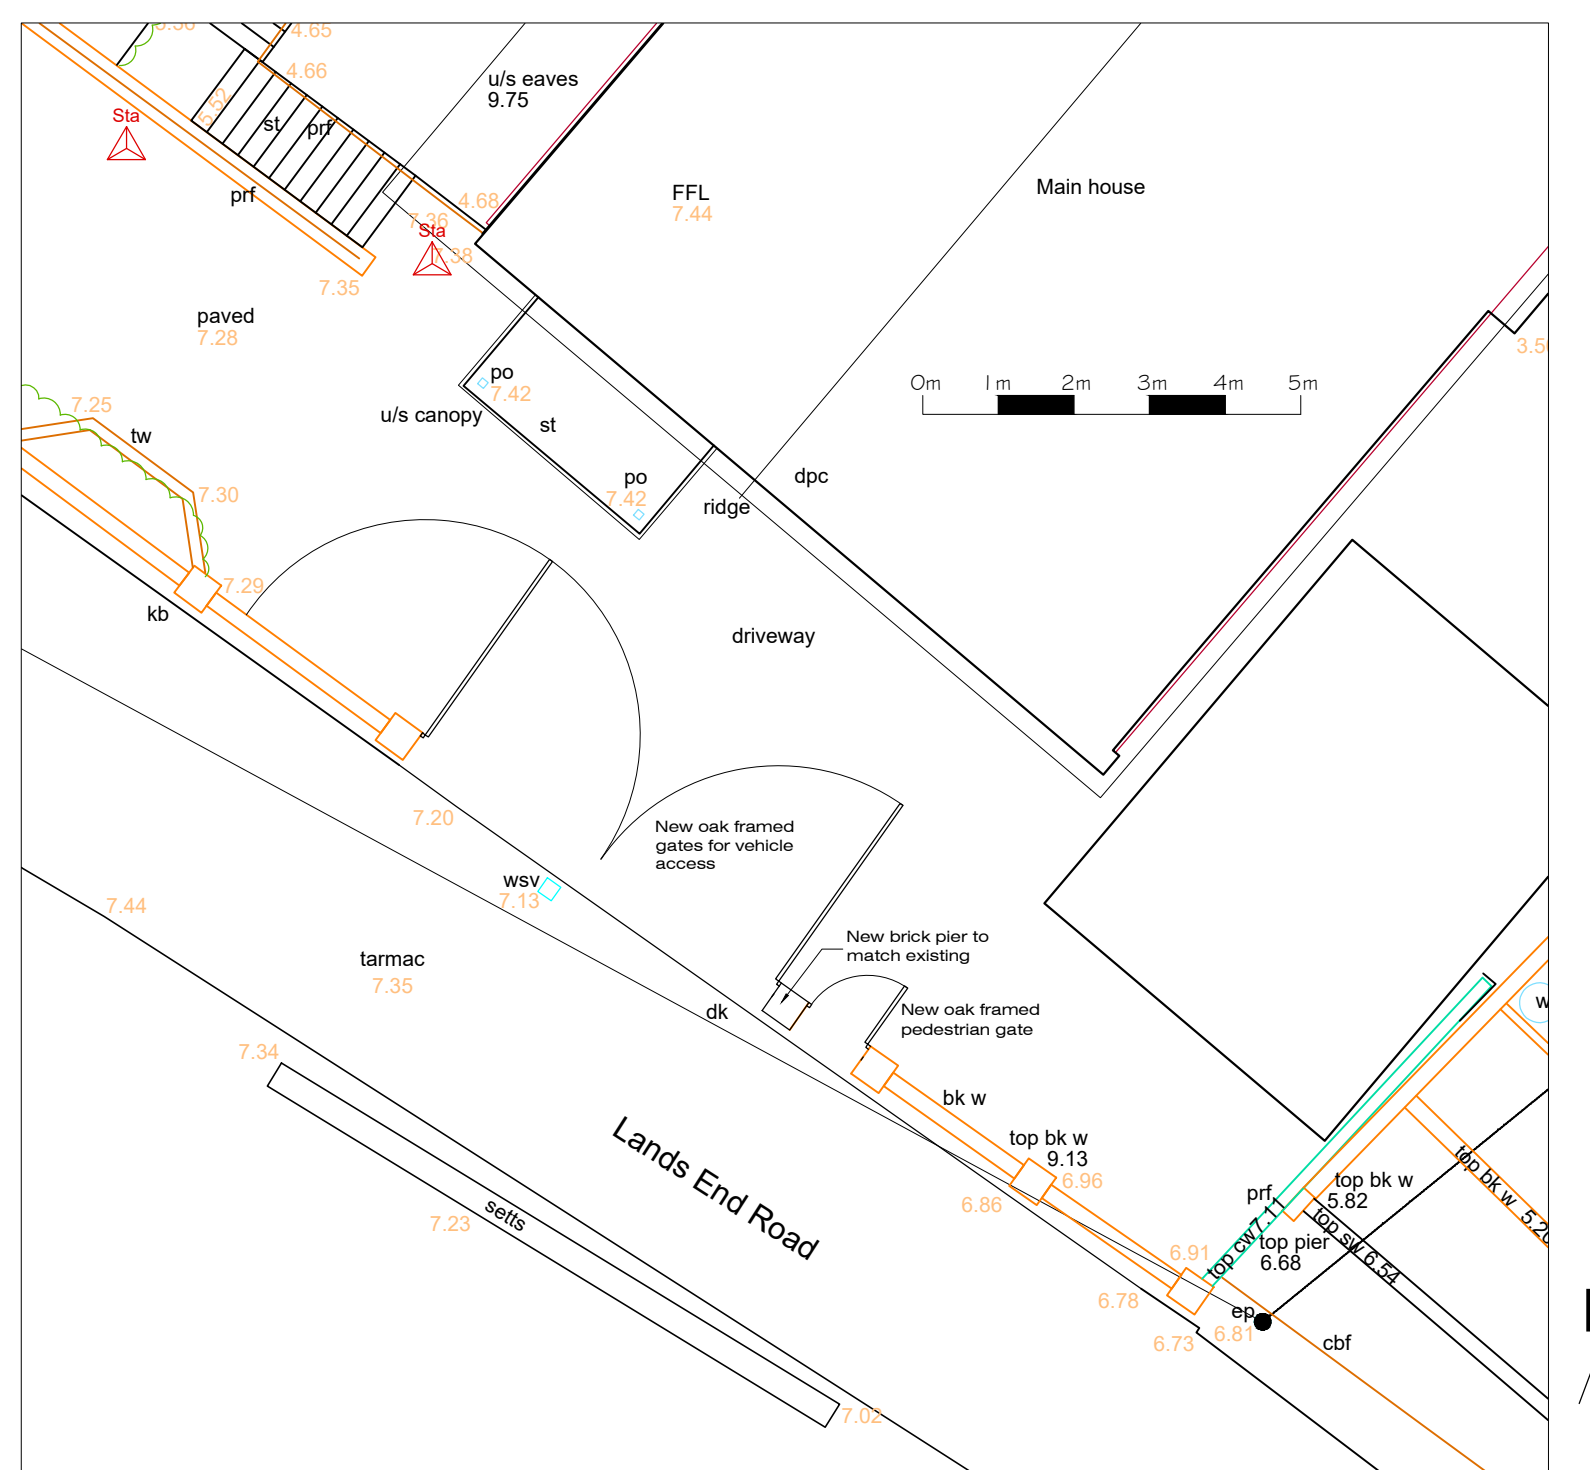


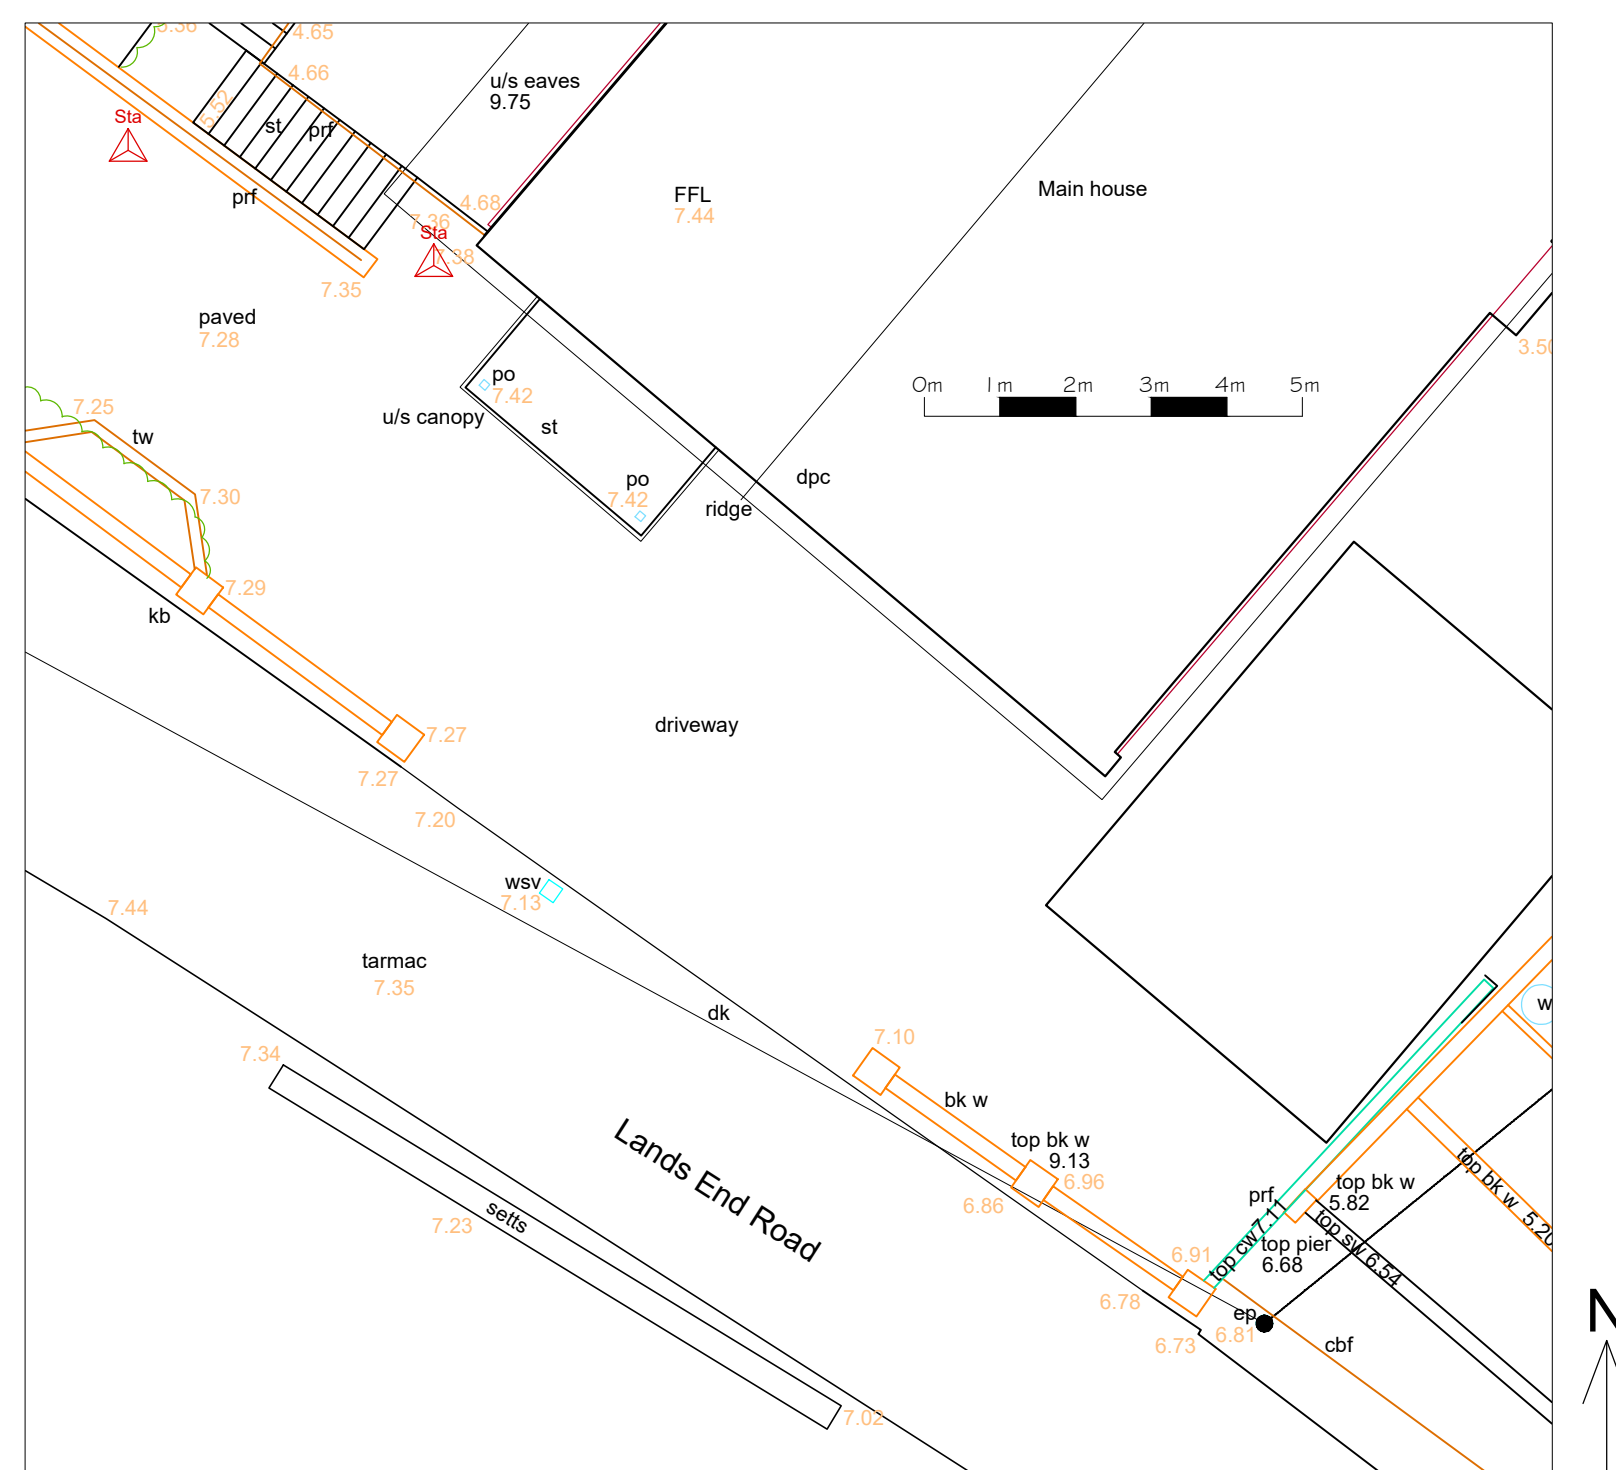

-	Issued for Planning Application	NJ	29-06-22
Rev.		By	Date

Coast Architecture Ltd
The Hawthorns, 105 Dibles Road,
Warsash, Southampton, SO31 9JL
07920 260758

Project
The Boat Store, Lands End Road,
Bursledon, SO31 8DN

Client
Capt Daniel Armitage

Title Plans and Elevations - As Existing and Proposed			
Date June 22		Drawn By NJ	
Job No. C21-009	Drawing No. 001	Scale 1:100 /500@A1	Revision -