




EXISTING FRONT ELEVATION (A)



EXISTING REAR ELEVATION (C)



EXISTING SIDE ELEVATION (B)

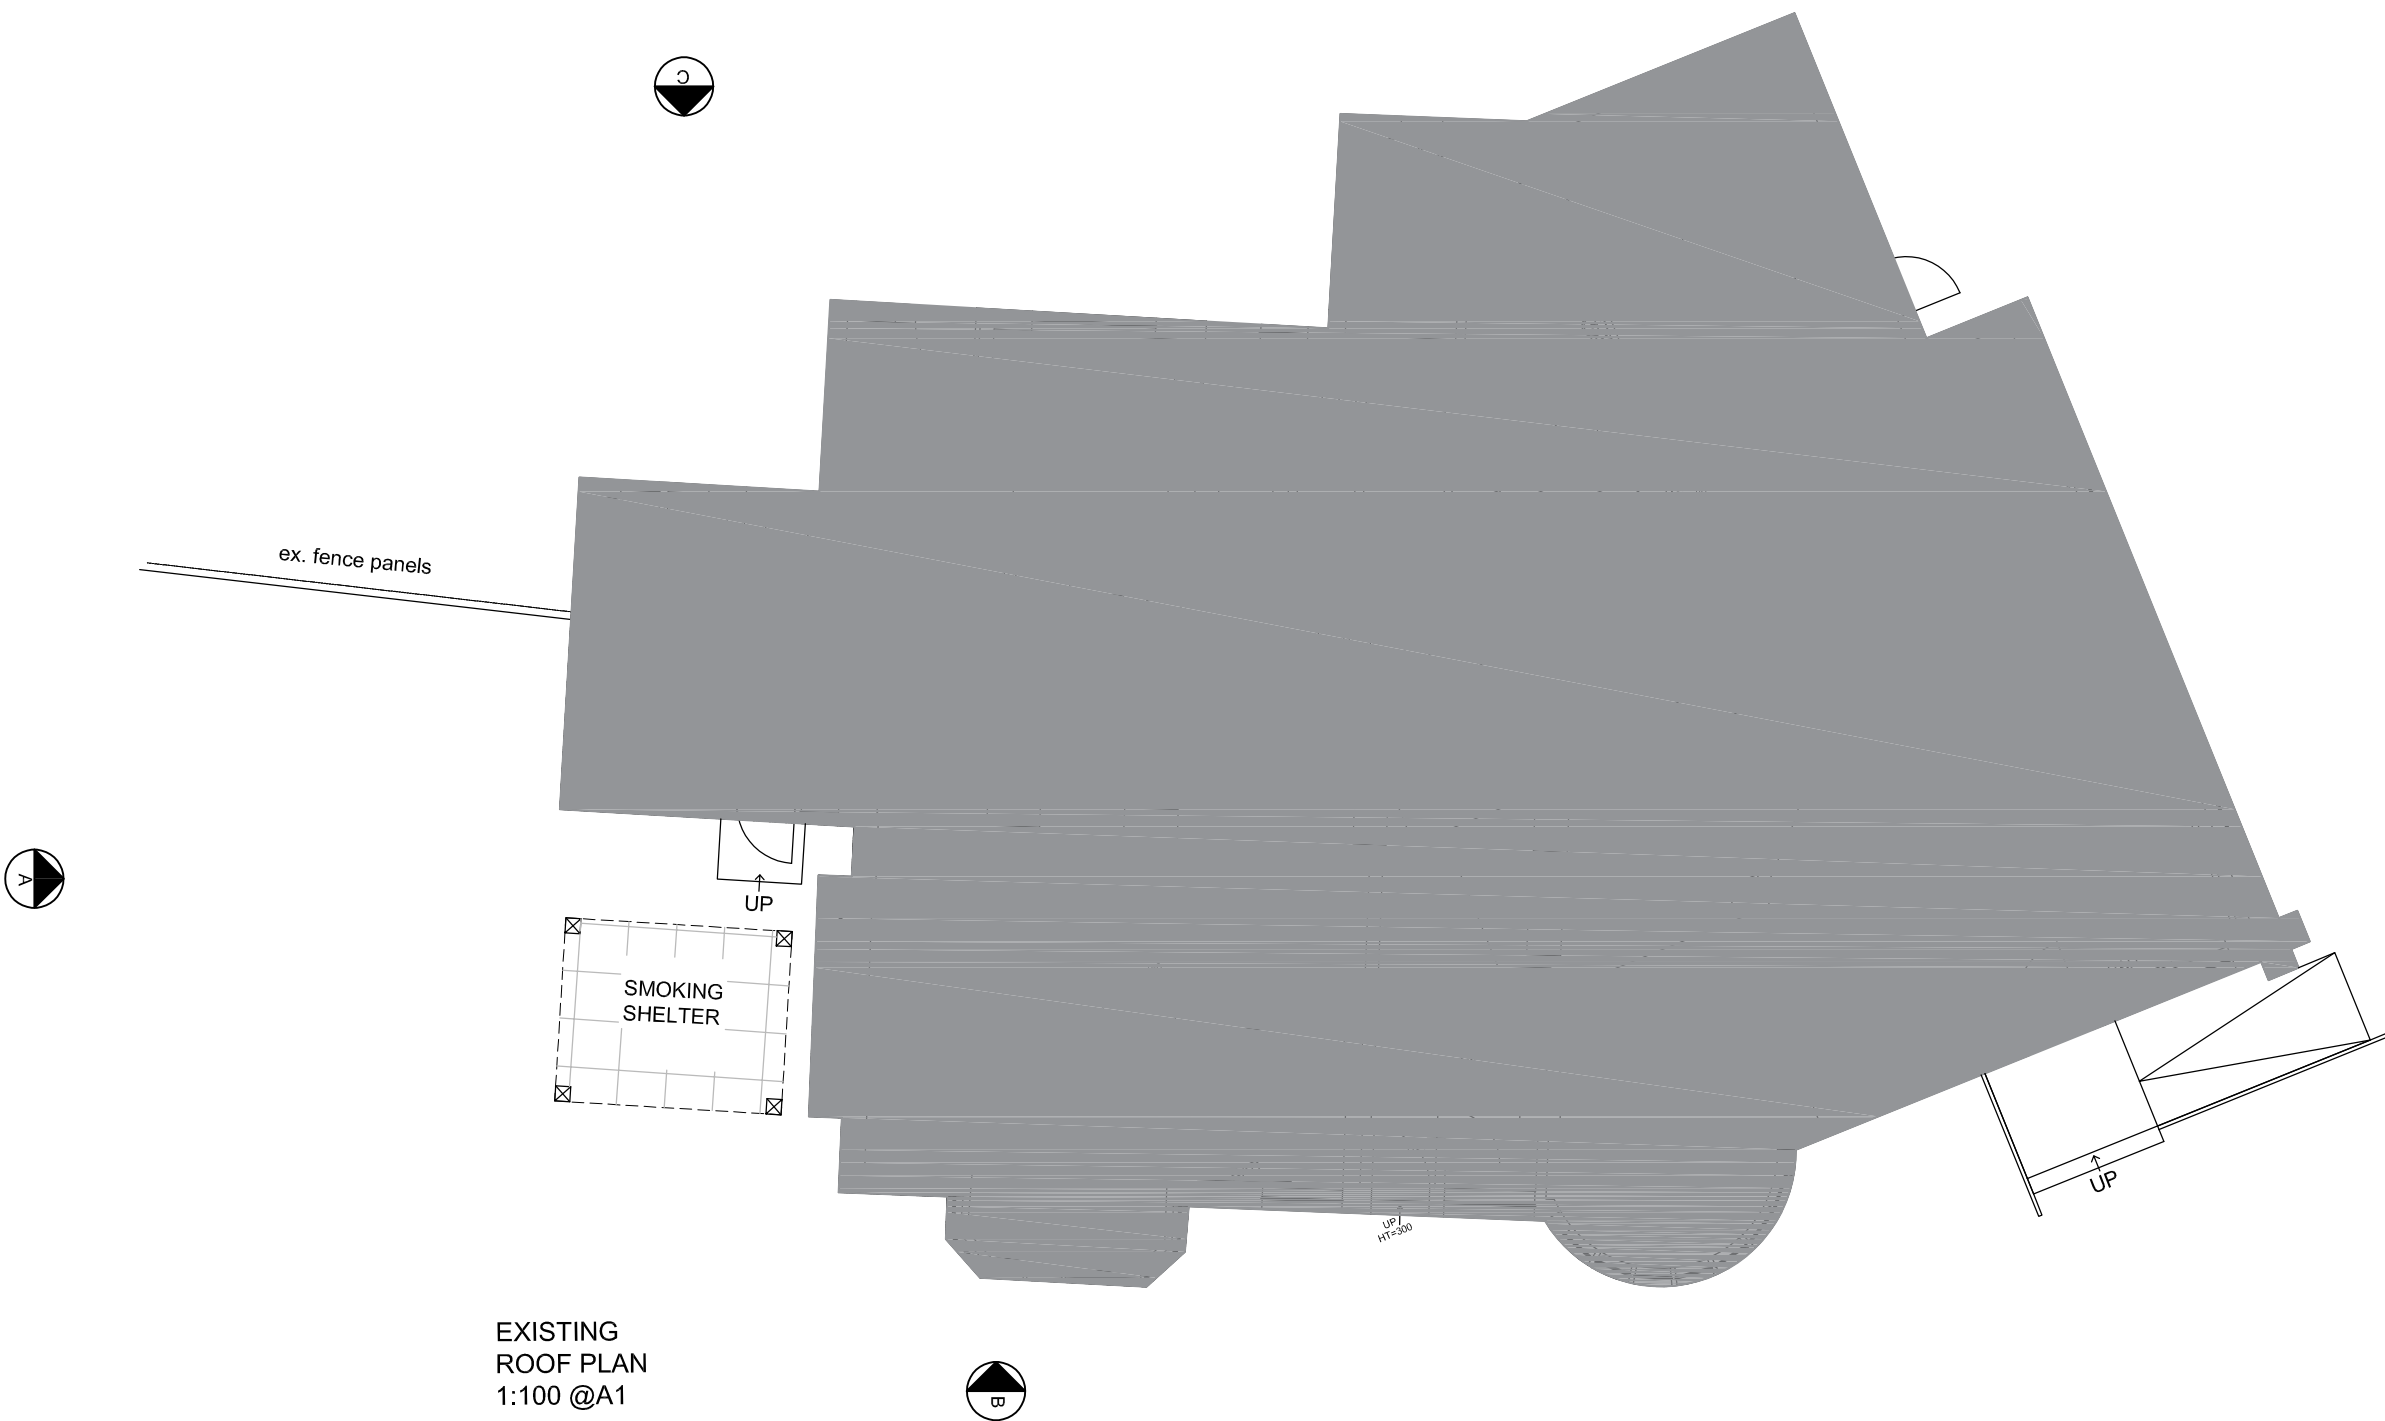

EXISTING
ROOF PLAN
1:100 @A1