


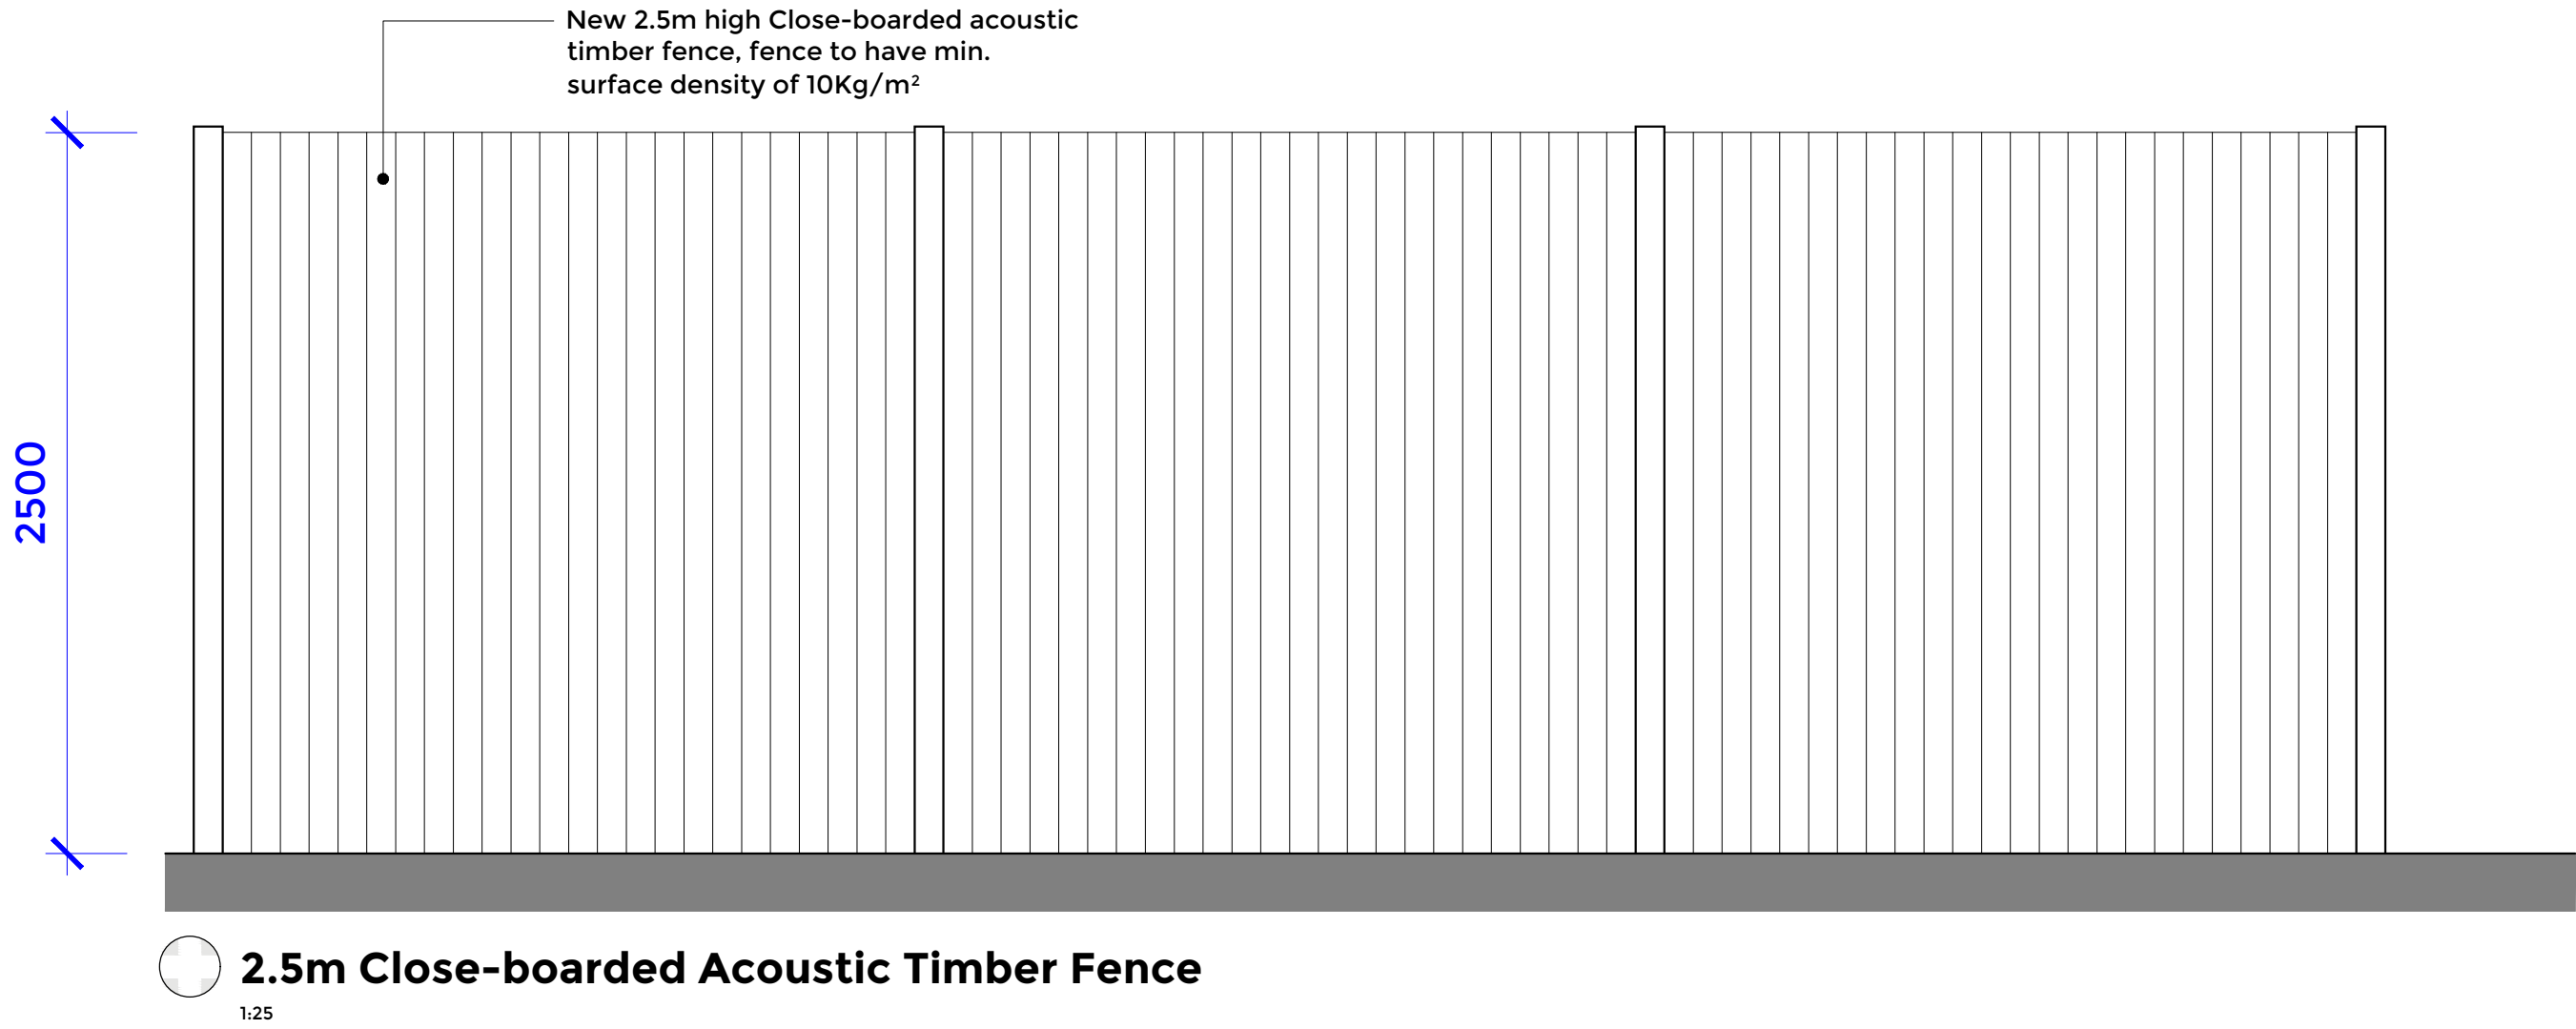


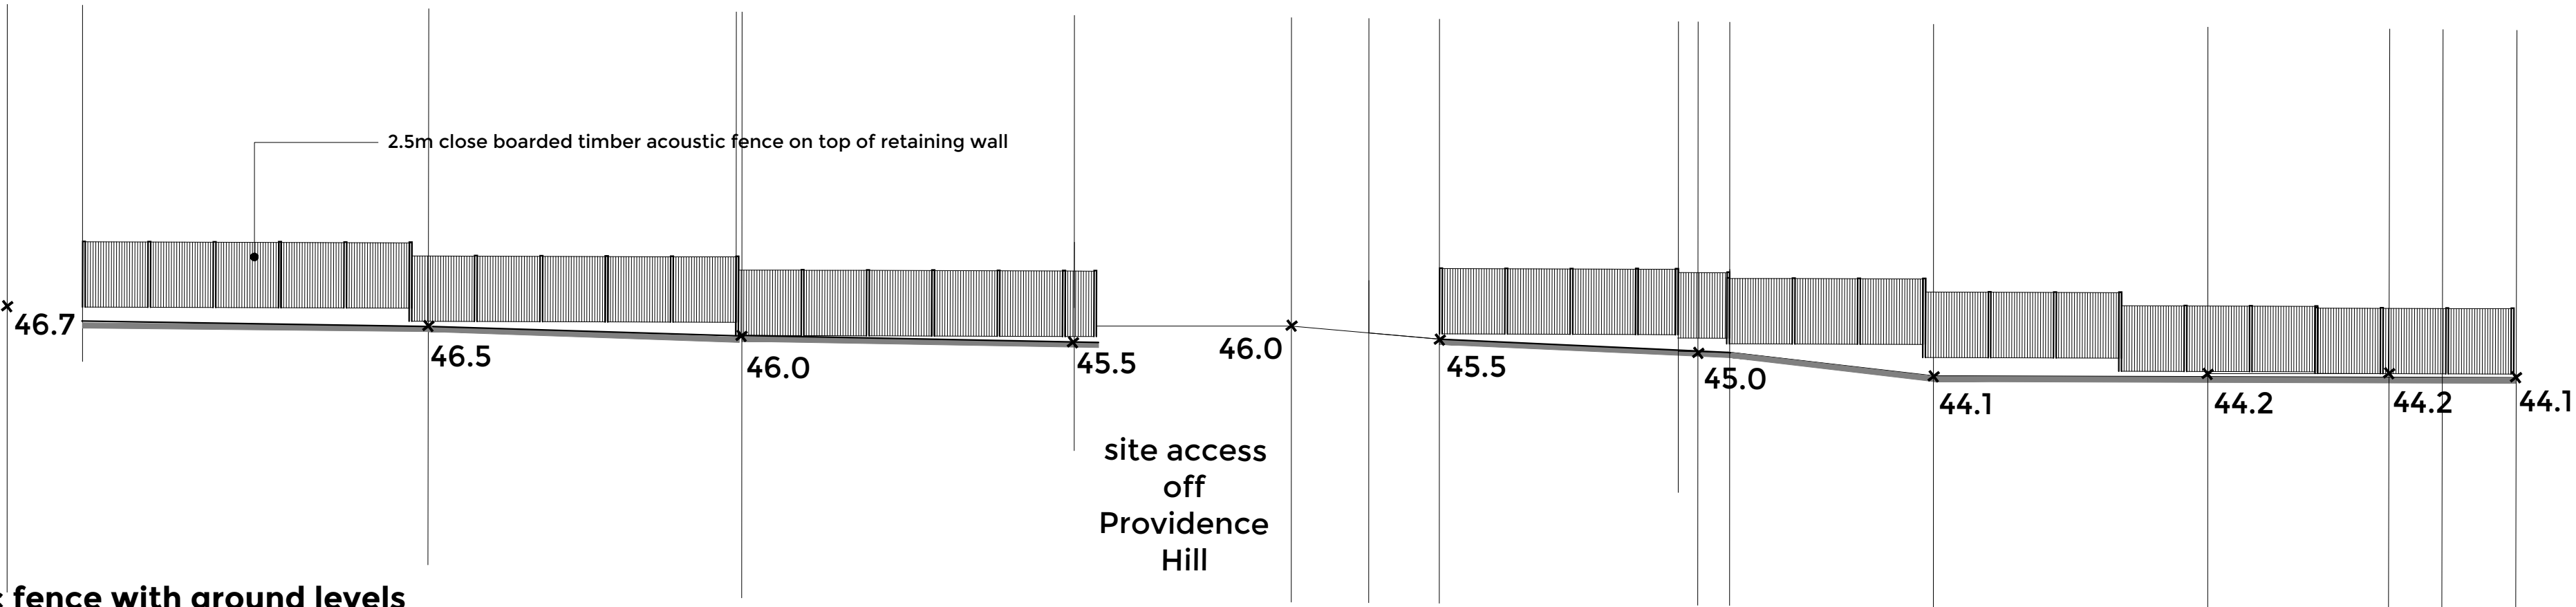

- Acoustic fence fixed to top of retaining structure
- Ground levels vary
- Top of retaining structures vary

PLANNING

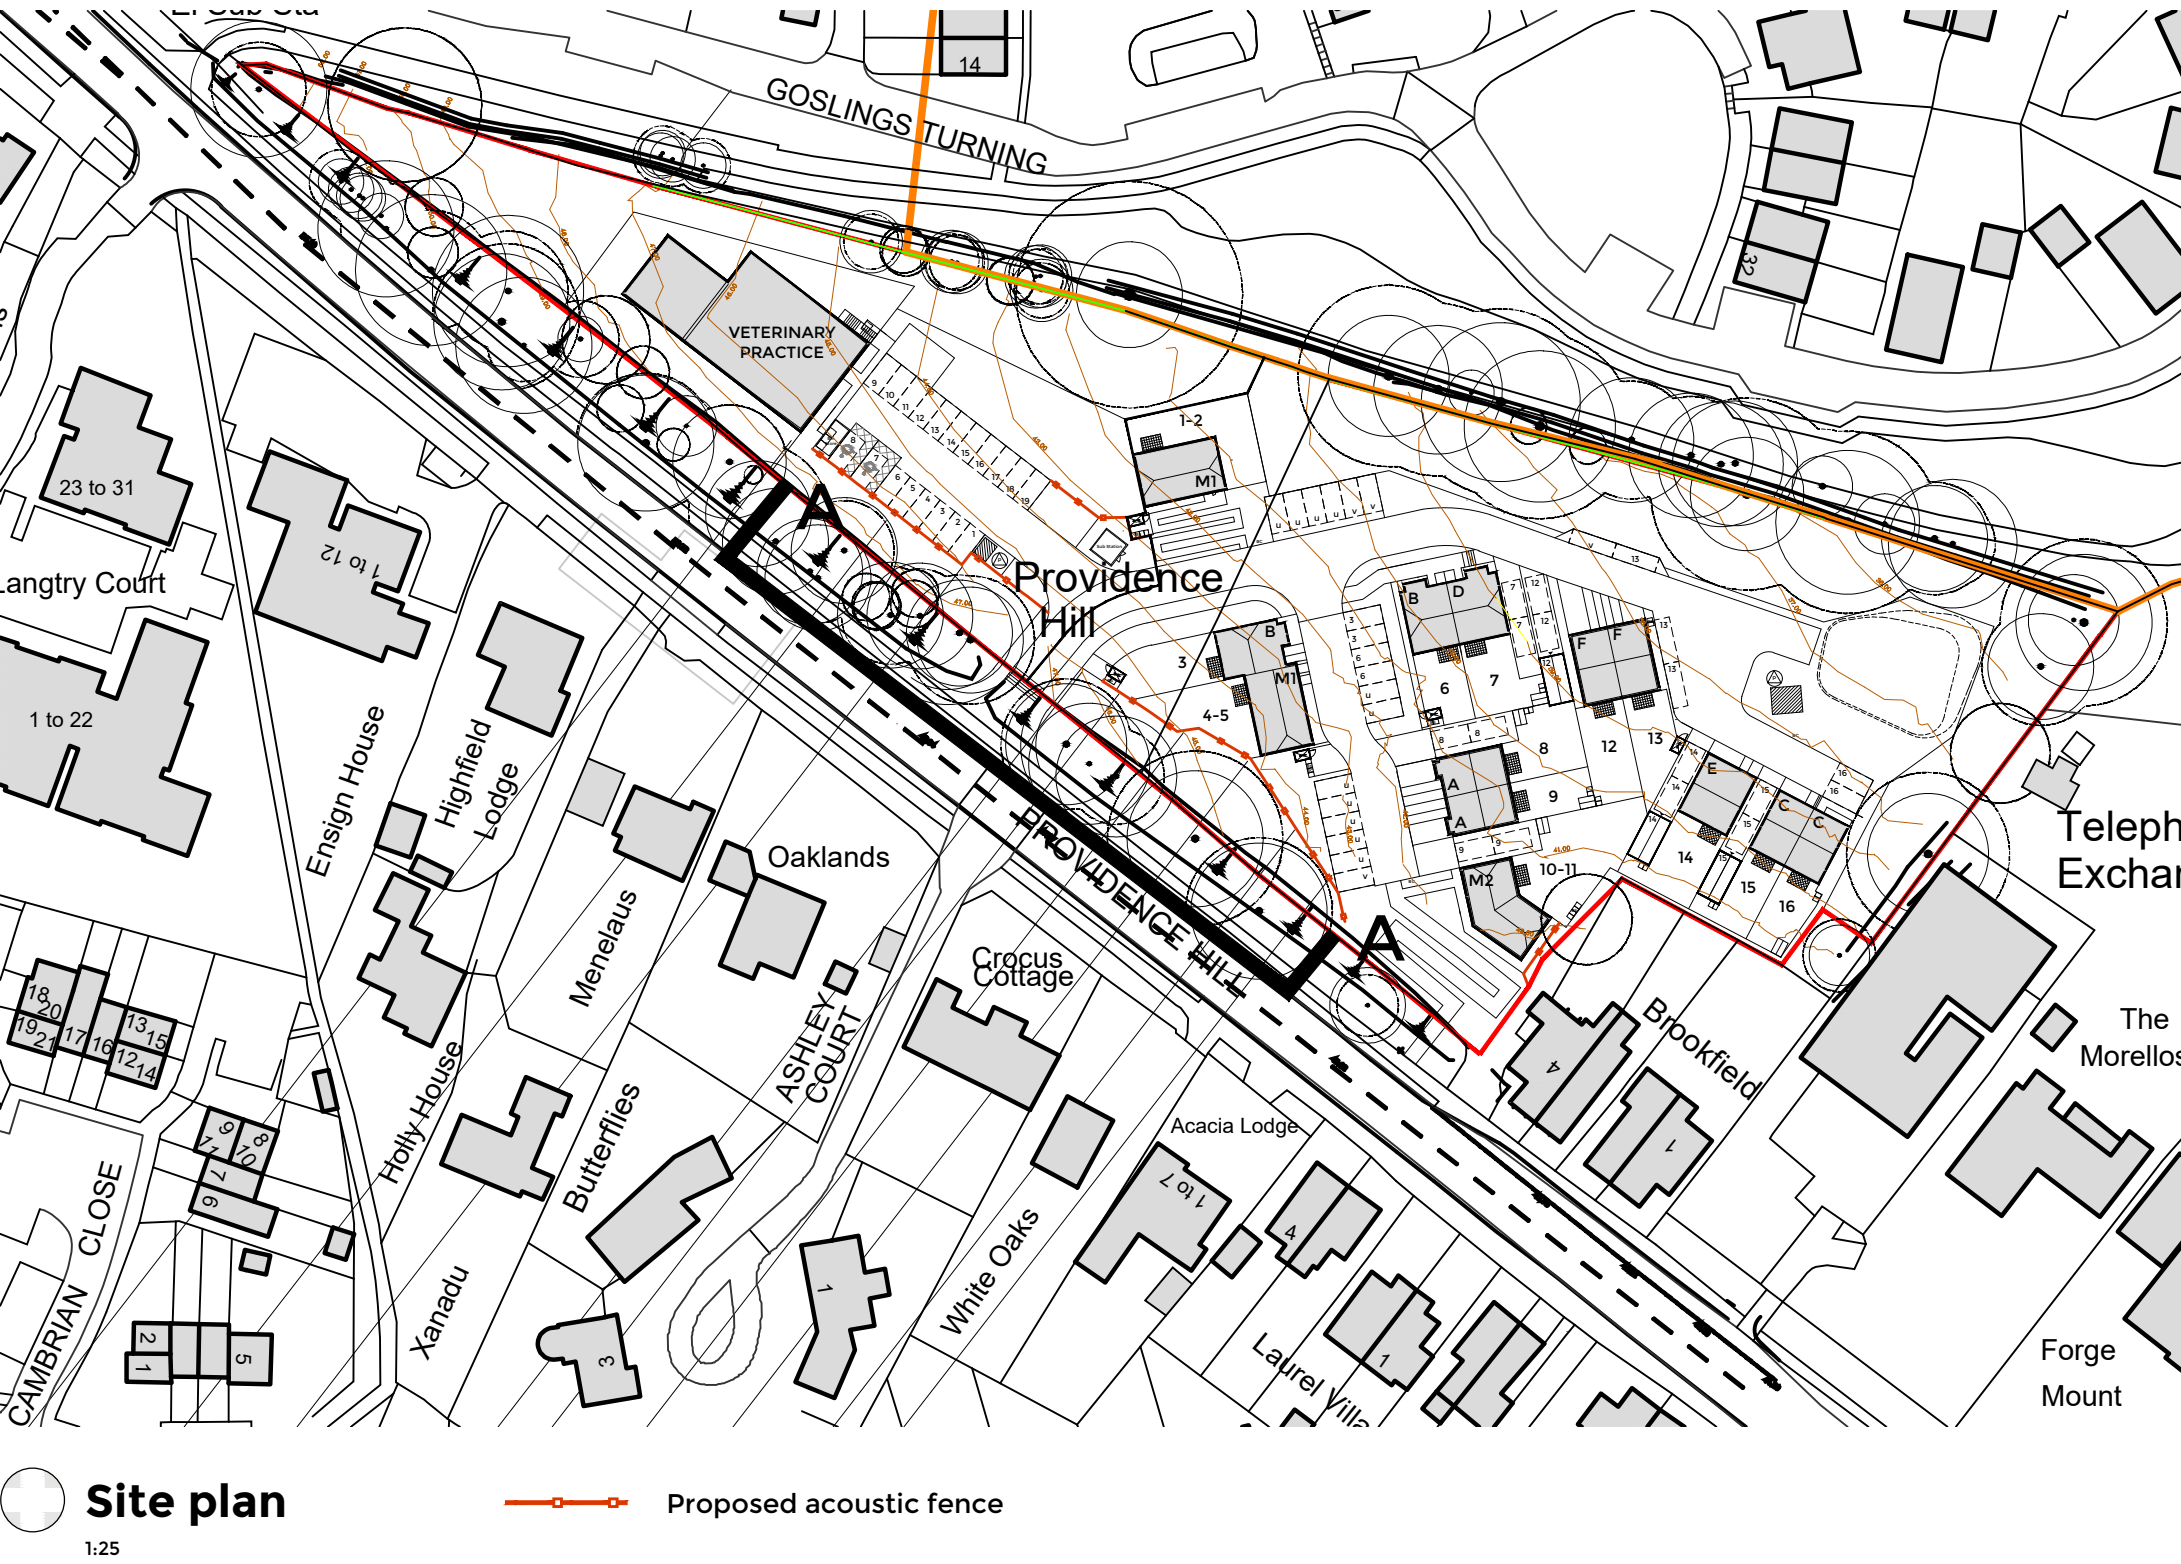

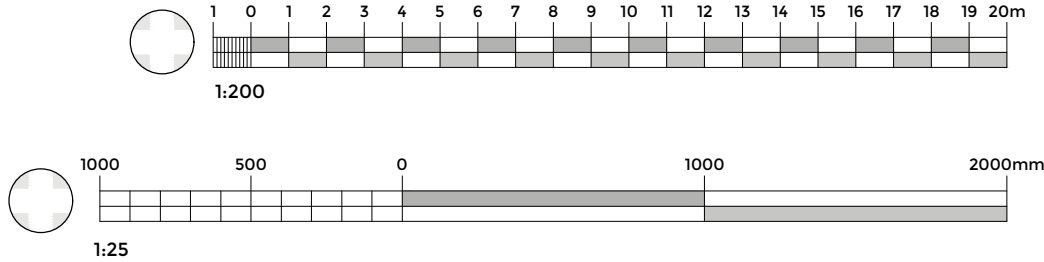

BOYLE+SUMMERS
ARCHITECTURE AND MASTERPLANNING

Canute Chambers
Canute Road
Southampton
Hampshire
SO14 3AB

Client	Vested Outsourcing Partners Limited			
Project	Providence Hill, Bursledon			
Title	Proposed Acoustic Fence Details			
B+S Ref.	Date	Scale @ A1	Drawn	Checked
21119	June 2022	1:200 & 1:25	ER	TB
Tel: 023 8063 1432		www.boyleandsummers.co.uk		

Other than for the purposes of planning, do not scale these drawings. Use written dimensions only. All dimensions to be checked on site prior to commencement of work.
This drawing is © Boyle+Summers Ltd and may not be reproduced, copied or altered in any way without written authority.