


Boundary fence to be raised from 1.80m to 2.50m

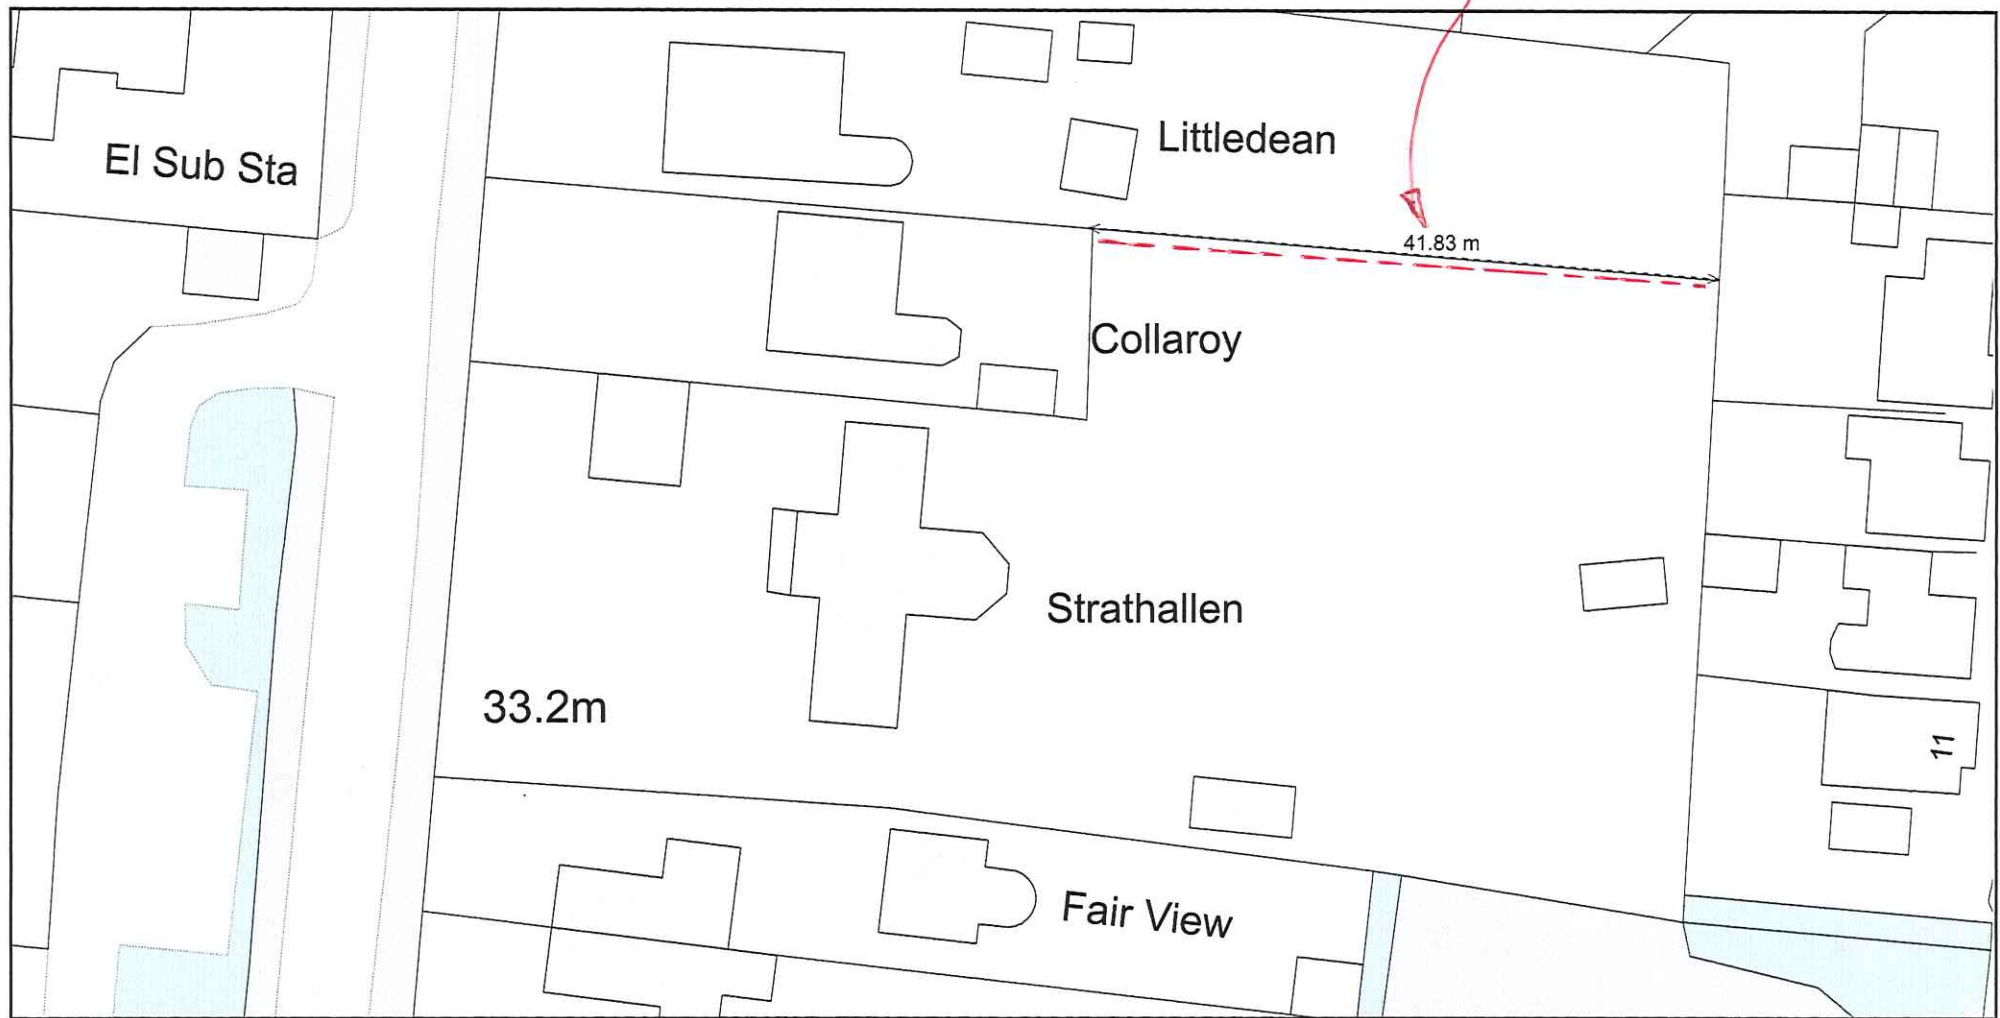

0 20
Metres



Plan Produced for: Mel Harvey - Strathallen

Date Produced: 24 Jun 2022

Plan Reference Number: TQRQM22175155009061

Scale: 1:500 @ A4

© Crown copyright and database rights 2021 OS 100042766

