
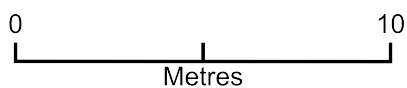


Change of use

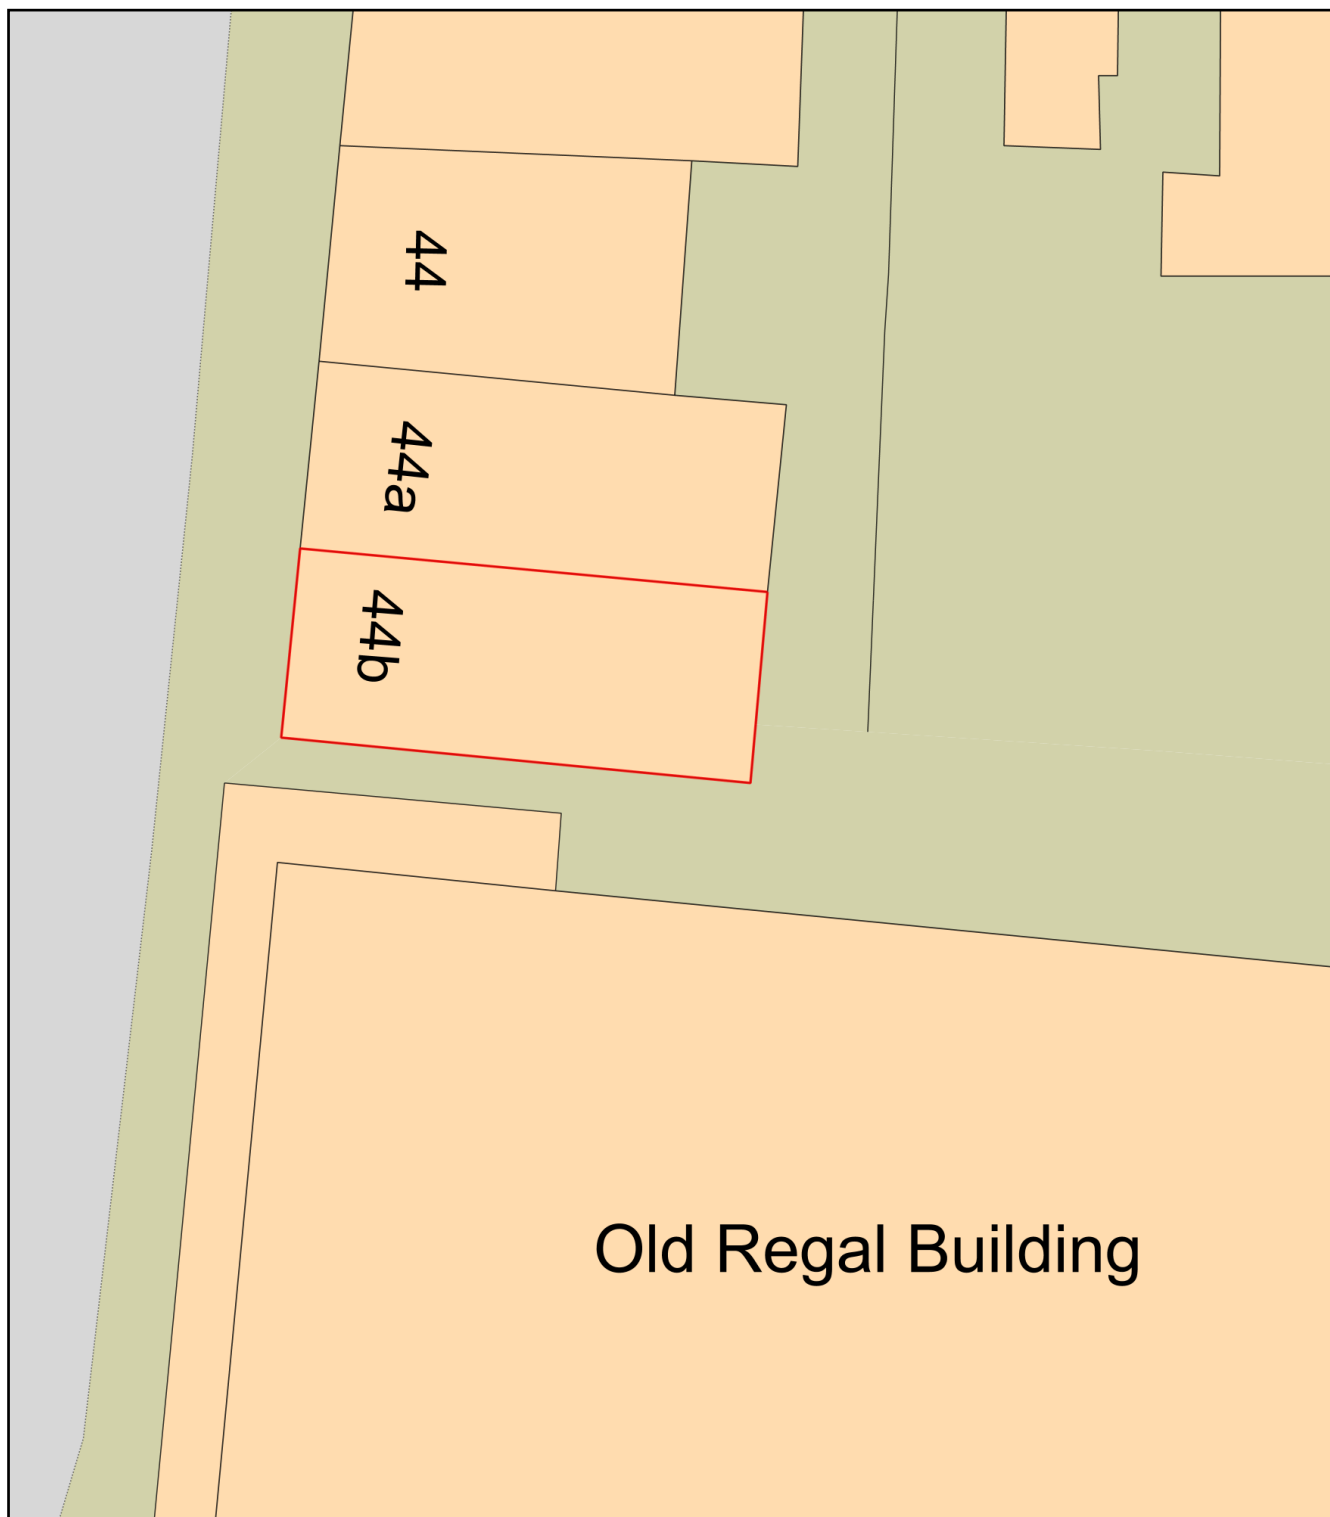

Plan Produced for: Sarah Naylor

Date Produced: 29 Jun 2022

Plan Reference Number: TQRQM22180215432634

Scale: 1:200 @ A4