
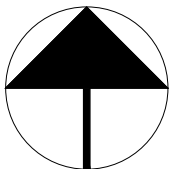


Do not scale from this drawing. All dimensions to be checked on site prior to manufacture and construction. This drawing is the property of Harrison Ince Holdings Limited and should not be reproduced without permission.
All discrepancies to be brought to the attention of the architect immediately.
This drawing is to be read in conjunction with the specification / bill of quantities and related drawings.

REVISIONS

FIRST ISSUE

27.06.2022 JM

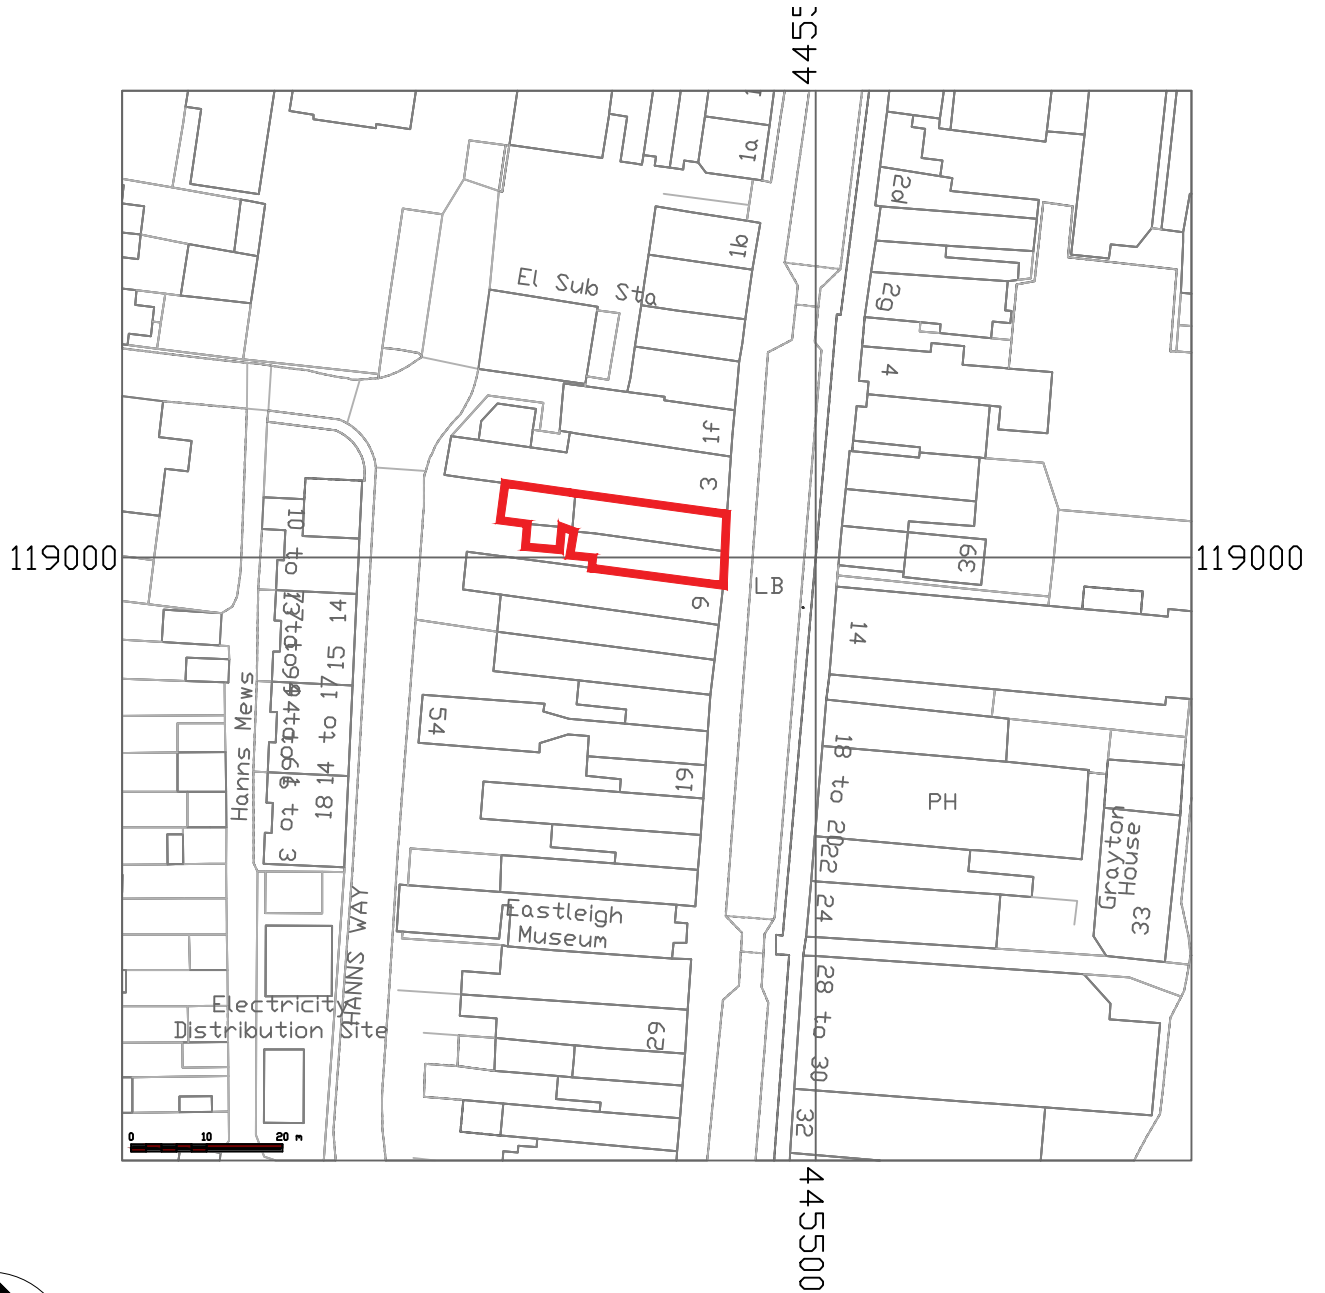

N

PROPOSED SITE AREA

FOR PLANNING



HARRISON INCE

ARCHITECTS INTERIOR DESIGNERS

CLIENT PORTMAN DENTAL GROUP

PROJECT 5-7 HIGH ST, EASTLEIGH
SO50 5LB

TITLE LOCATION PLAN

SUN HOUSE
2-4 LITTLE PETER STREET
KNOTT MILL
MANCHESTER
M15 4PS
TEL: 0161 236 3650
EMAIL: enquiries@harrison-ince.co.uk

DATE JUNE 2022

JOB NO. PDX085

DRAWN CAD/JM

SCALE 1:1250 @ A4

DWG. NO. AP01

CHECKED