



architects & urban designers

Tel: 0845 365 1475
Email: mail@adp-uk.co.uk
www.adparchitects.co.uk
Richmond Court, 94 Botley Road, Park Gate, Southampton, SO31 1BA

project name/address:

Greywell
High Street
Bursledon
SO31 8DL

client:

Mr & Mrs Ellis

drawing title:

Location Plan

Copyright

Reproduced from Ordnance Survey's 1:1250 scale map
with permission of Controller, HMSO Crown copyright.
ADP Architects Ltd AR 100010061

job number:

1972

drawing number:

L01

revision:

A


drawing scale/size:

1:1250 (A4)

date:

Dec 21

drawn:

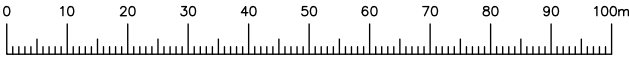

LINEAR SCALE 1:1250

A4@1:1250

rev: date: note:

