


Antenna Aperture ID	Proposed 4G/5G Bearing
A1	10°
A2	10°
B1	130°
B2	130°
C1	250°
C2	250°

- NOTES:
- ALL DIMENSIONS IN MM UNLESS OTHERWISE NOTED.

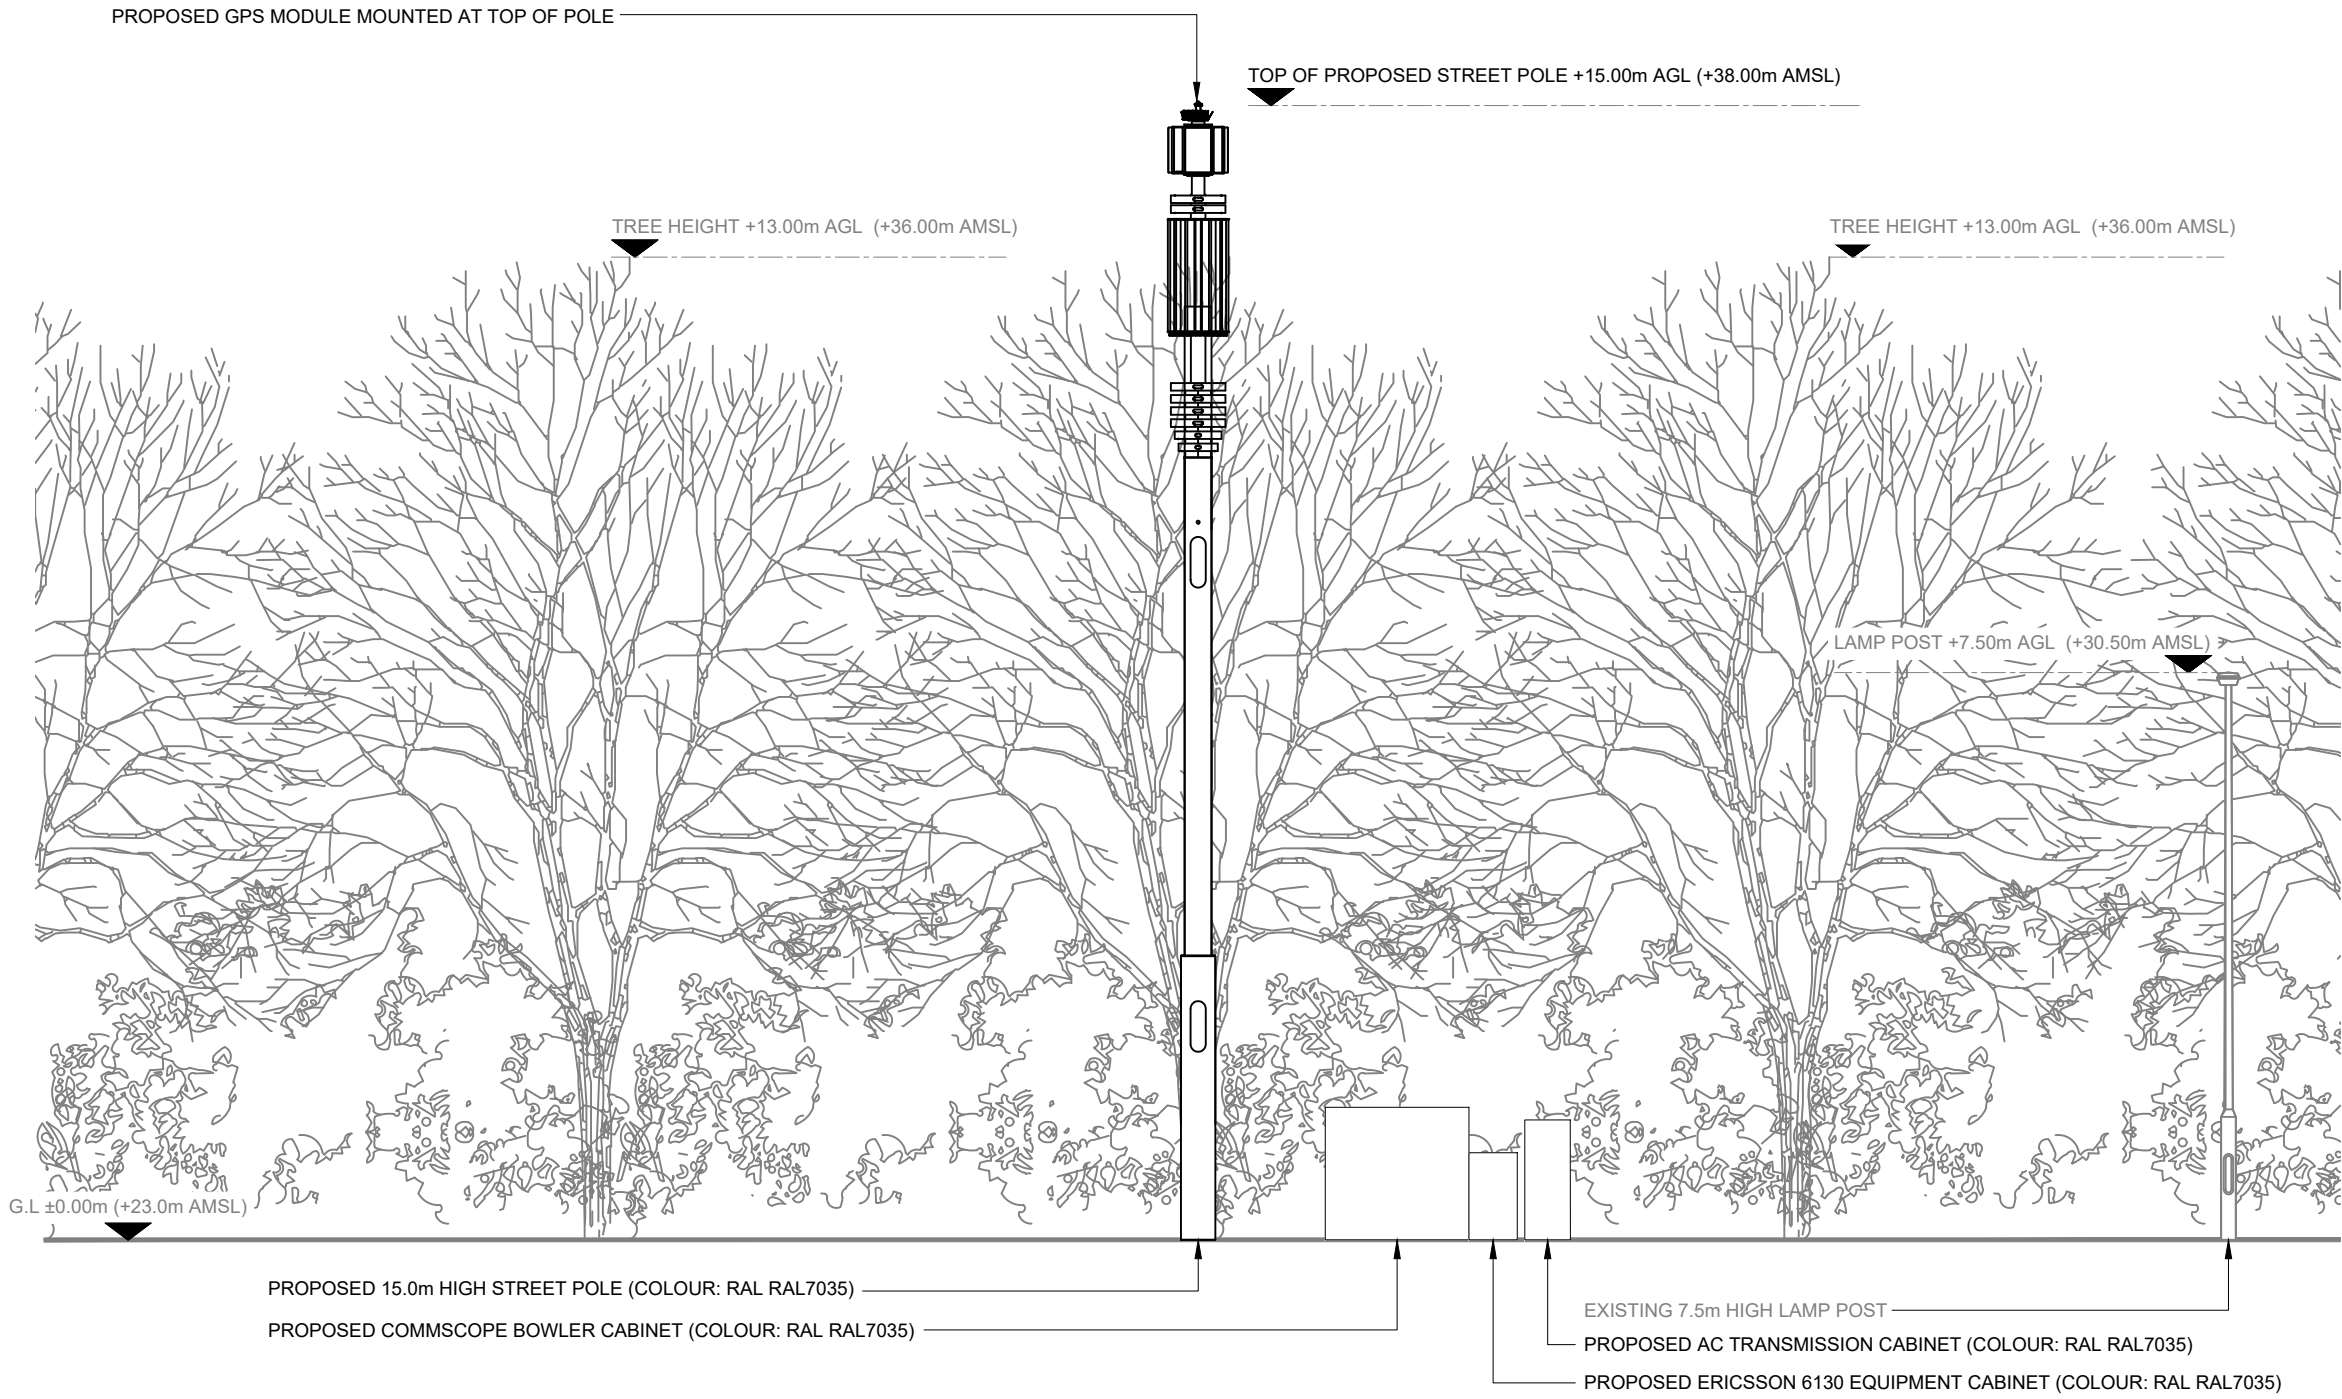

**CK Hutchison
Networks (UK)
Limited**
450 Longwater Avenue,
Green Park,
Reading,
RG2 6GF

Design Consultant & Principal Contractor:

GBC
Great British Communications
Lapwing House, Block 3 Forward Point,
Tan House Lane, Widnes, Cheshire, WAB 0SL
t. 44 (0)151 420 4128
www.gbcservices.co.uk

Site Name: **TEXACO SERVICE STATION**

3UK Nominal ID: **ELH21731**

Address: **TEXACO SERVICE STATION
GRANGE ROAD
HEDGE END, EASTLEIGH
HAMPSHIRE
SO30 2FU**

Title: **265 PROPOSED SITE ELEVATION**

Project: **UNILATERAL SW**

Purpose of Issue: **PLANNING**

MBNL/TM/H3G Cell ID: **ELH070/86361/SO0627**

Drawing No: **ELH21731_ELH070_86361_SO0627_GA_REV_A** Issue: **A**