

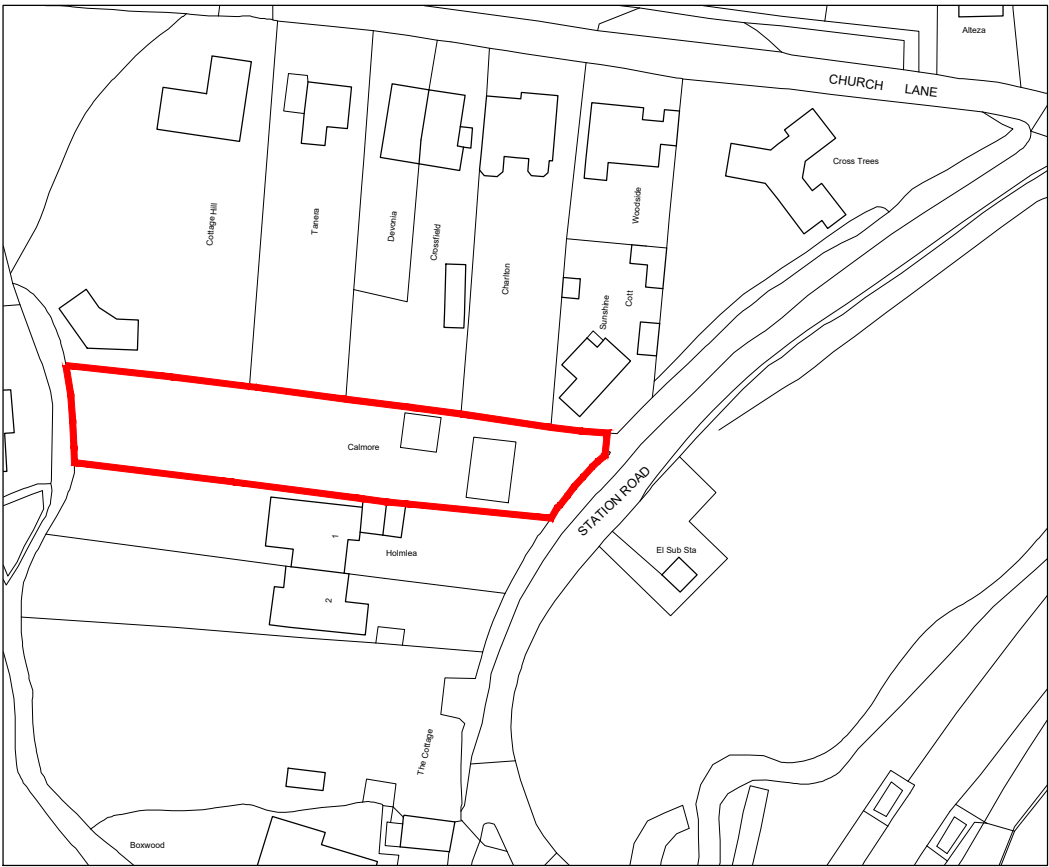


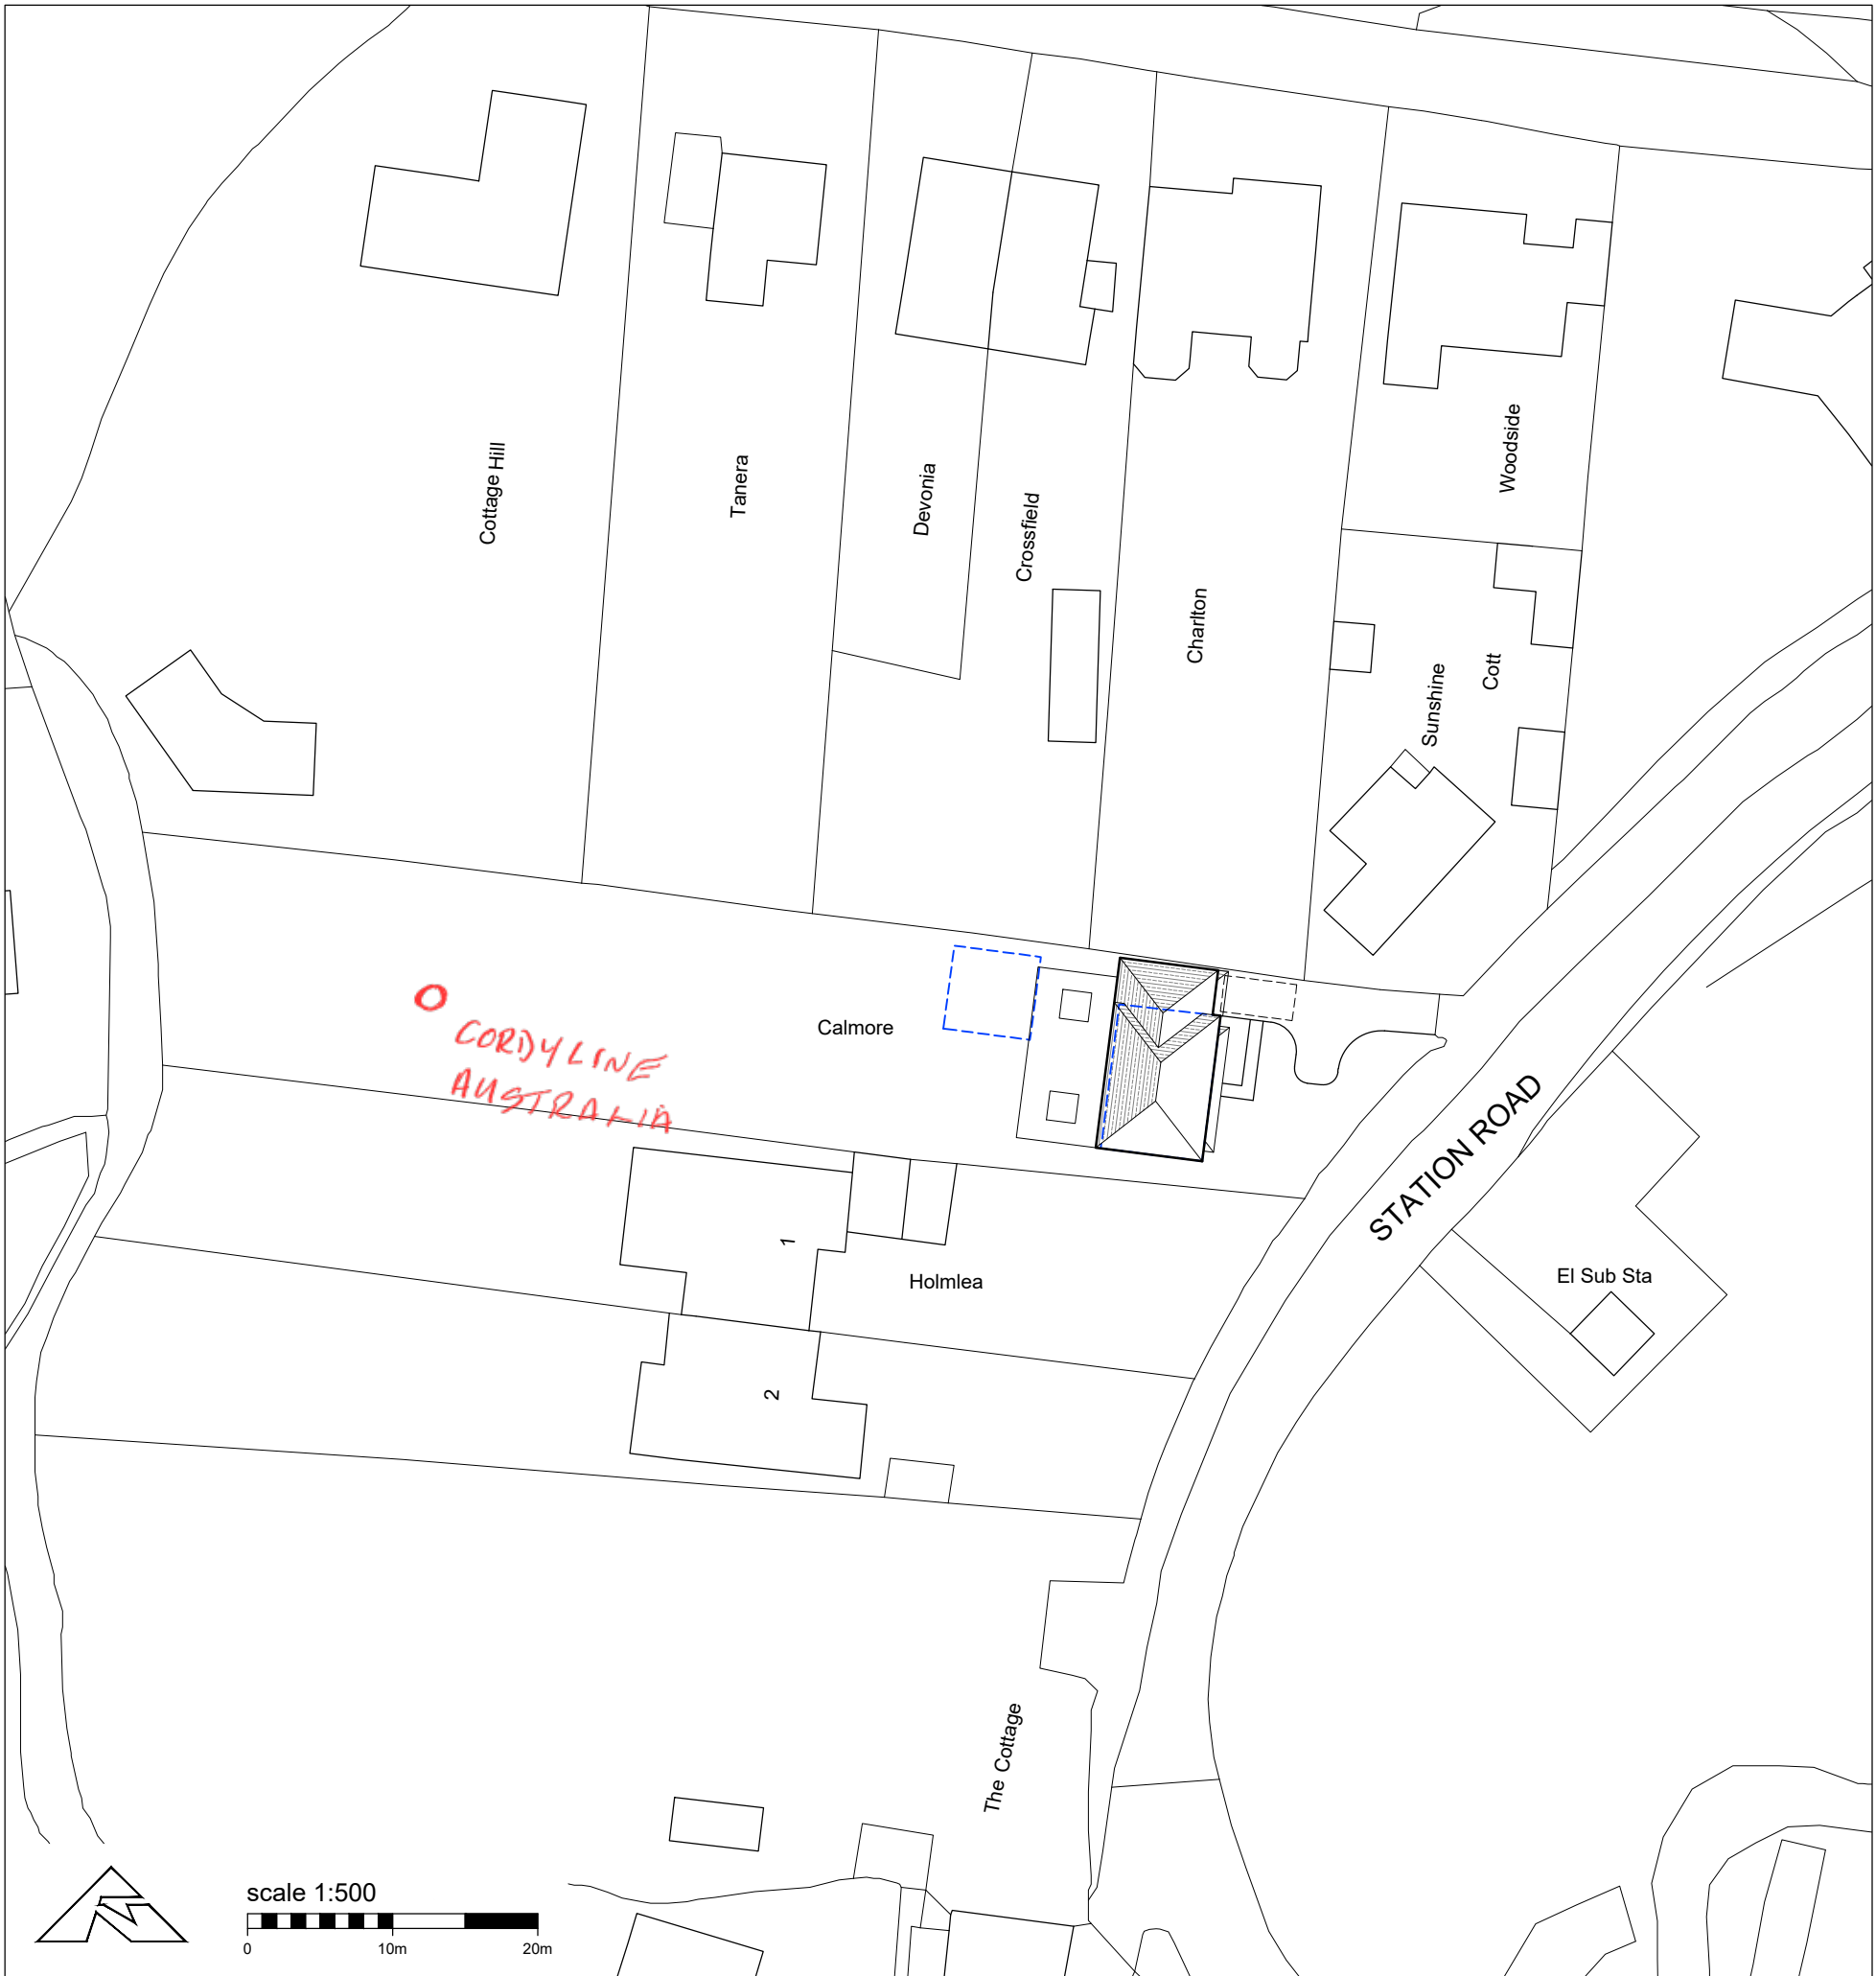

Location Plan

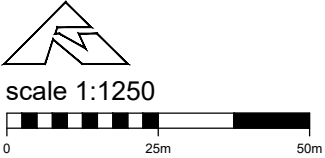

Rev	Description	Date
-----	-------------	------

JON DALE ARCHITECT LTD.

Jon Dale RIBA / Crestwood View, Eastleigh, Hampshire, SO50 4NF Tel: 07787 575126 E-mail: jondalearchitect@gmail.com

Project	Title
Calmore, Station Road	Site Layout

Scale	Date	Drawn	Checked	Job No.	Drawing No.	Revision
As shown @A3	Aug '20	JD		058	SL01	-